




southeast elevation facing The Parade



northwest elevation facing the access track

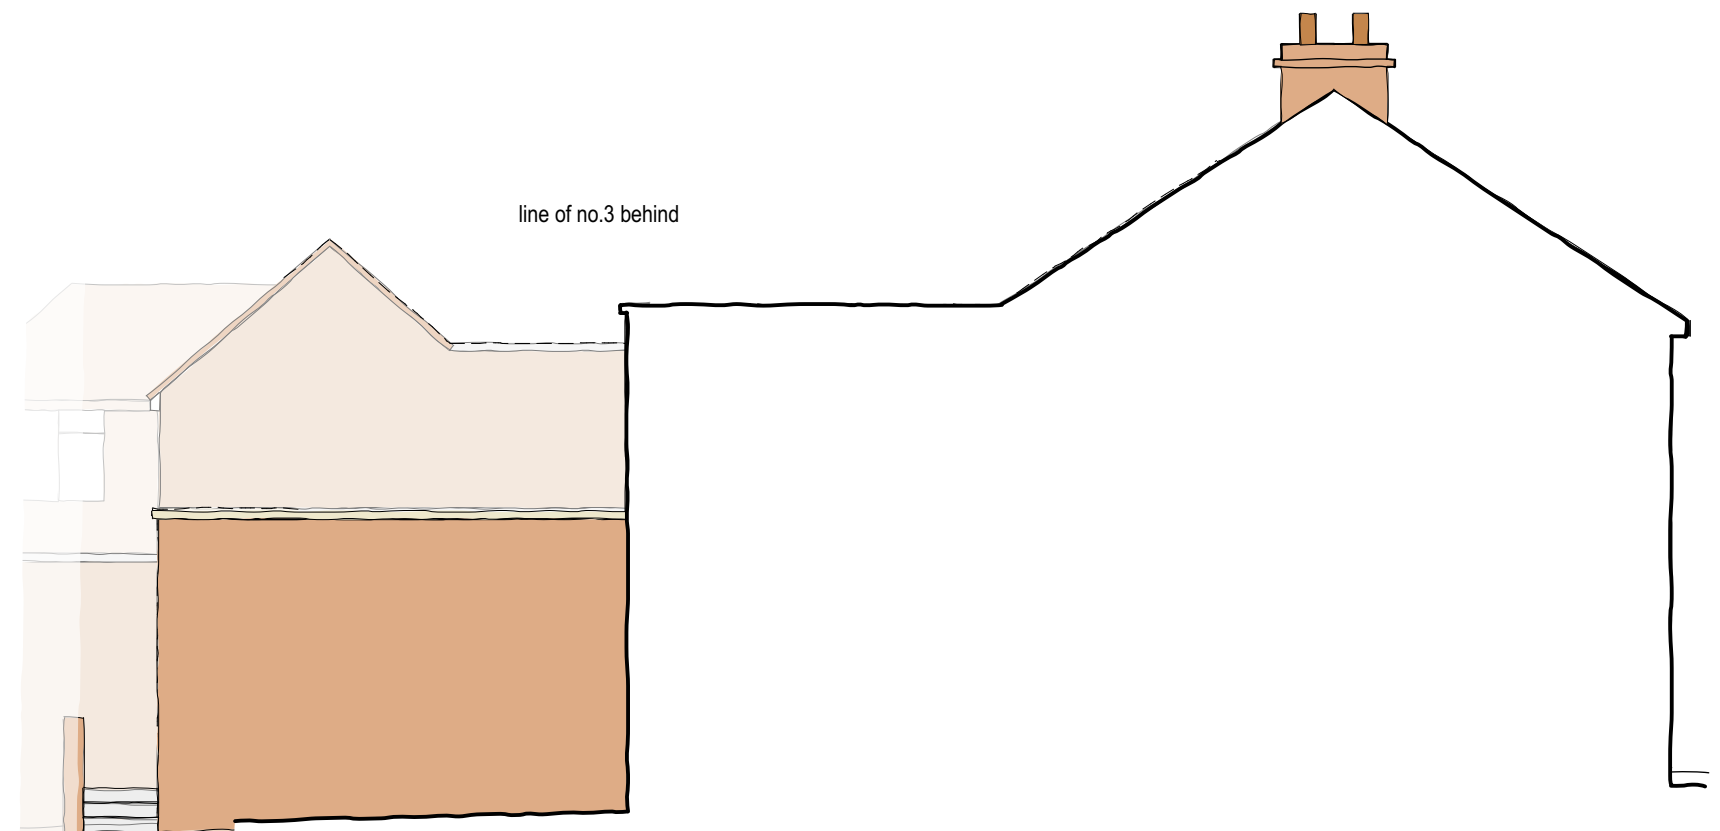

southwest elevation of no.5 (facing no.4)

0 2.5 5 7.5 10  
scale (m) 1-100 on A3 size print

CLIENT; Halil Ersungur  
PROJECT; 4 & 5The Parade Meopham DA13 0JL  
TITLE; previously approved elevations  
SCALE; 1-100 DATE; May '23 DRAWN;GB  
DRAWING NUMBER 21-29-24

