



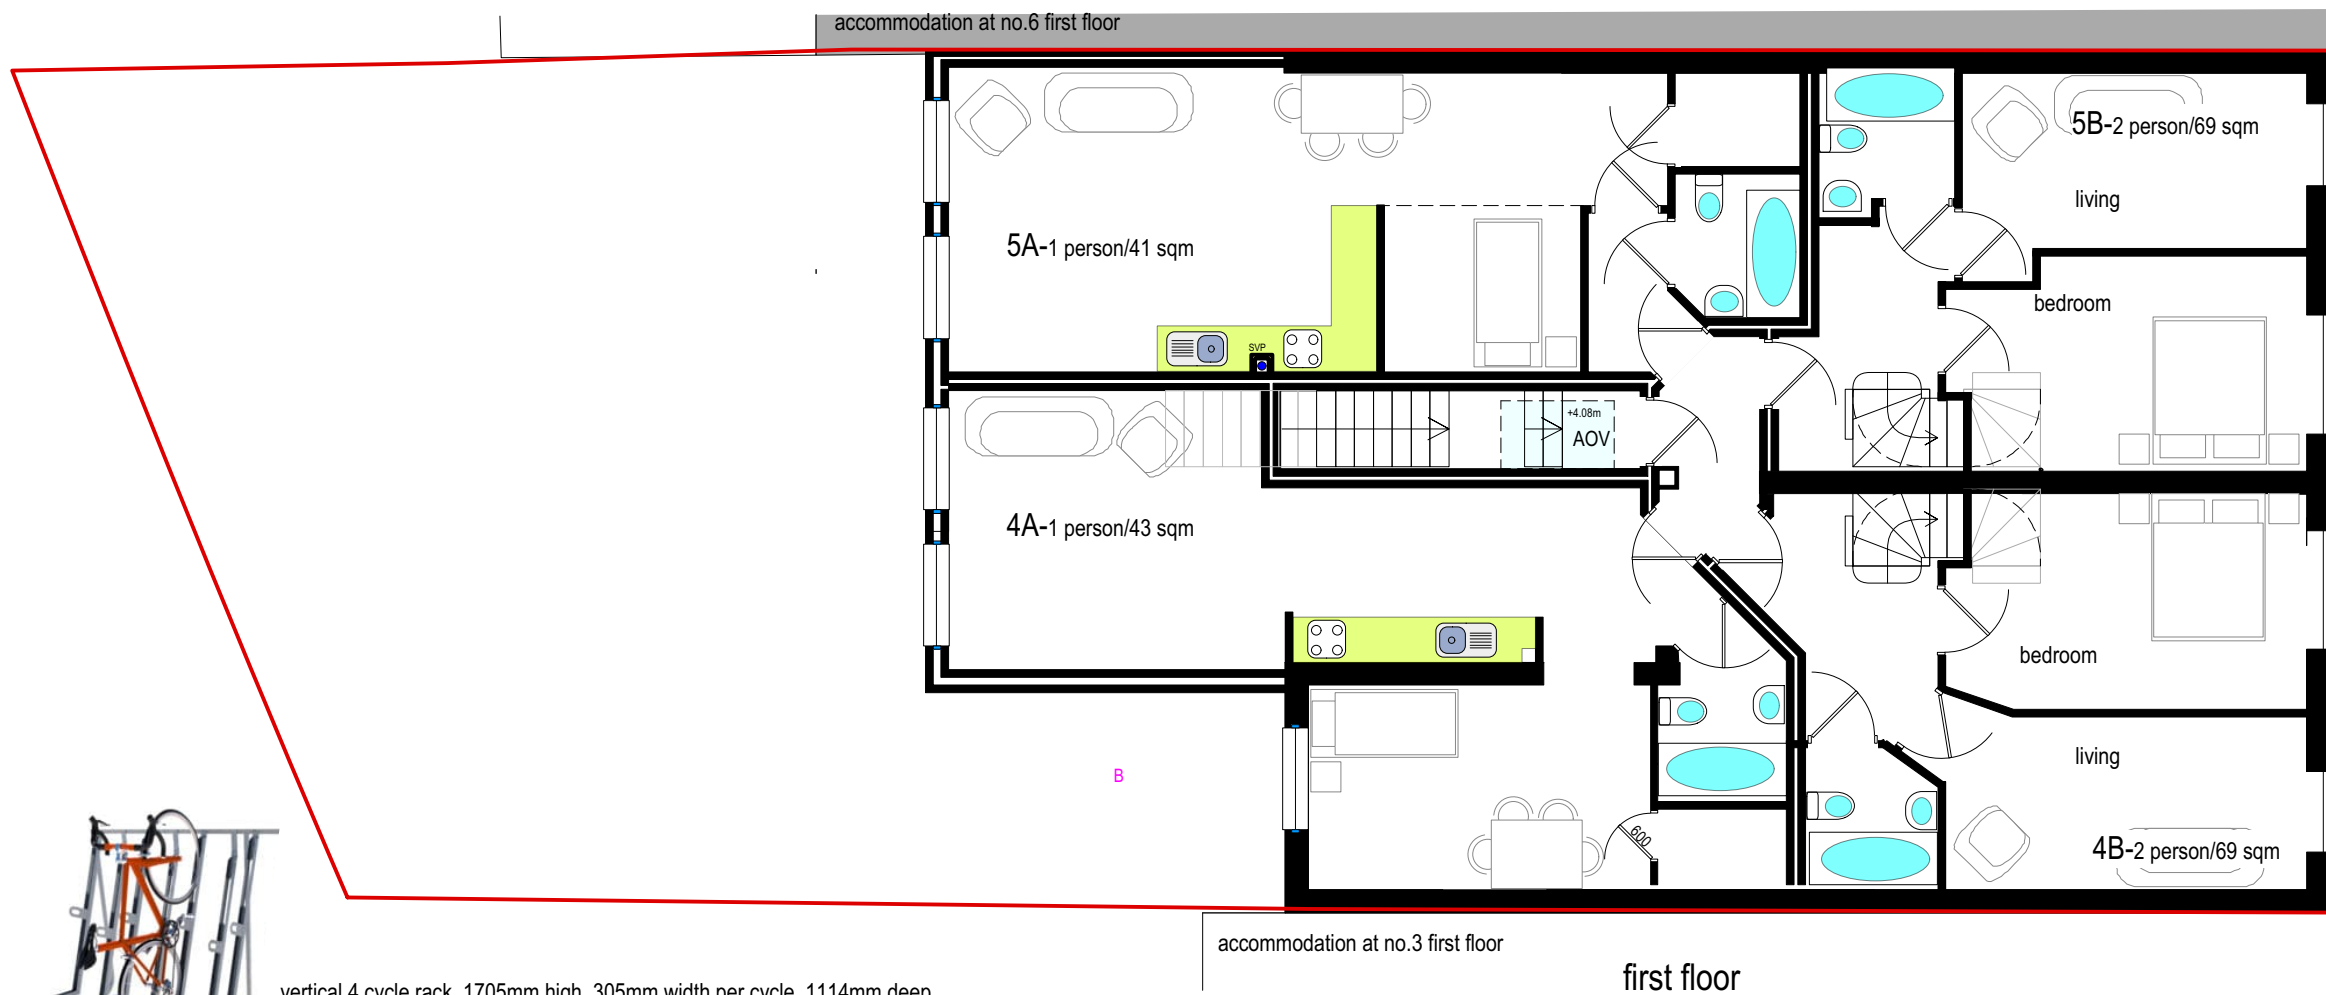

vertical 4 cycle rack, 1705mm high, 305mm width per cycle, 1114mm deep, (1300mm including cycle, plus 750mm loading width to front)

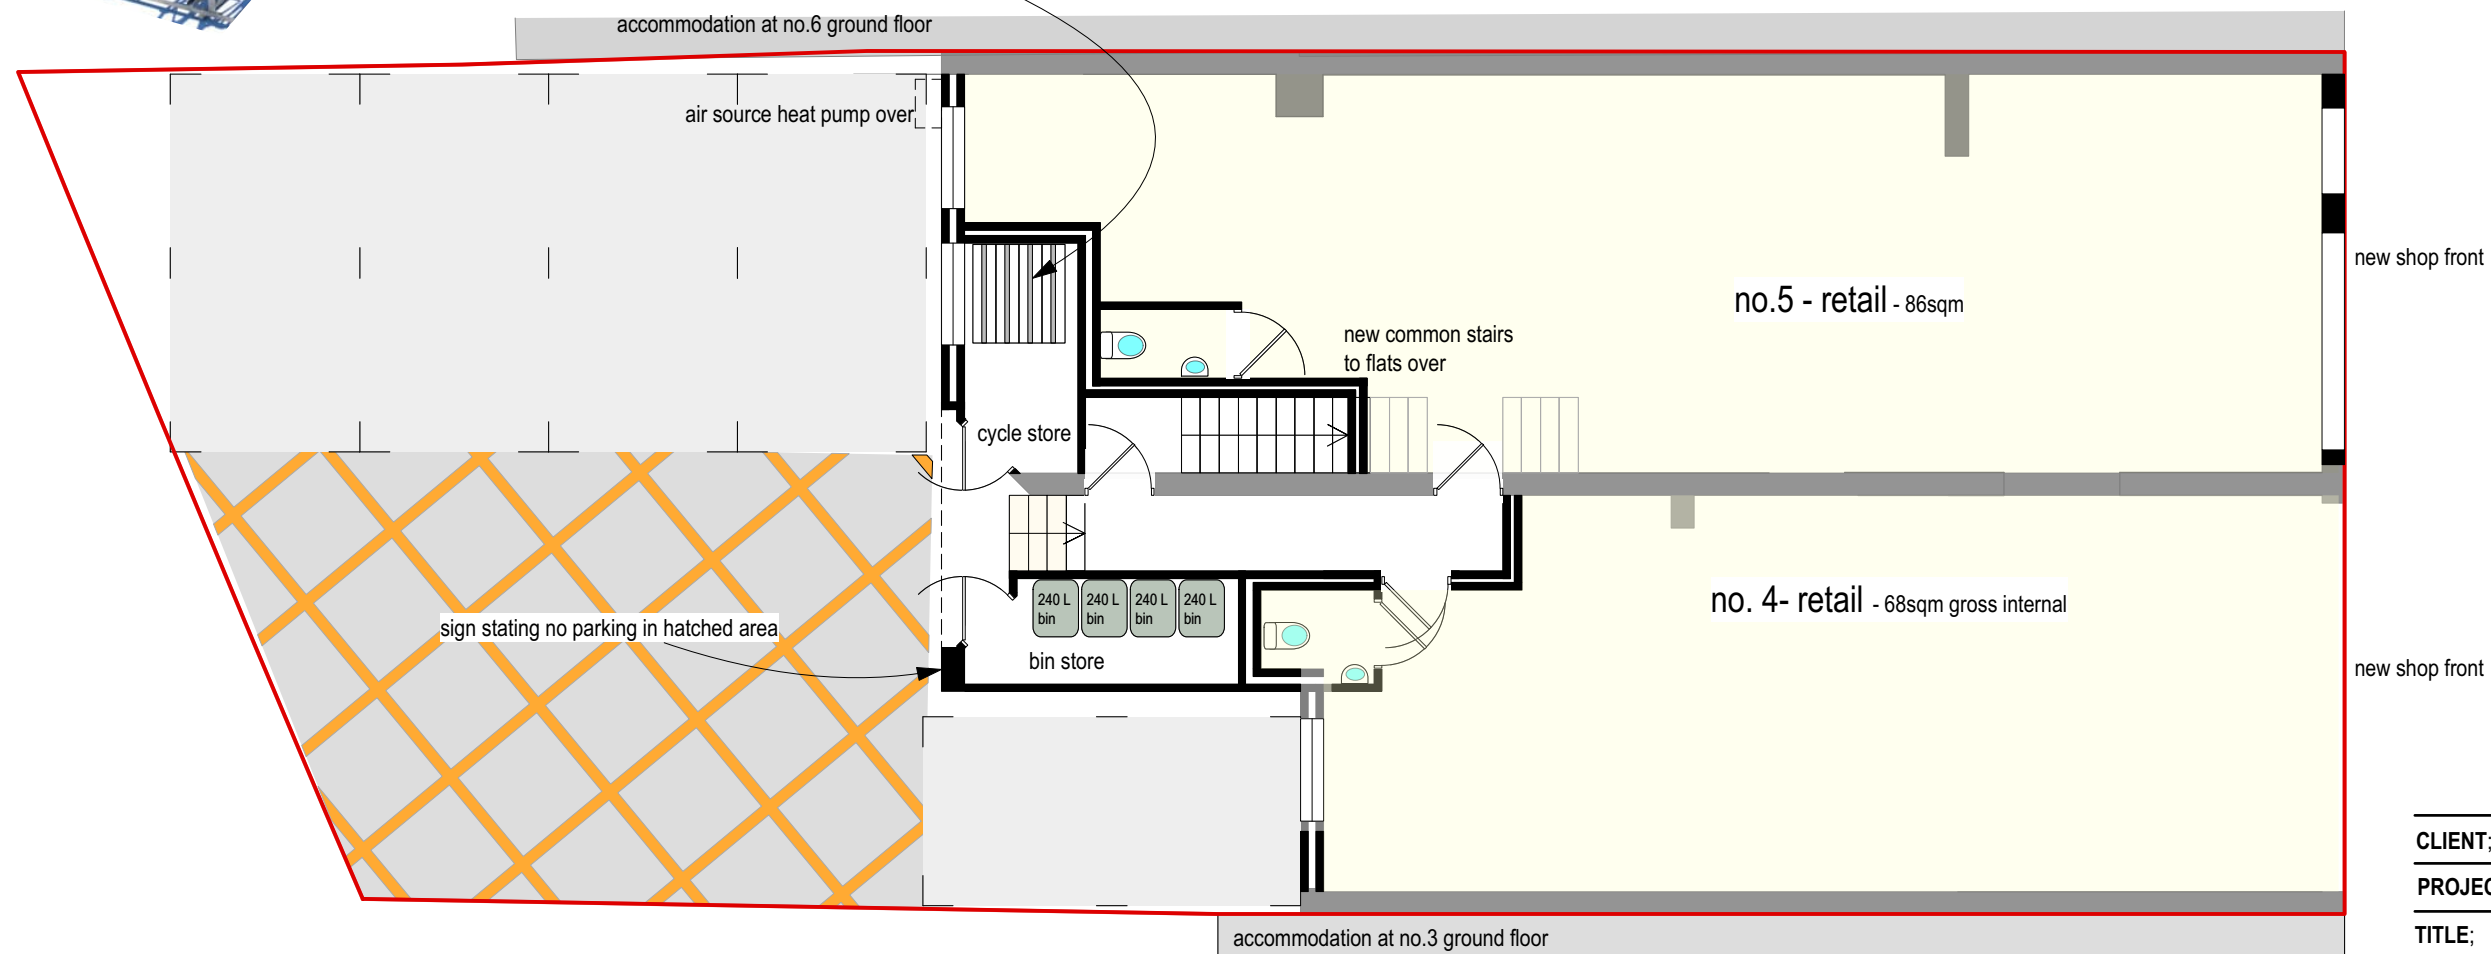

0 2.5 5 7.5 10
scale (m) 1-100 on A3 size print

ground floor - net gain in retail area = 12 sqm

CLIENT; Halil Ersungur
PROJECT; 4 & 5The Parade Meopham DA13 0J
TITLE; existing ground & first floor plans
SCALE; 1-100 DATE; May '23 DRAWN;GB
DRAWING NUMBER 21-29-26