




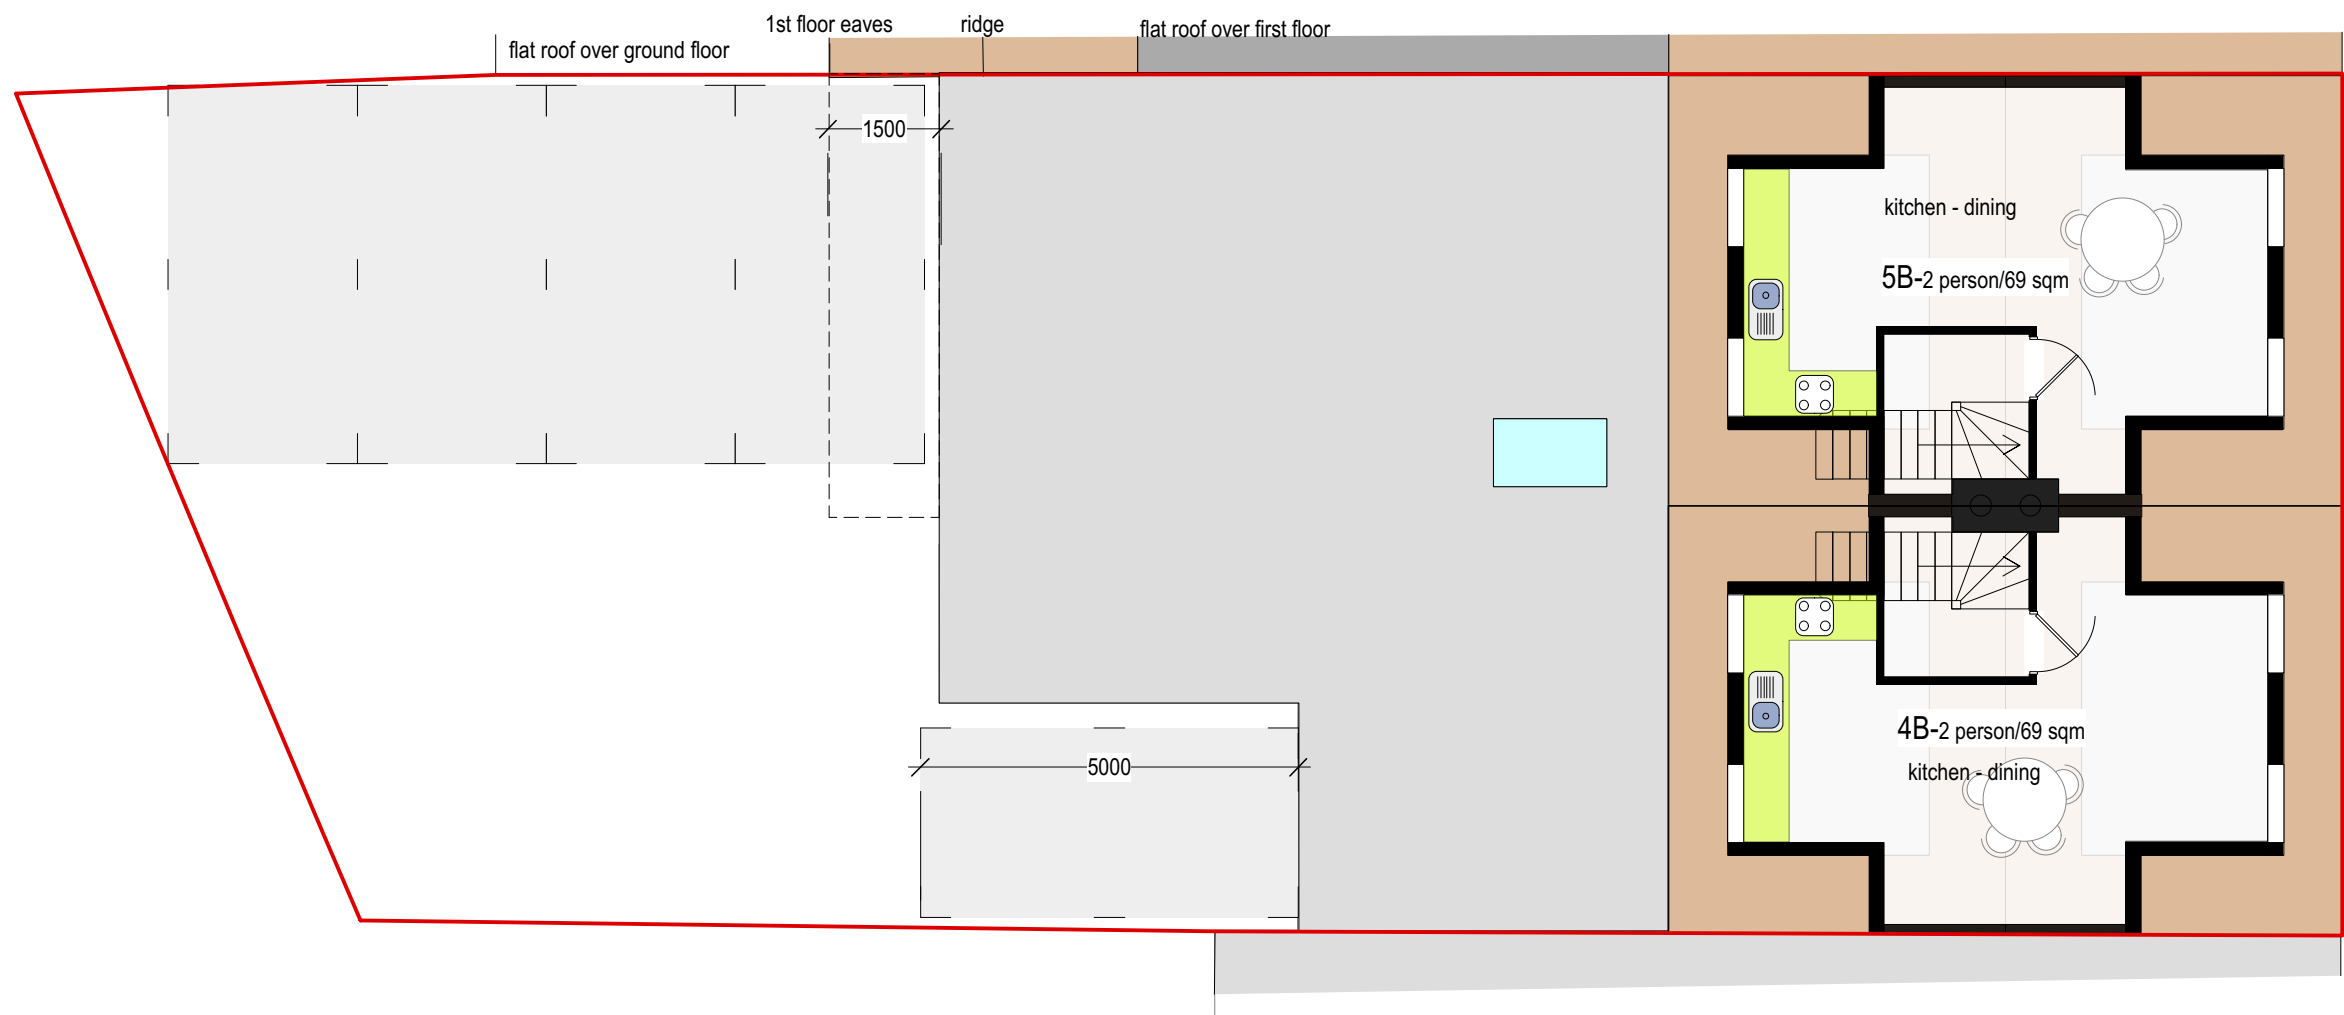

attic plan

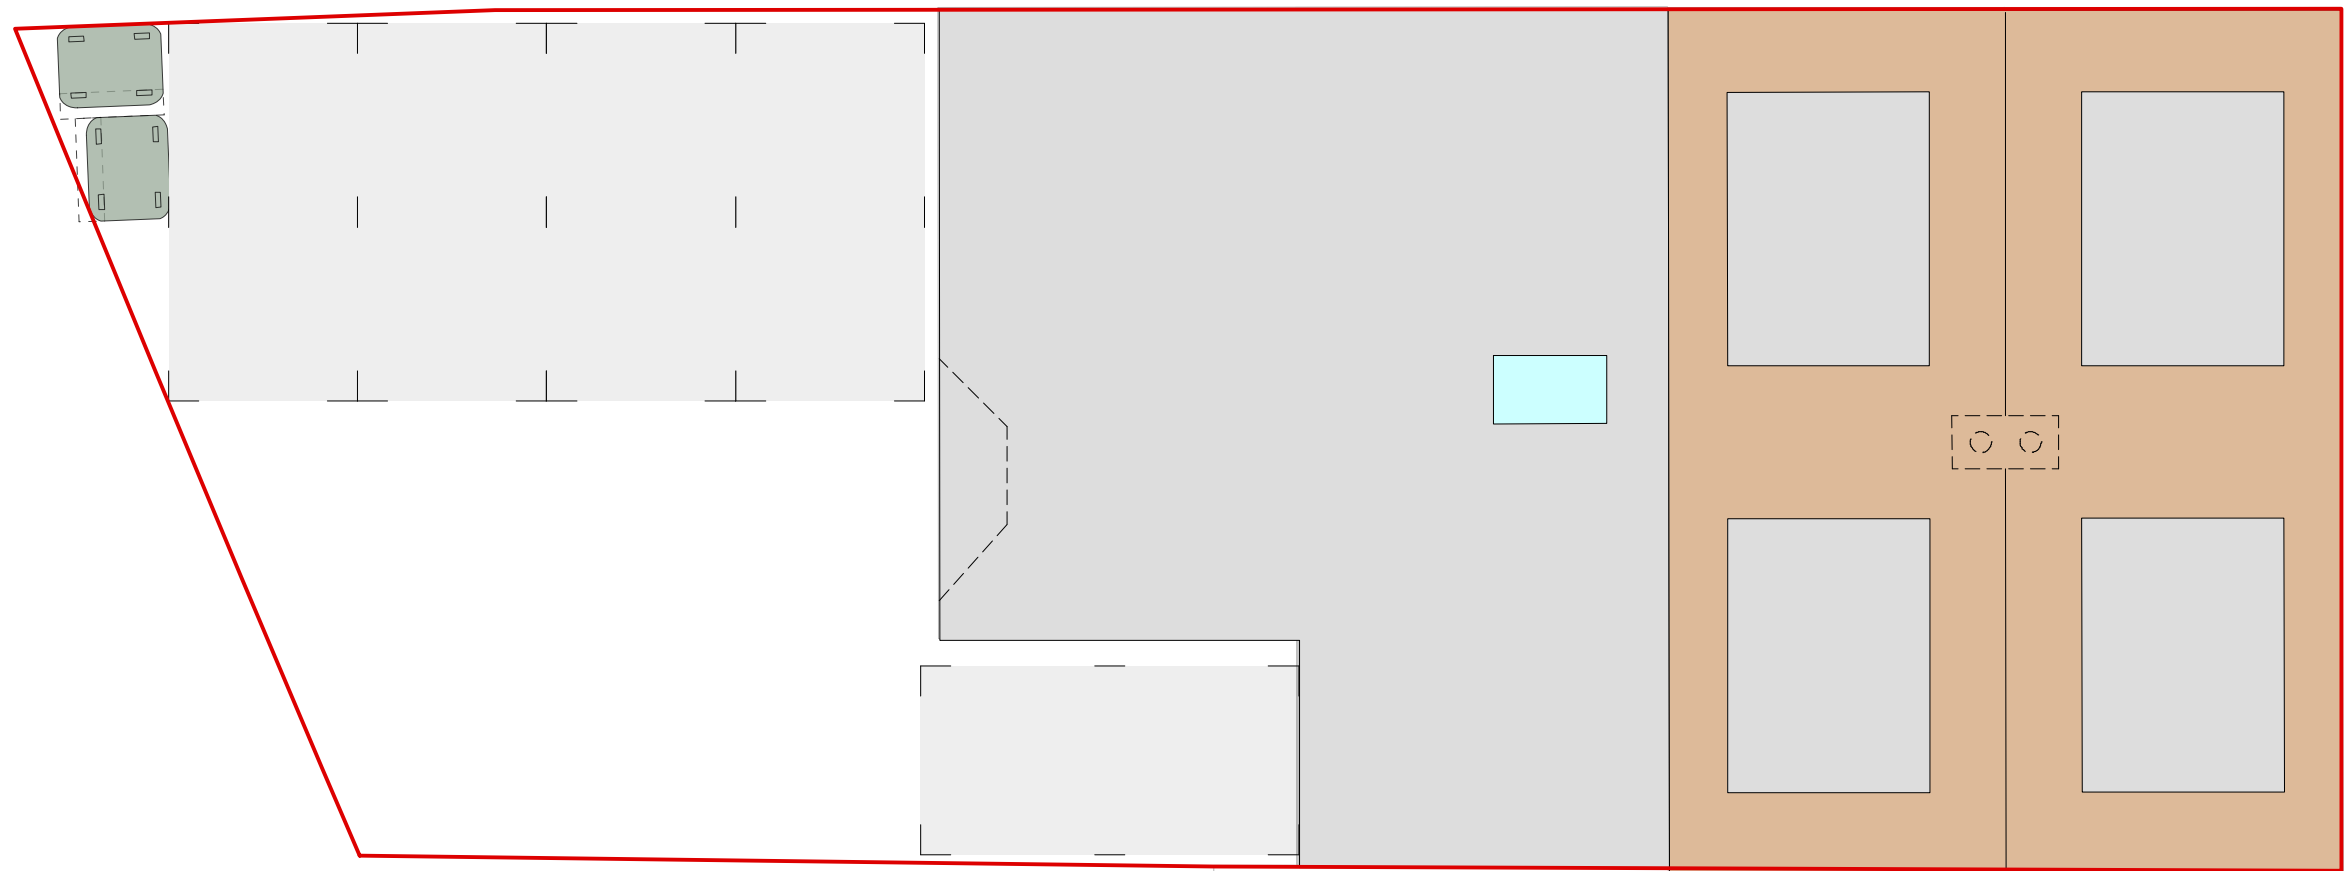

roof plan

 

CLIENT;	Halil Ersungur
PROJECT;	4 & 5The Parade Meopham DA13 0J
TITLE;	existing attic floor & roof plans
SCALE;	1-100
DATE;	May '23
DRAWN;	GB
DRAWING NUMBER	21-29-27

