


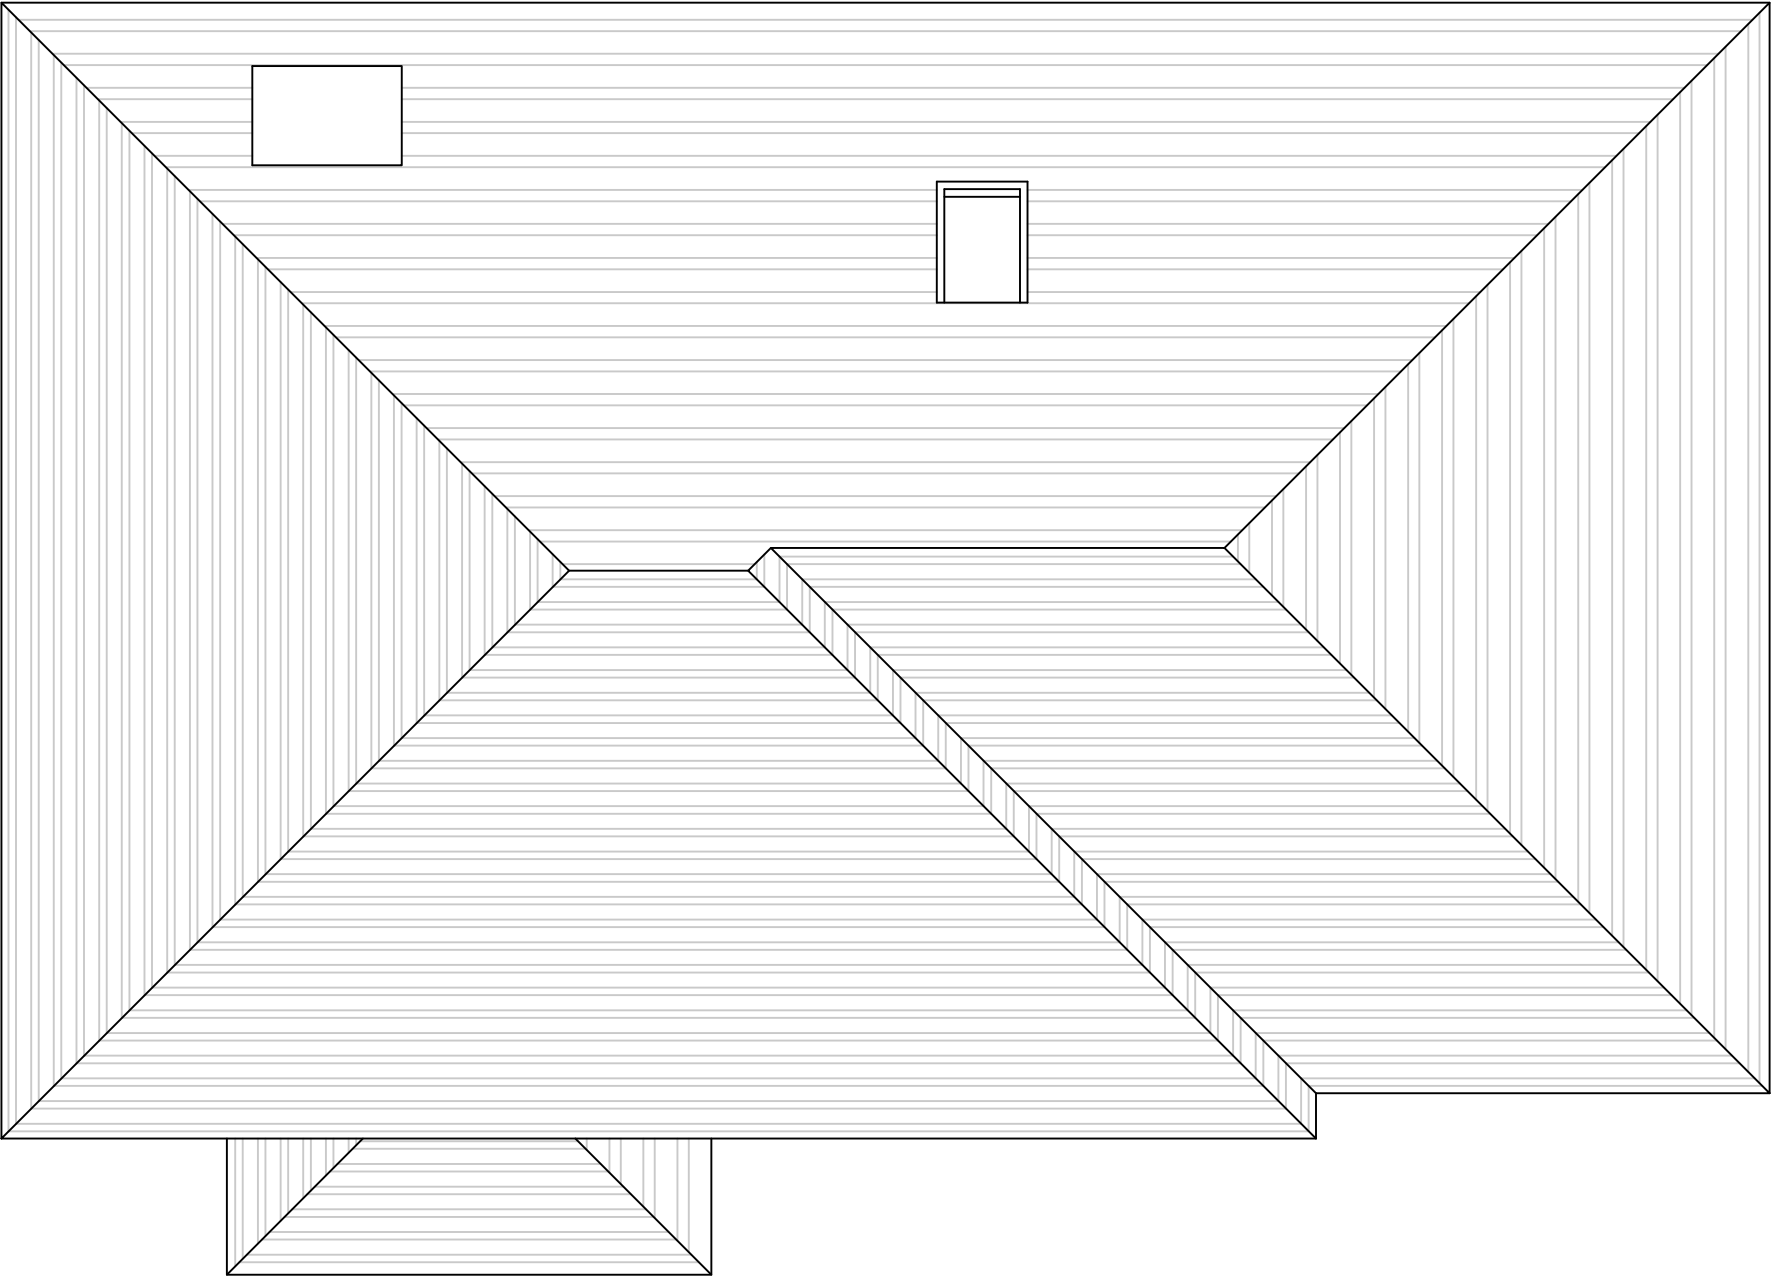

PROPOSED ROOF PLAN



David Mills Chartered Architect

Architect RIBA Reg No.

3 Mays Cottages, Platt Common, Platt, Sevenoaks TN15 8JX - Tel: 07525 863029 - david@djmarchitect.co.uk - www.djmarchitect.co.uk

CLIENT

Mr Ben Harvey

PROJECT

Waterworks Cottage
Crutches Lane, Higham
Rochester, Kent ME3 7DJ

DRAWING

Proposed Roof Plan

Scale	Date	Drg No
1:50@A3	10-05-2024	M543/P04