





Front Elevation

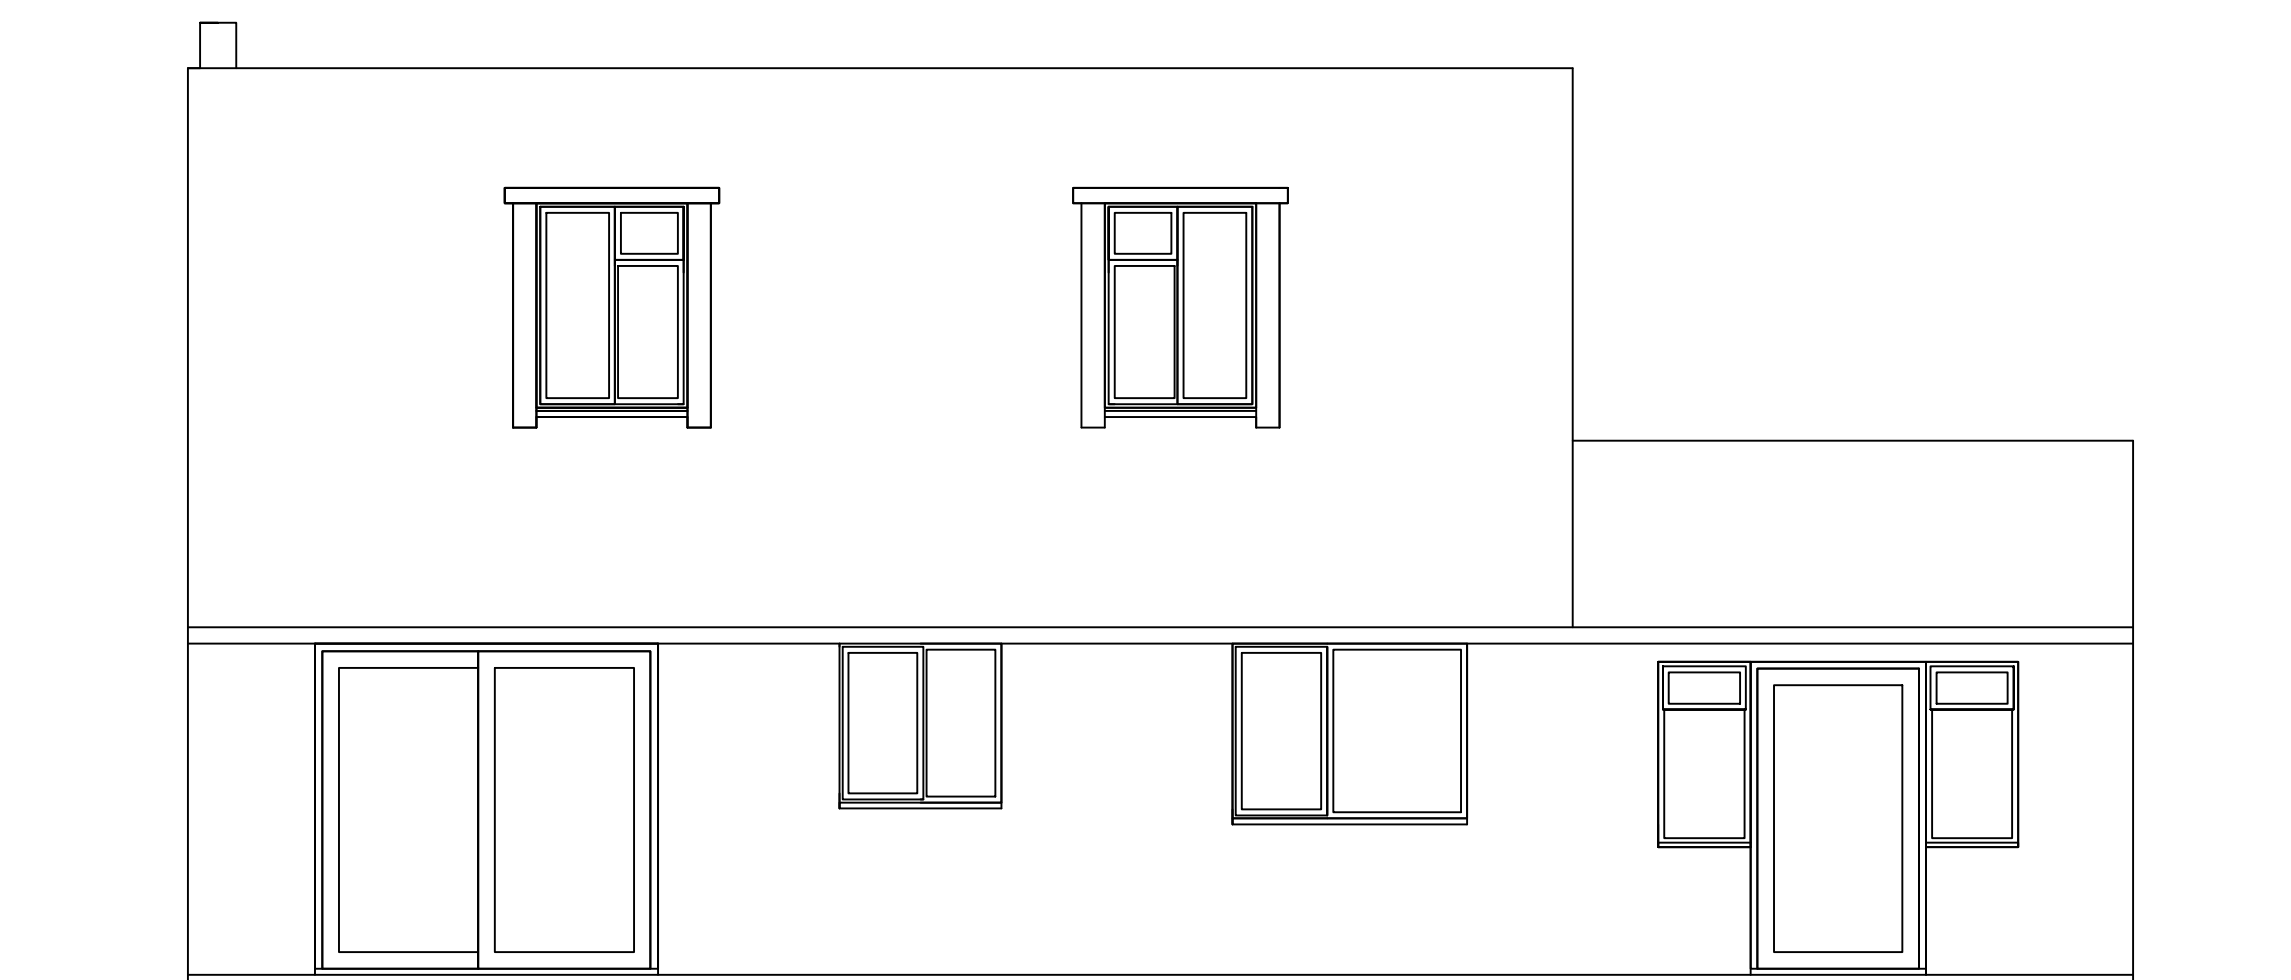

Rear Elevation

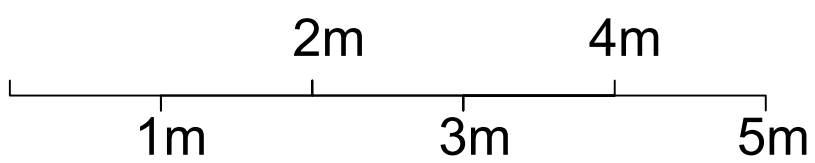

-	--/--	-----
REV	DATE	AMENDMENTS
CLIENT		
Mr&Mrs Hopgood		
Garage Conversion		
PROJECT		
36 Fairview Rd		
Garage Conversion		
TITLE		
Existing Elevations		
SCALE:	DATE:	DRAWN BY:
1: 50 @A1	16/07/23	CS
DRAWING REF:	REVISION:	
01	-	