



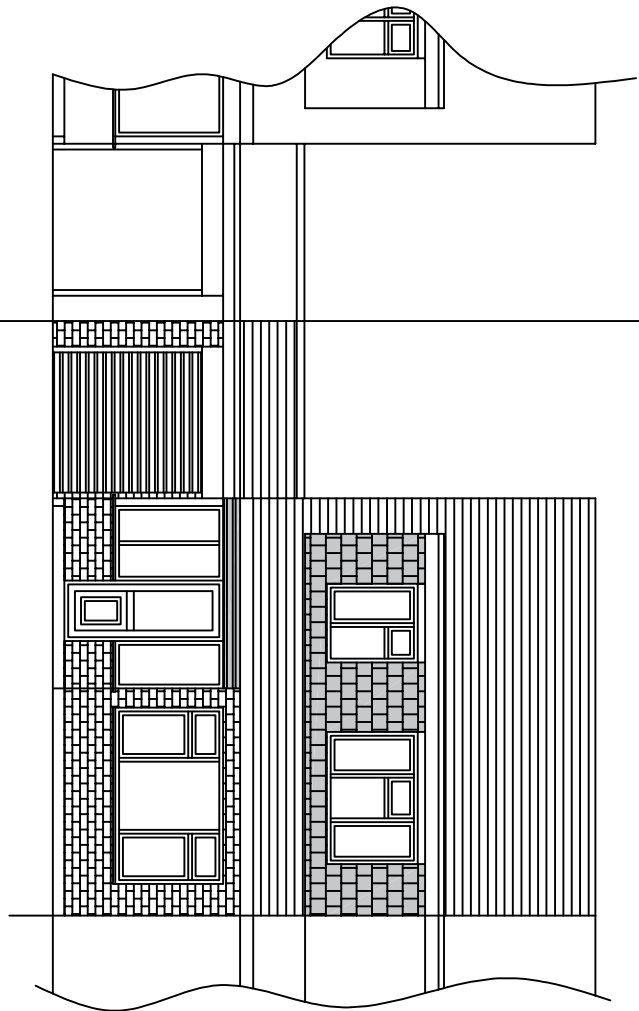


EXISTING FRONT ELEVATION

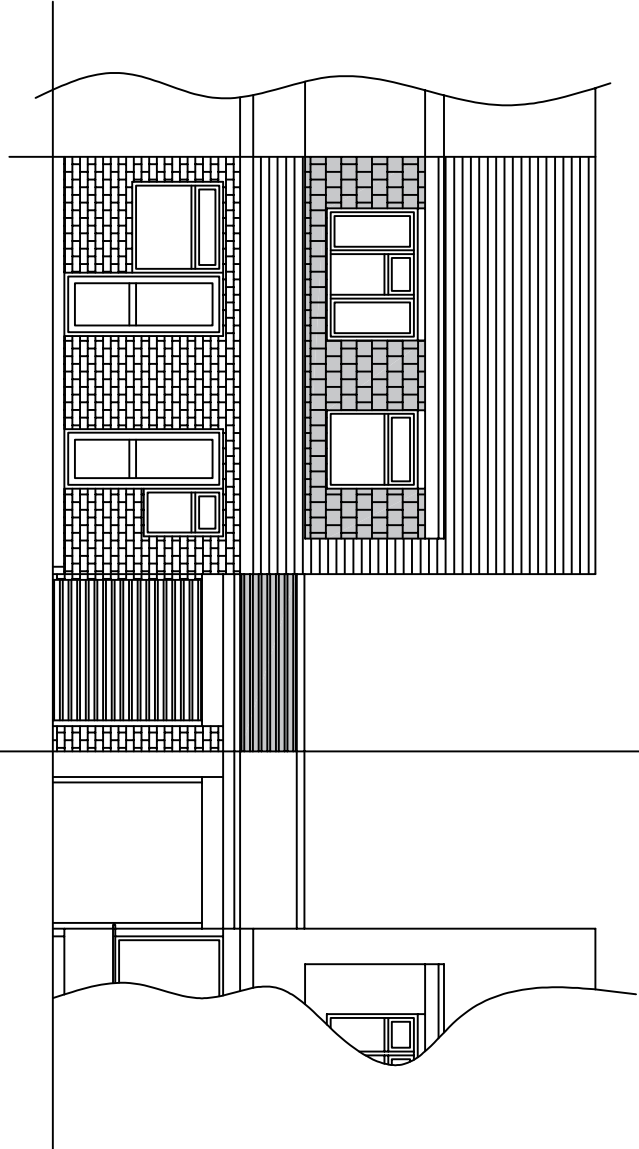


EXISTING REAR ELEVATION

0 5m

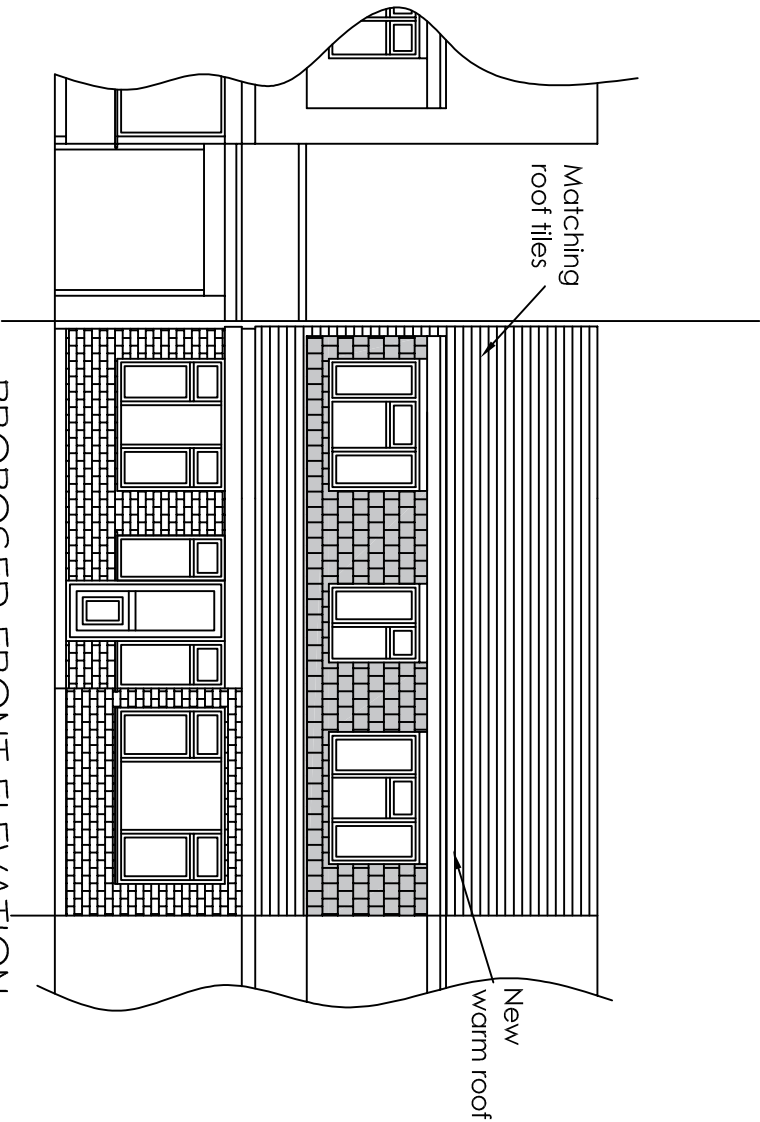

PROPOSED FRONT ELEVATION

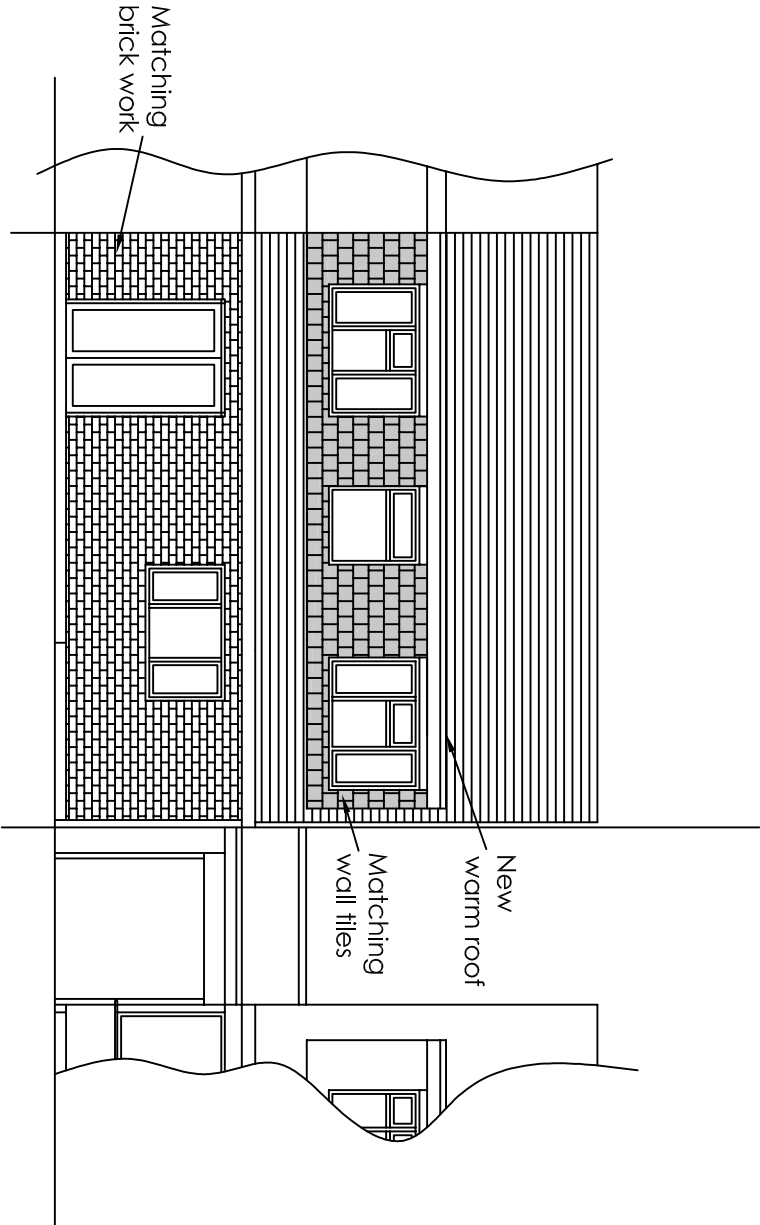

PROPOSED REAR ELEVATION

Project Mr C Singh 87 Pepper Hill Northfleet Gravesend Kent DA11 8EN Erection of front porch and two storey side extension with wrap round GF rear extension, demolish garage and erect rear garden outbuilding and drop kerb width increased				H Channa PICAROONS MAIDSTONE ROAD PLATT KENT TN15 8LB Tel / Fax: 01732 605759 E-mail: hbchanna@tiscali.co.uk	
Drawing Title Existing & Proposed Front and Rear Elevations		Drawn HC	Date June 23	Scale 1:100	Drawing No. 87PH/A3/08