




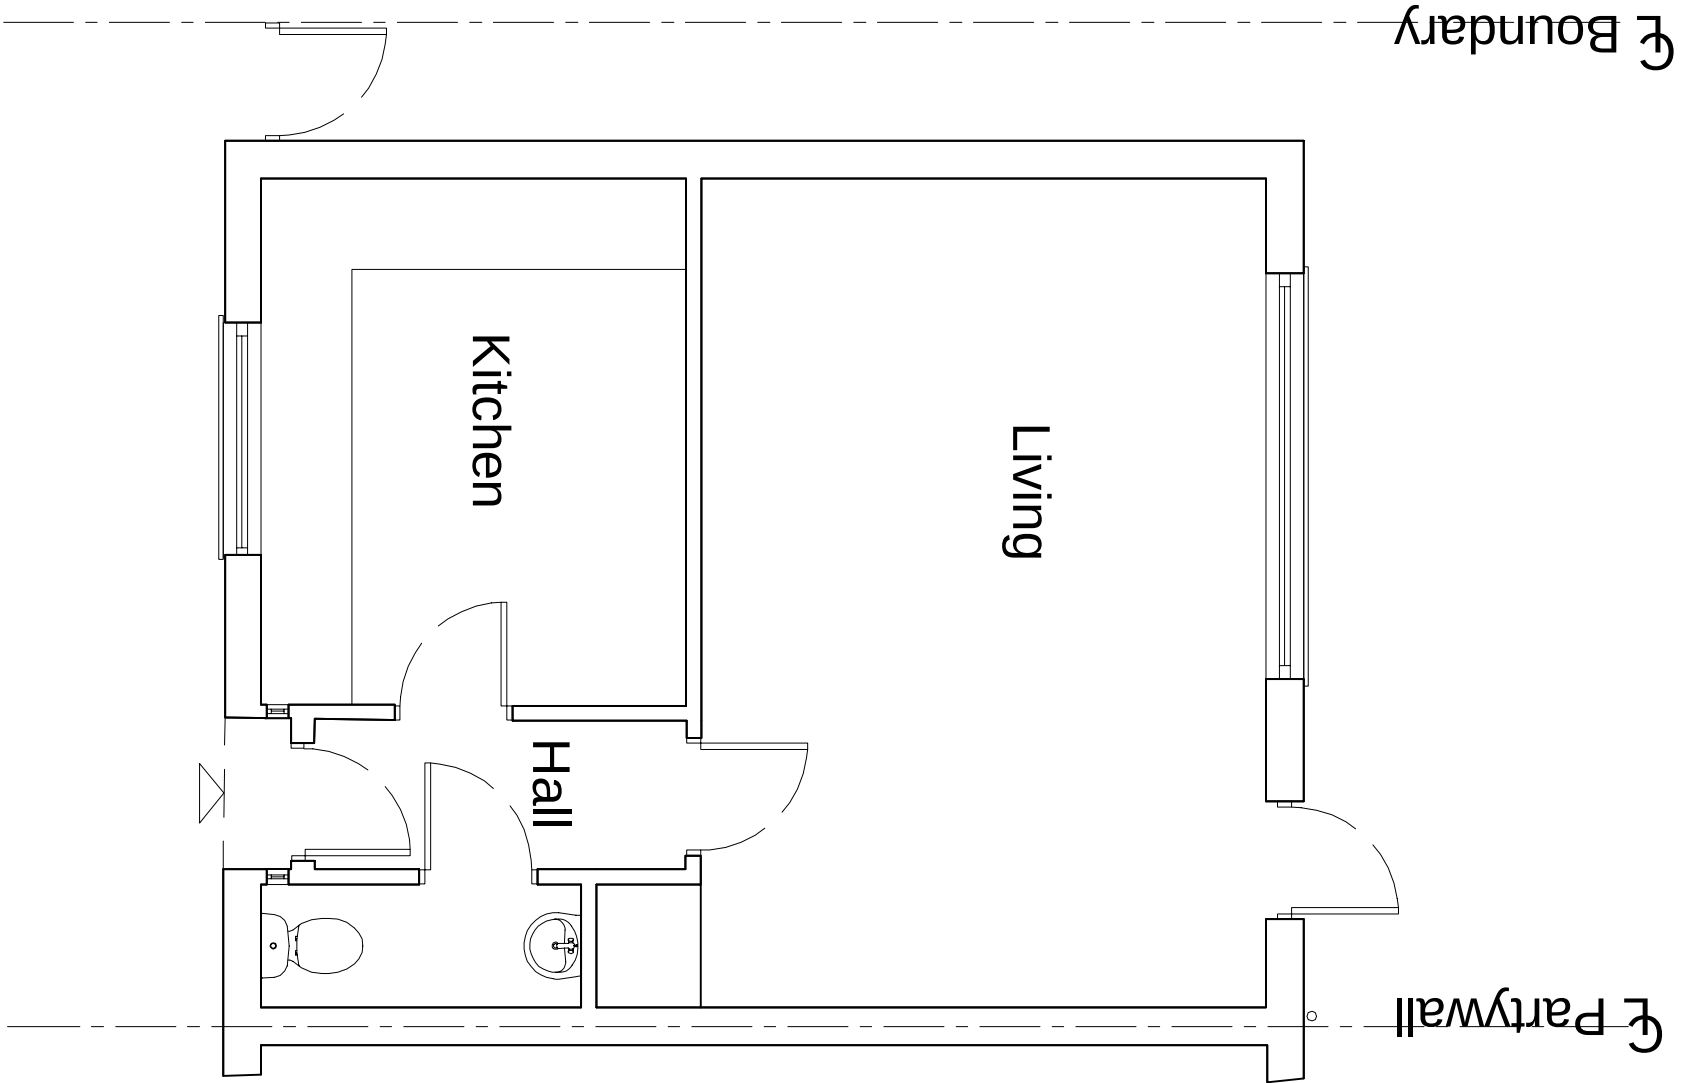


Existing Ground Floor Plan

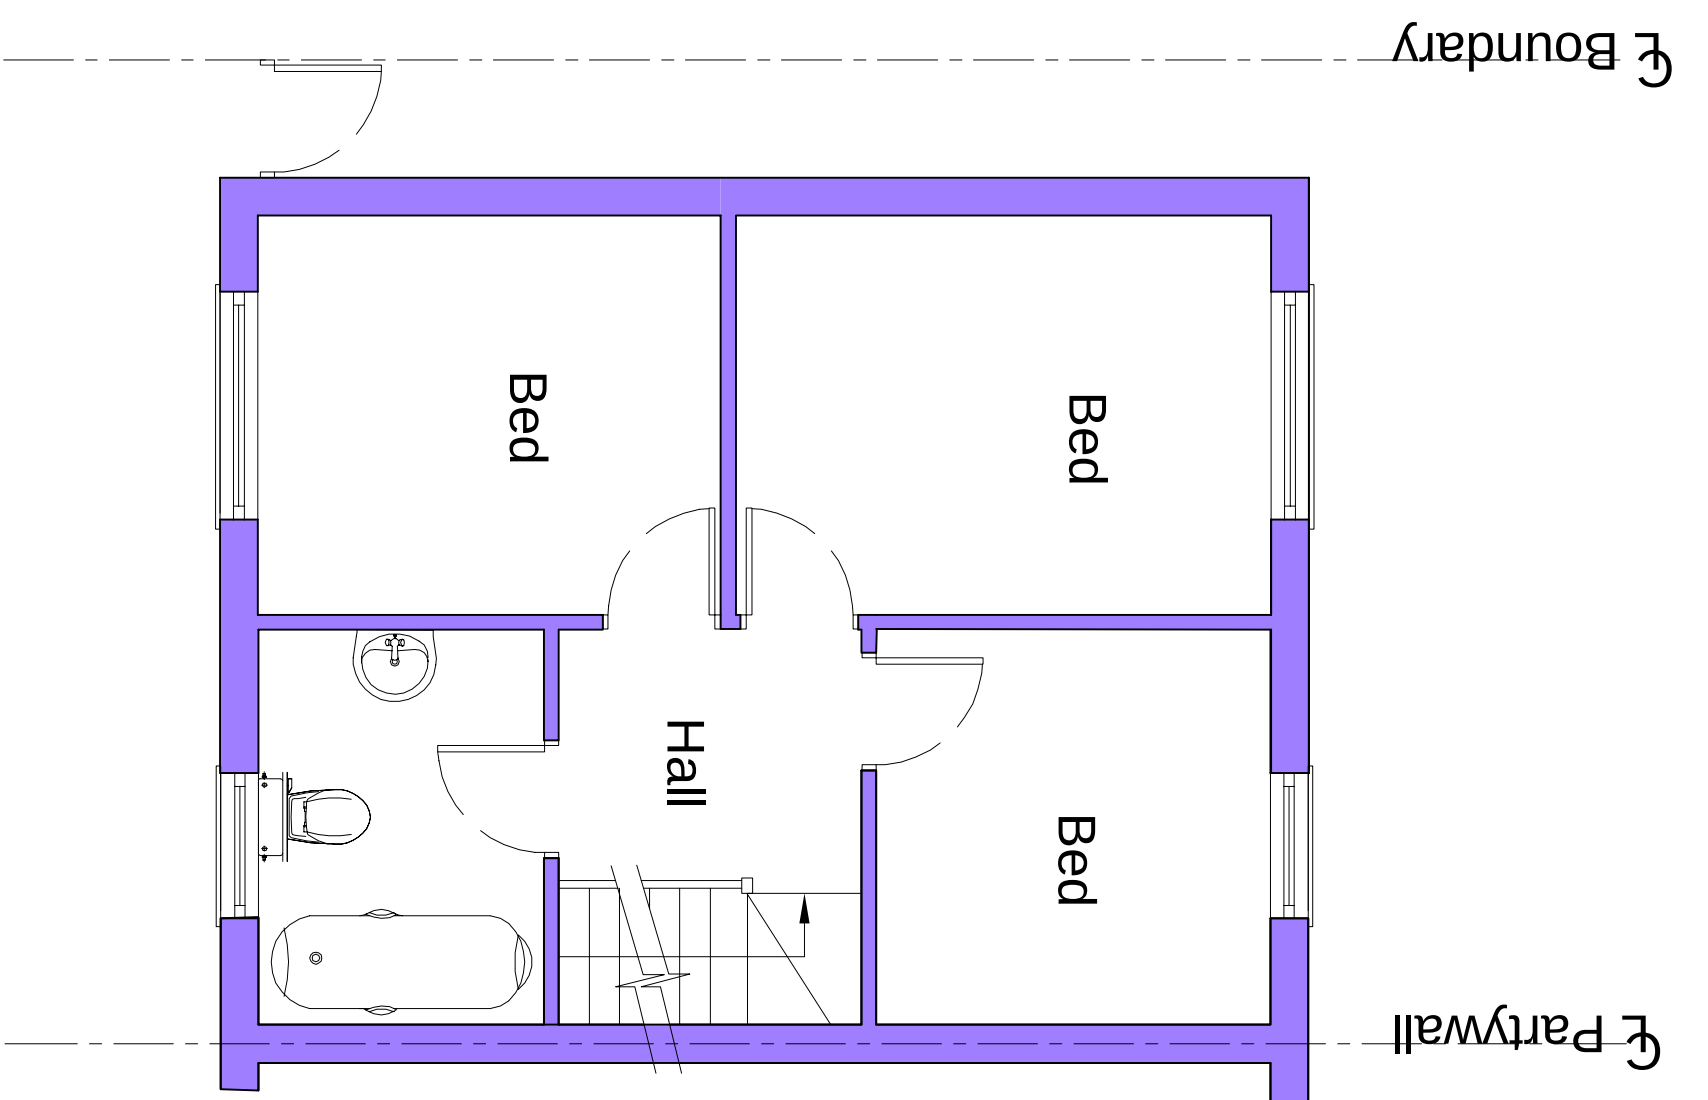

Existing First Floor Plan

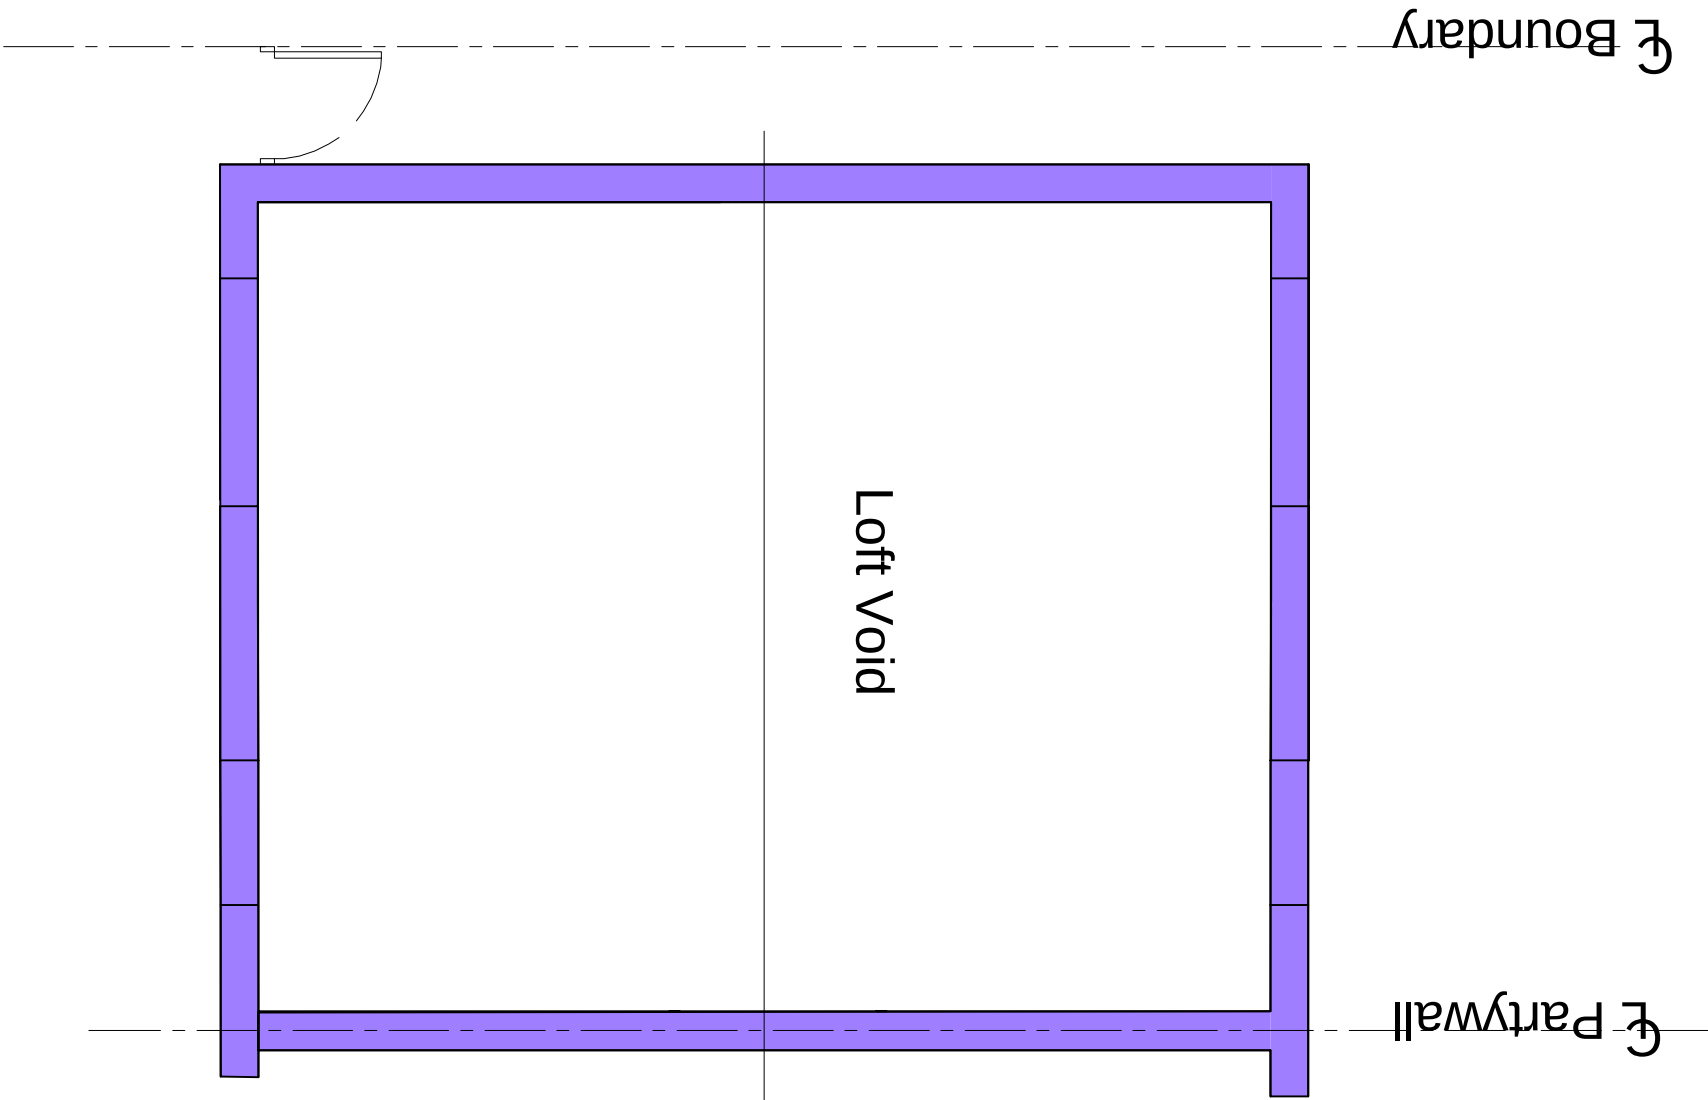


Existing First Floor Plan

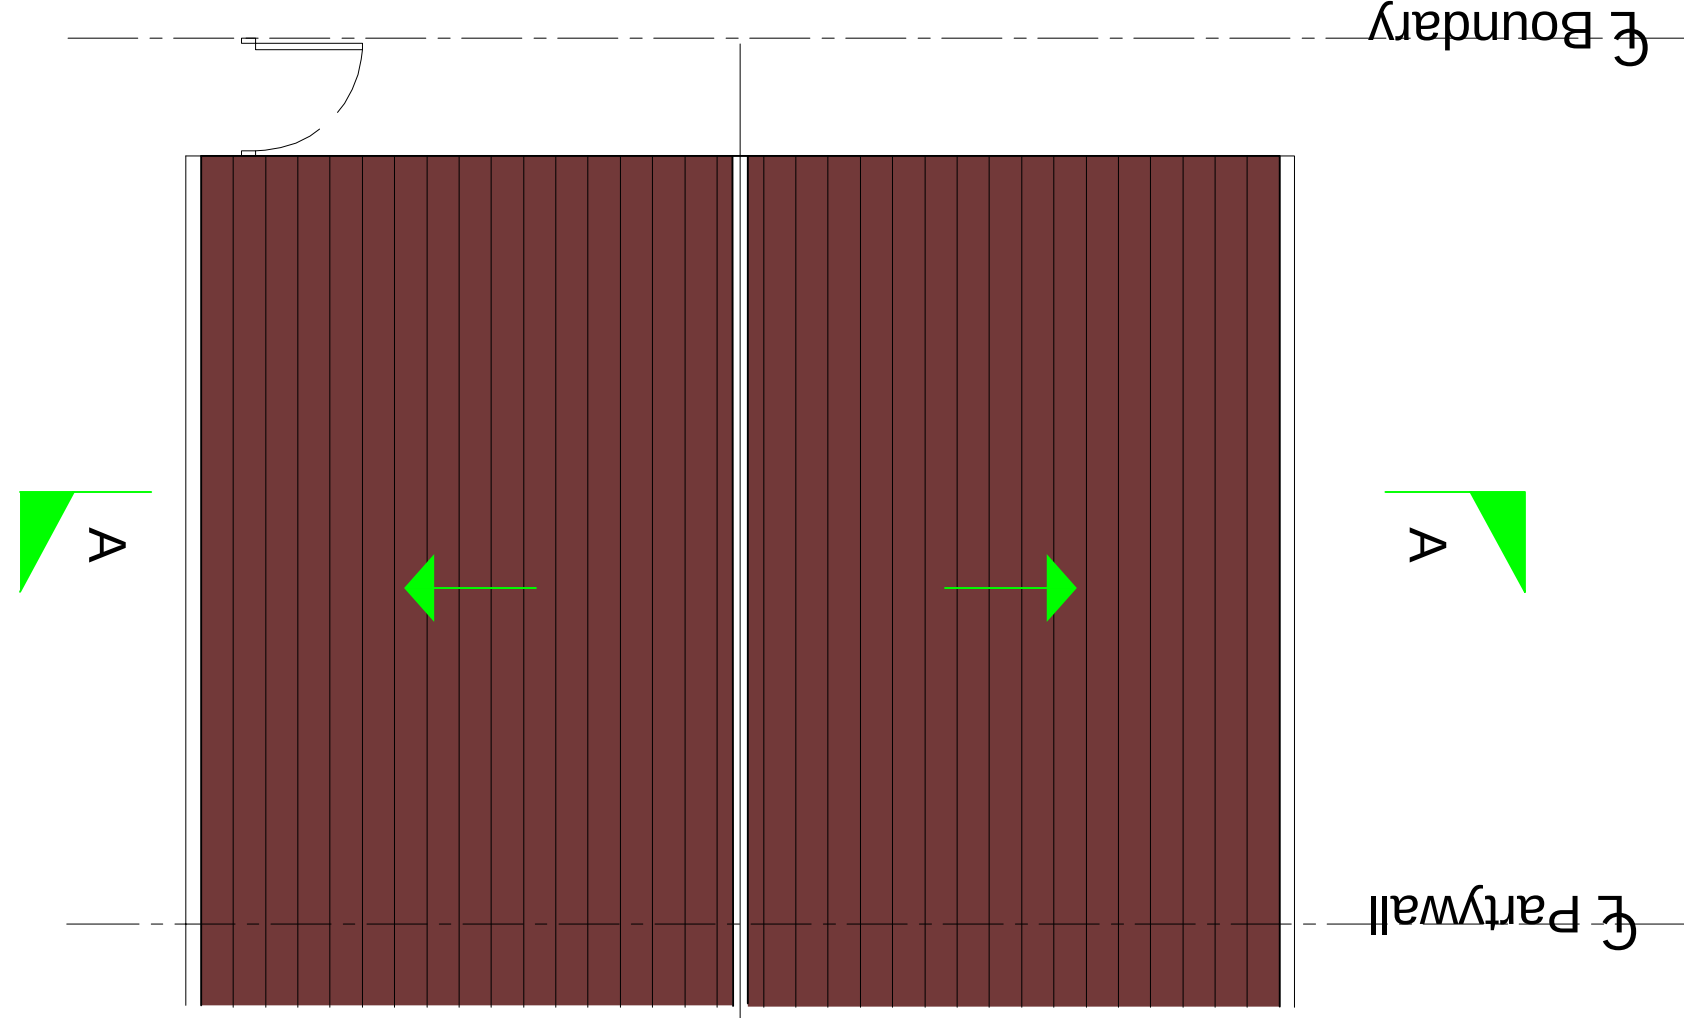


Existing Roof Plan




Photo Of Rear Elevation

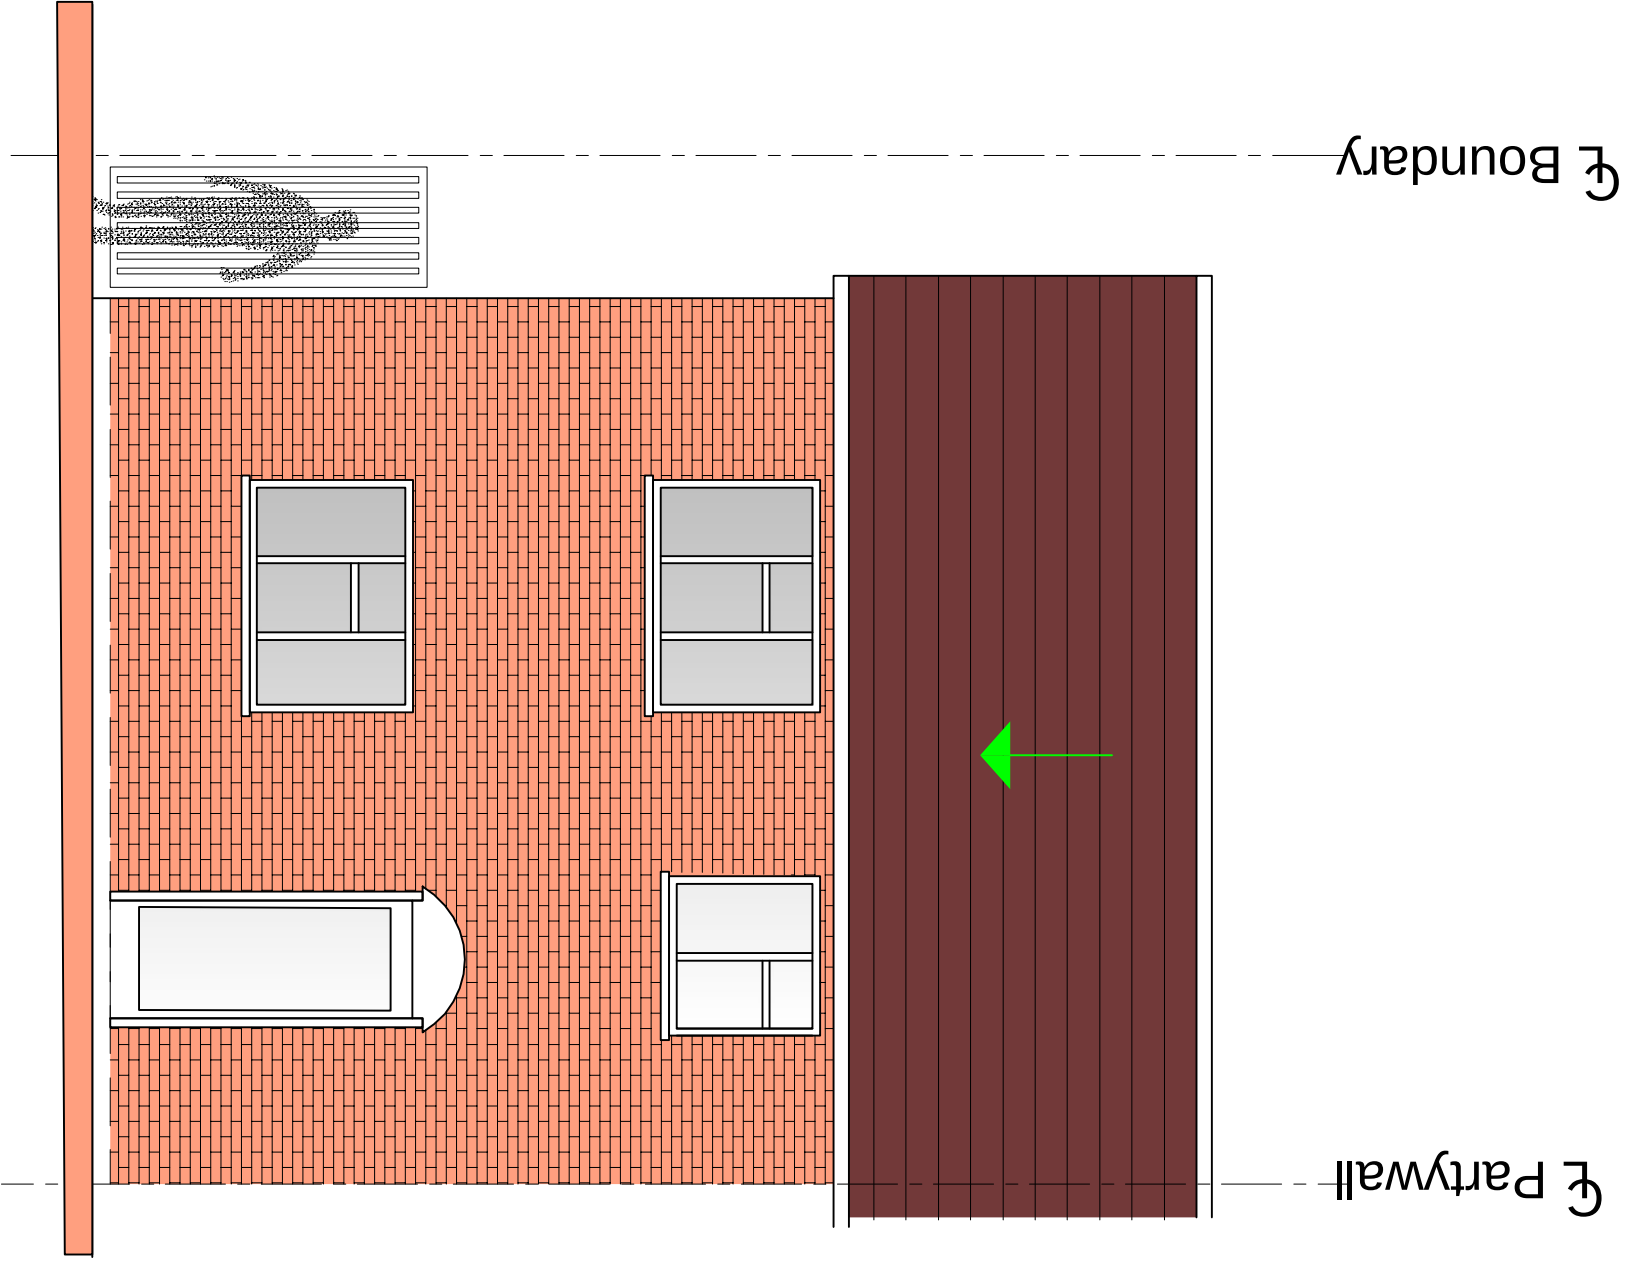

Existing Front Elevation

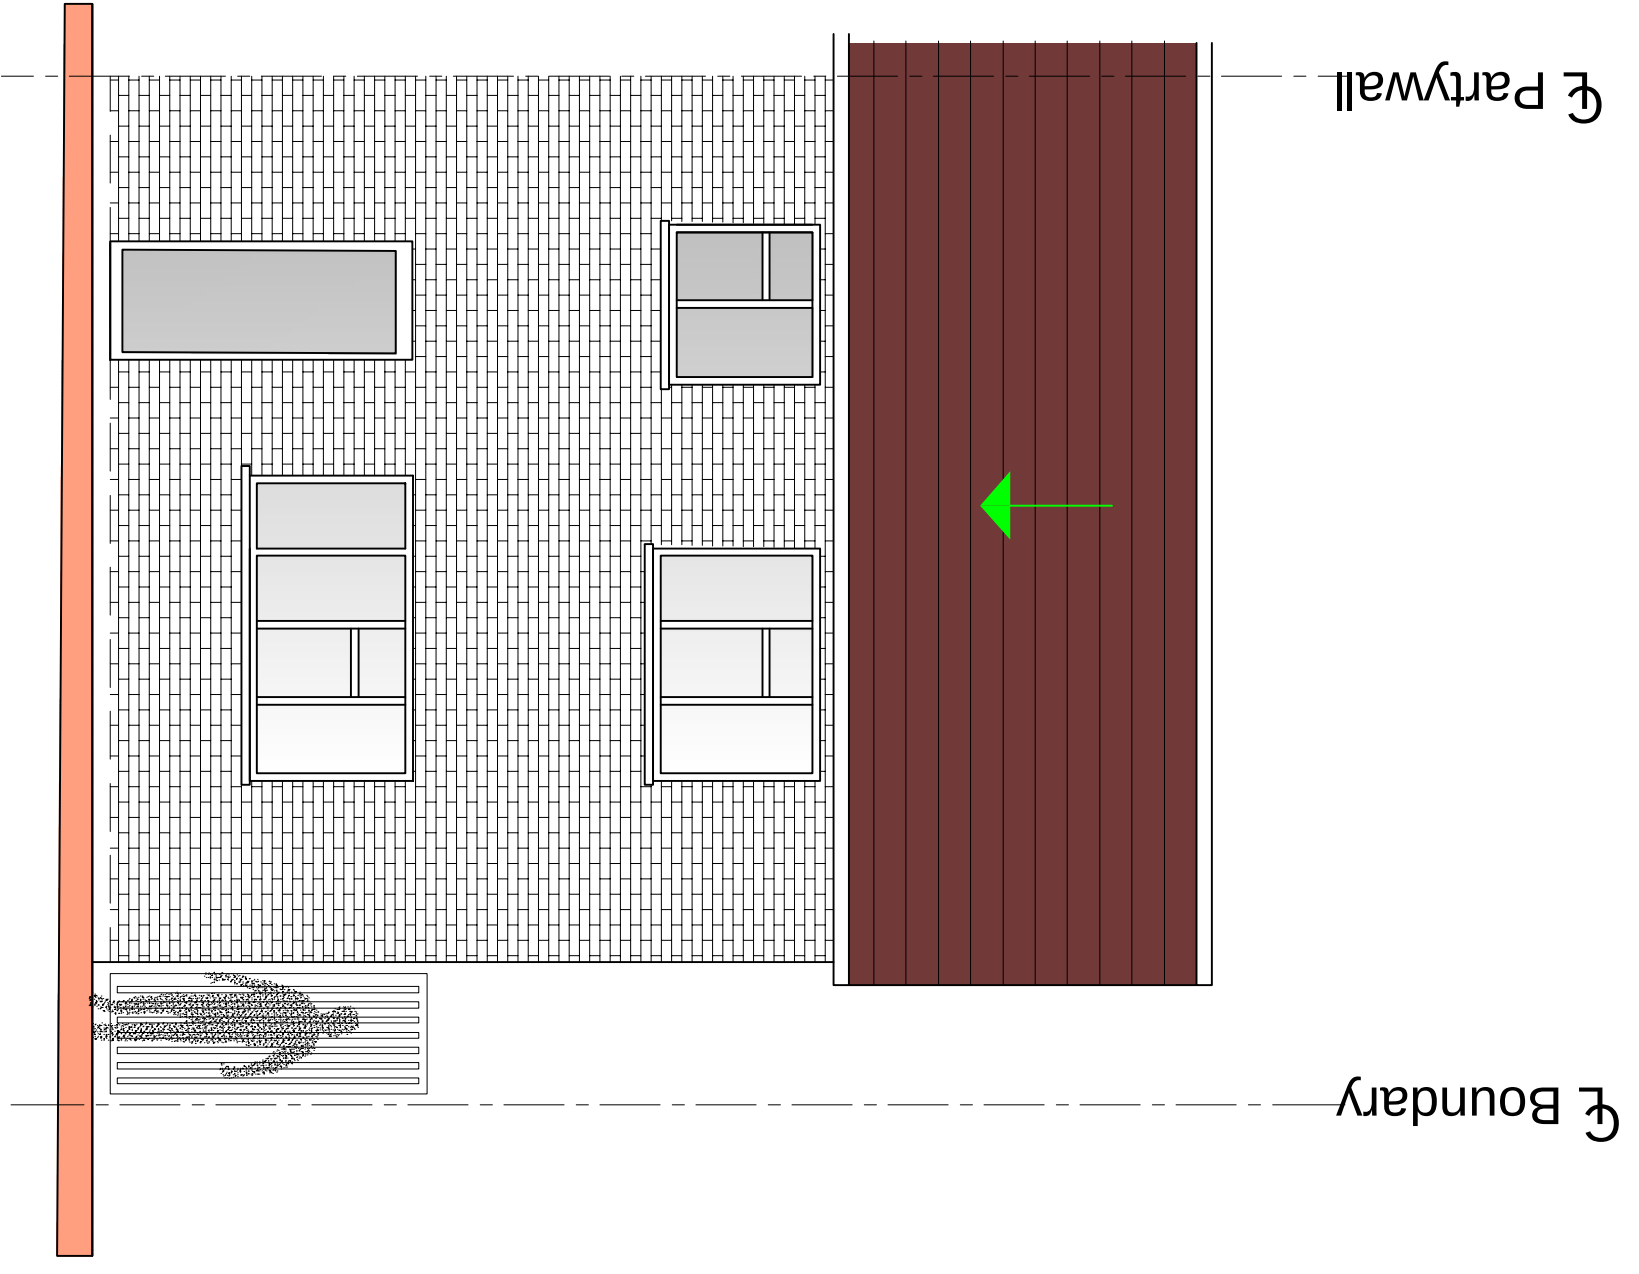

Existing Rear Elevation

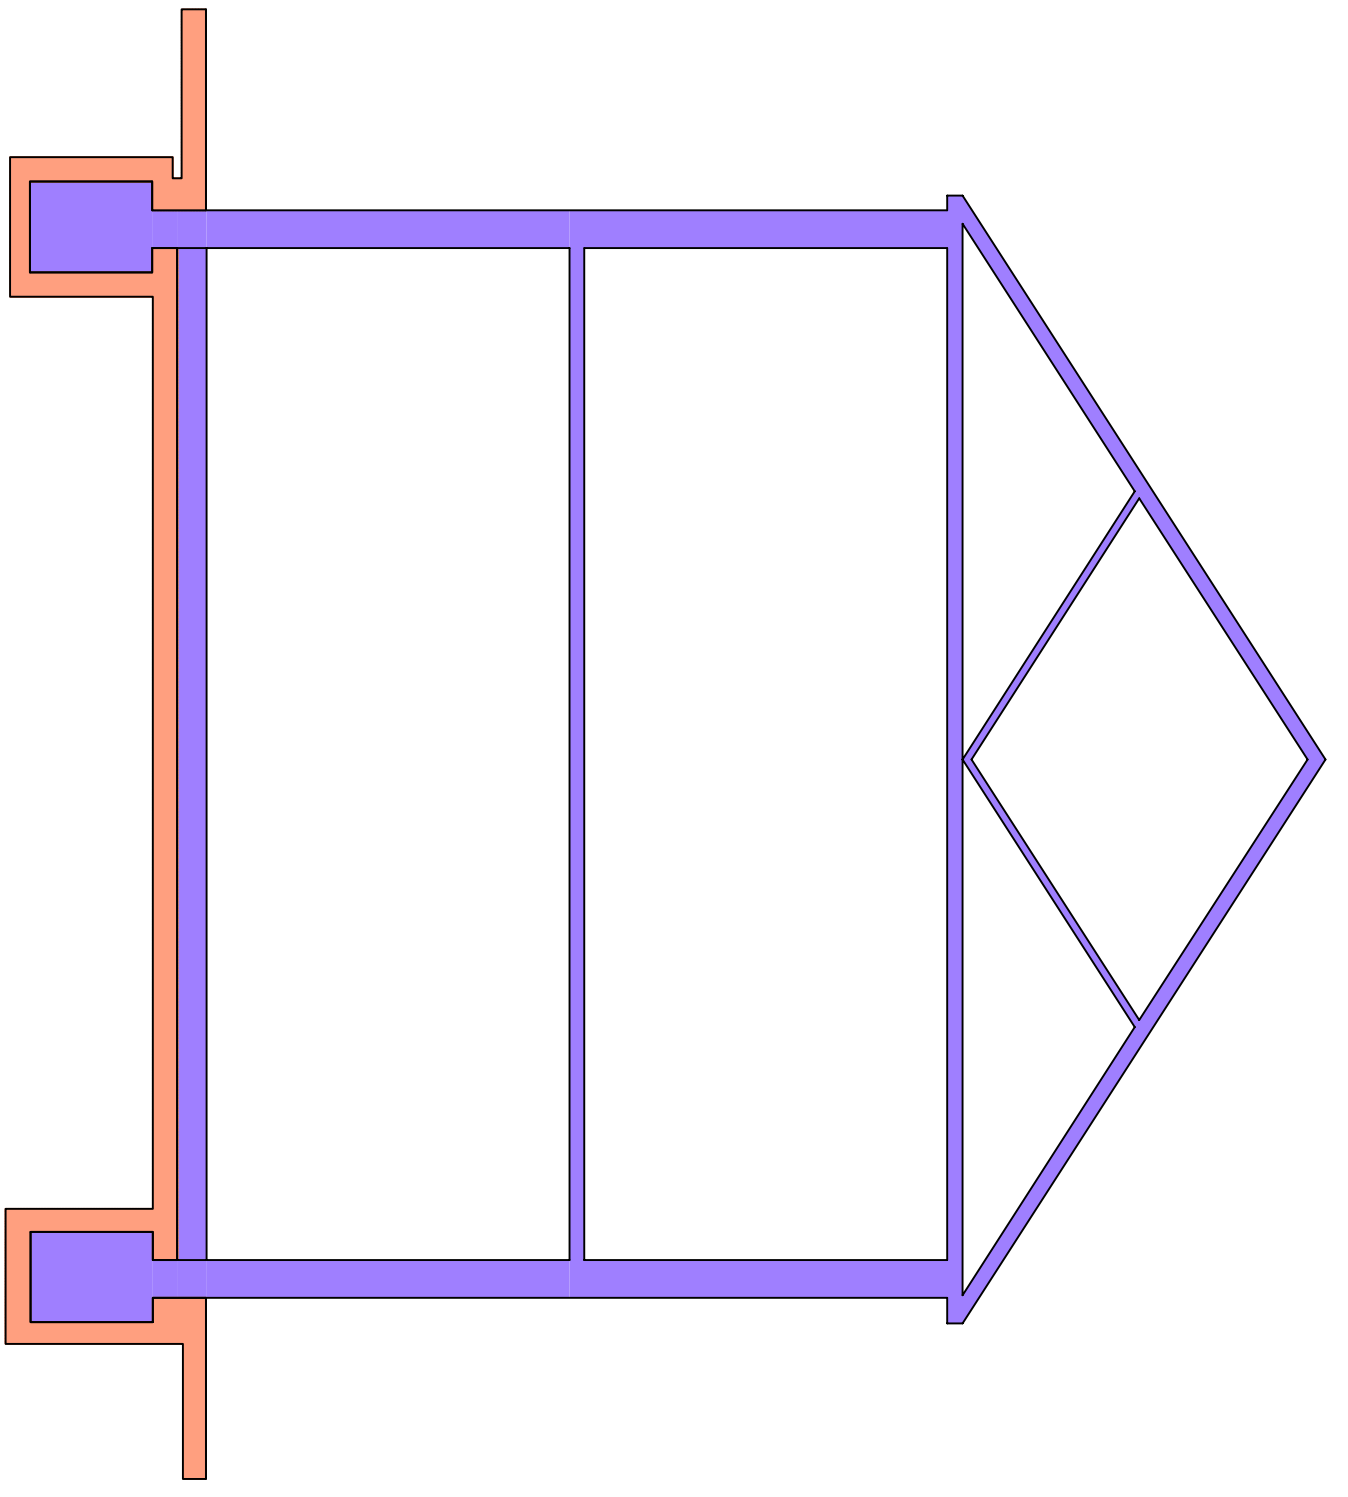

Existing Section A-A

Permitted Development



Job Title: 77 Glen View Gravesend DA12 1LS

Drawing Title: Existing Plans

Scale: 1:50 @ A1	Date:	Drawn No:	Rev:
51-1000-989	S03	P1	