




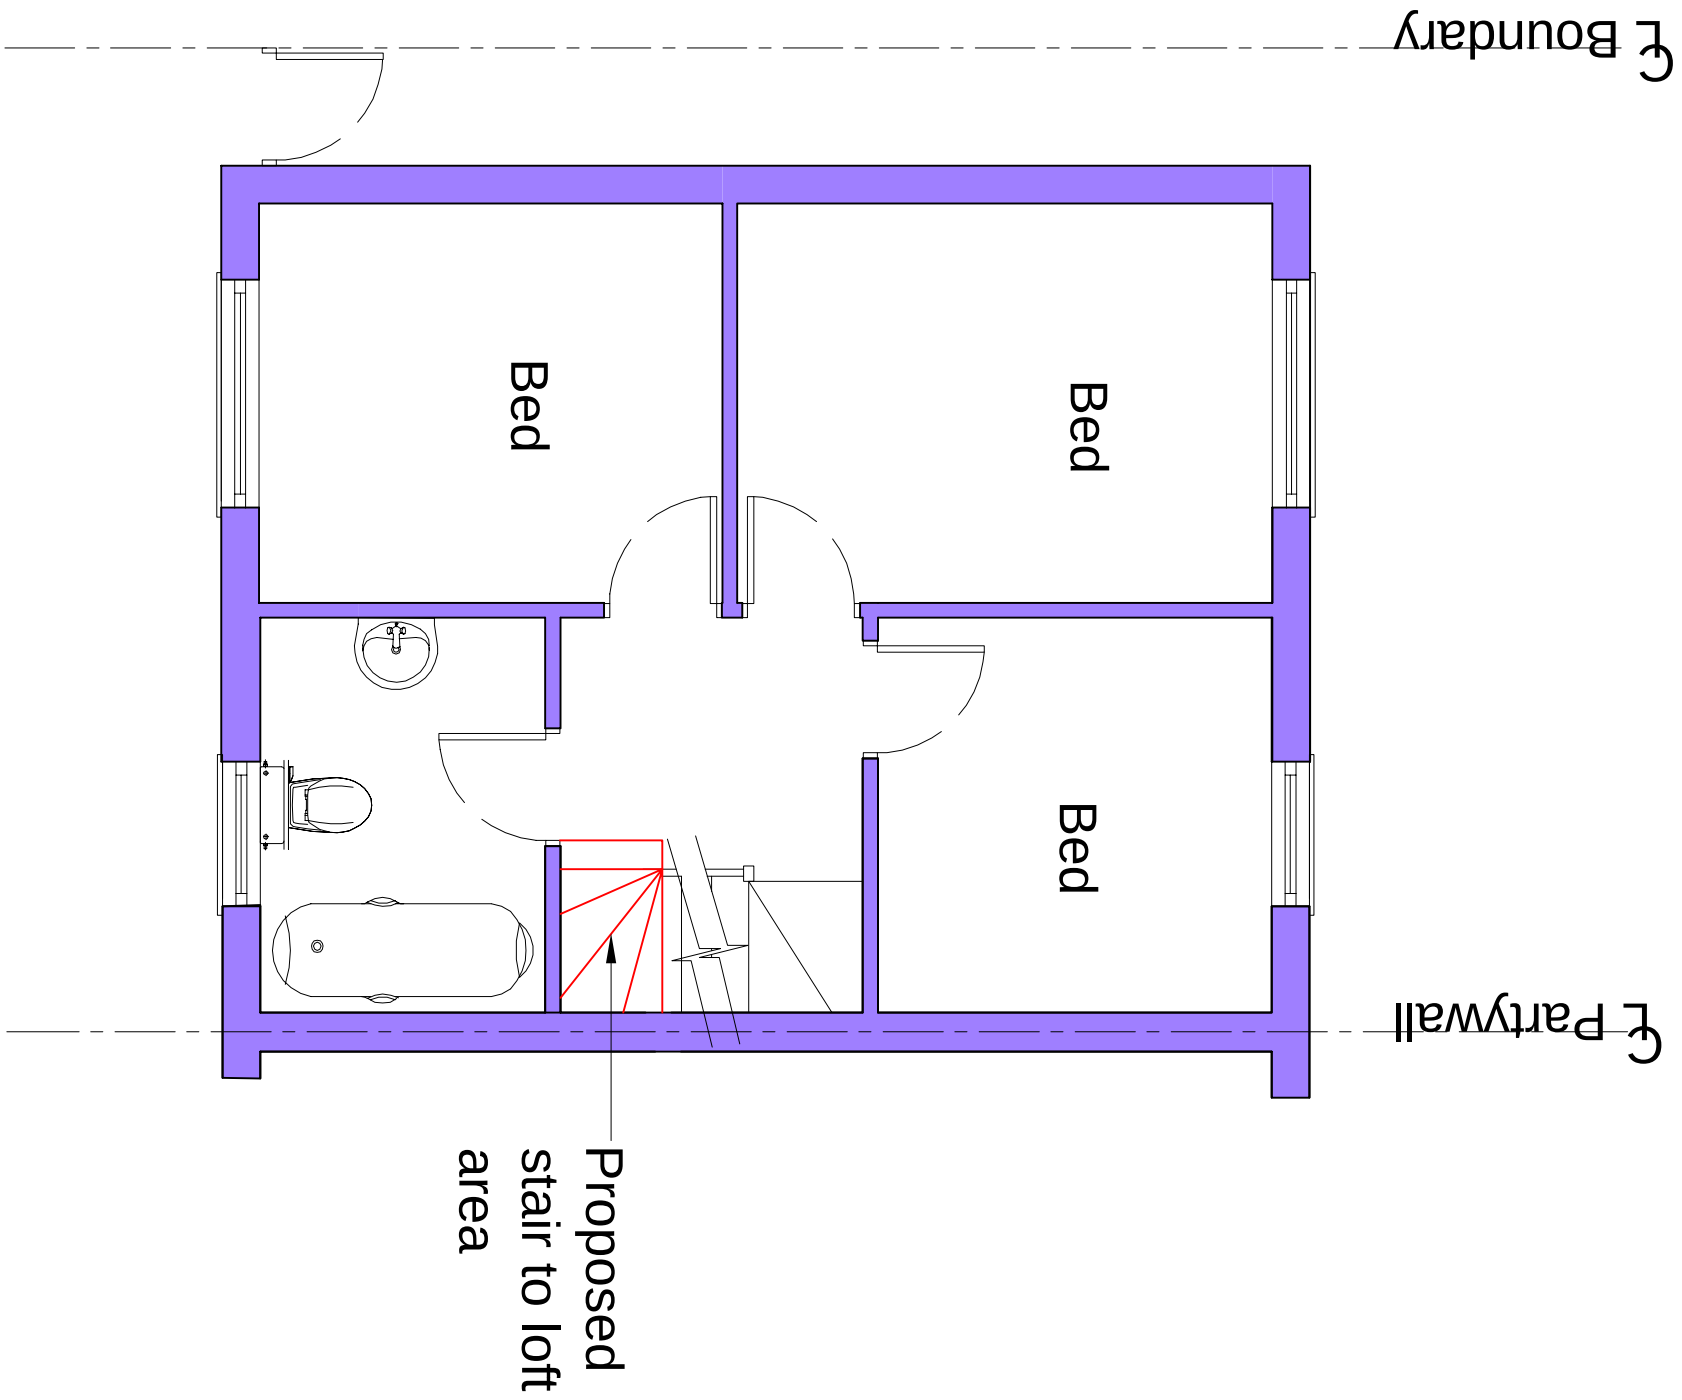


Proposed First Floor Plan

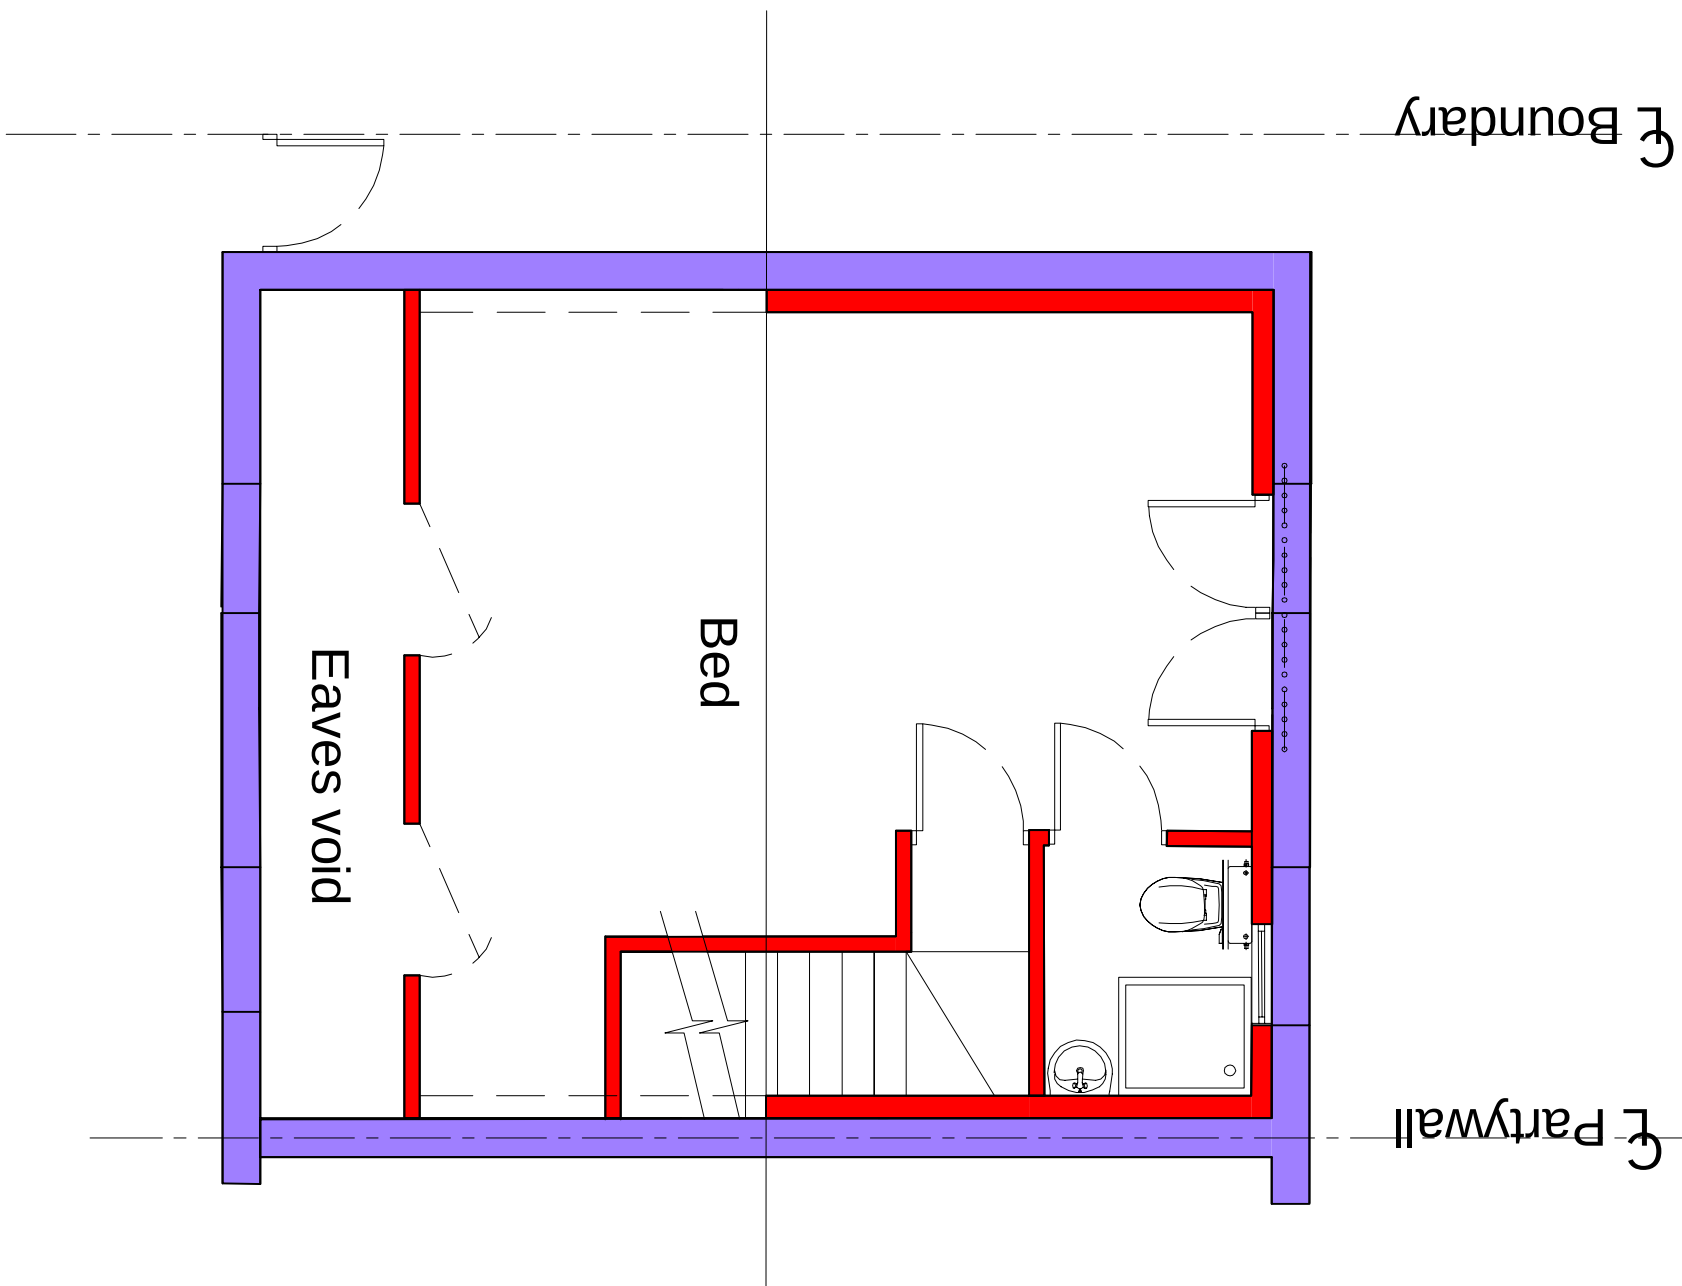

Proposed Loft Floor Plan

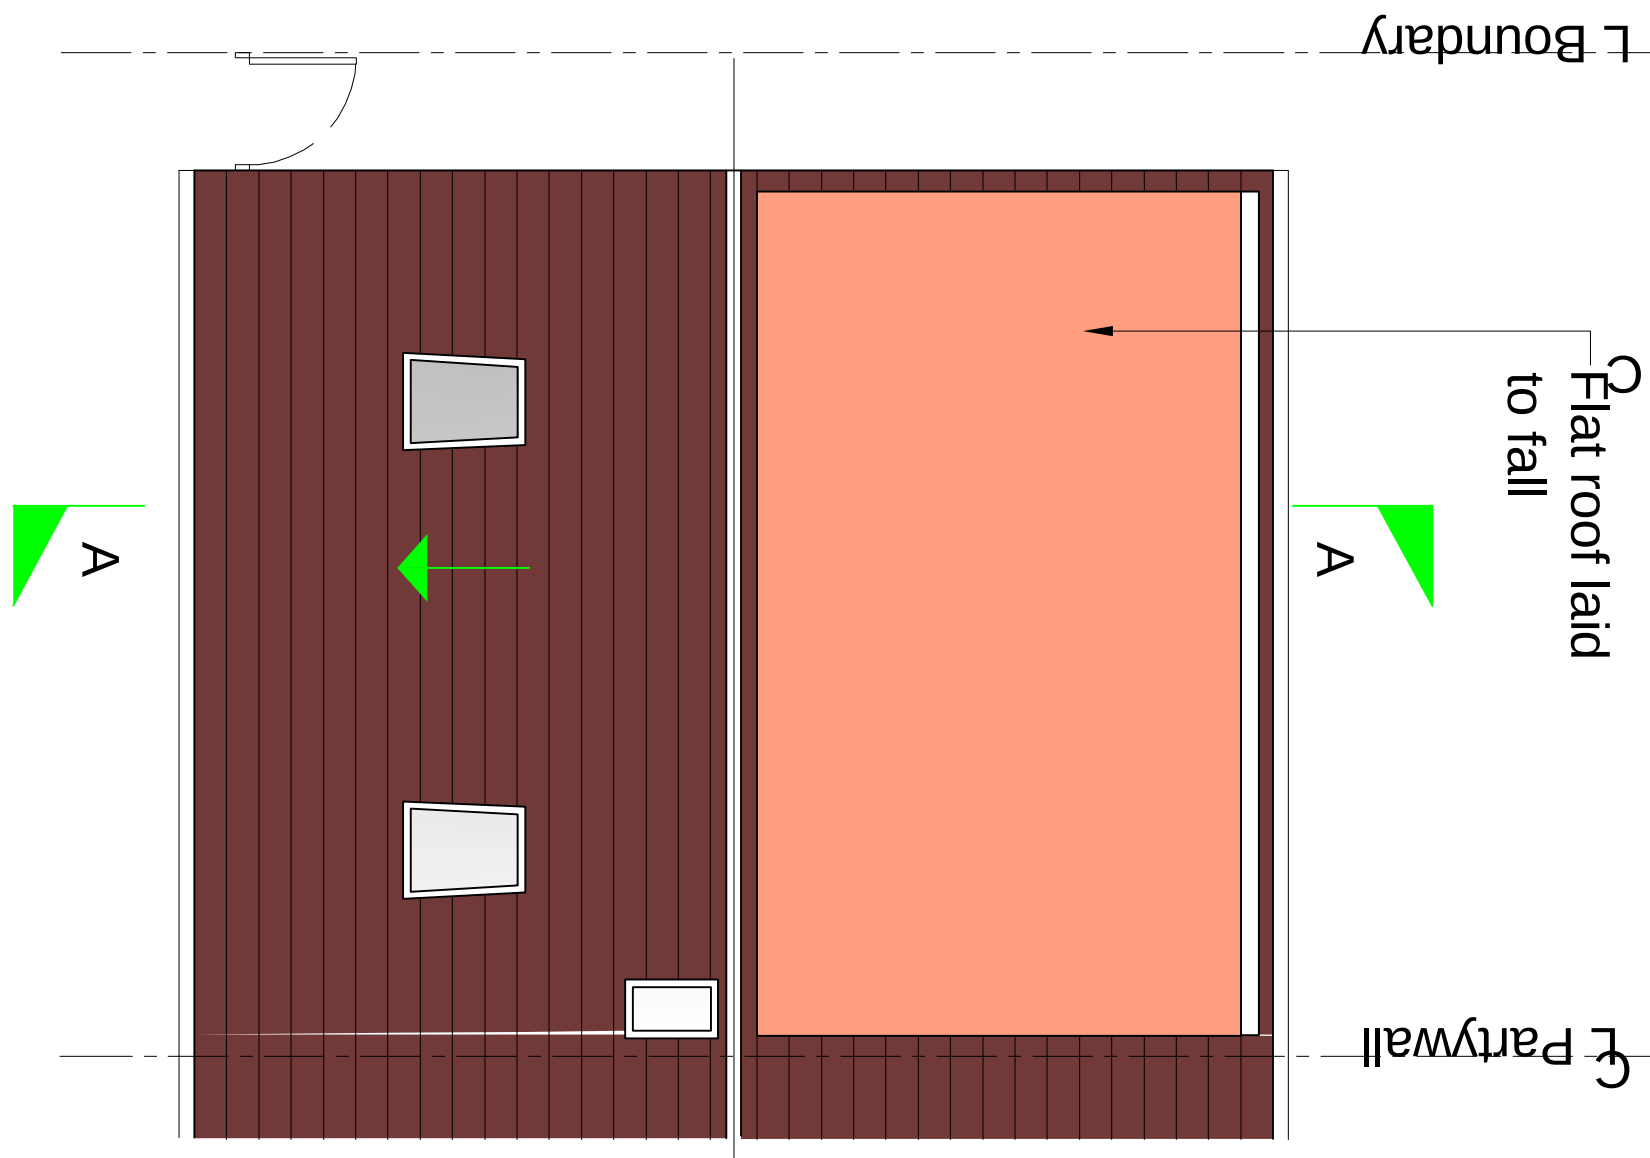


Proposed Roof Plan

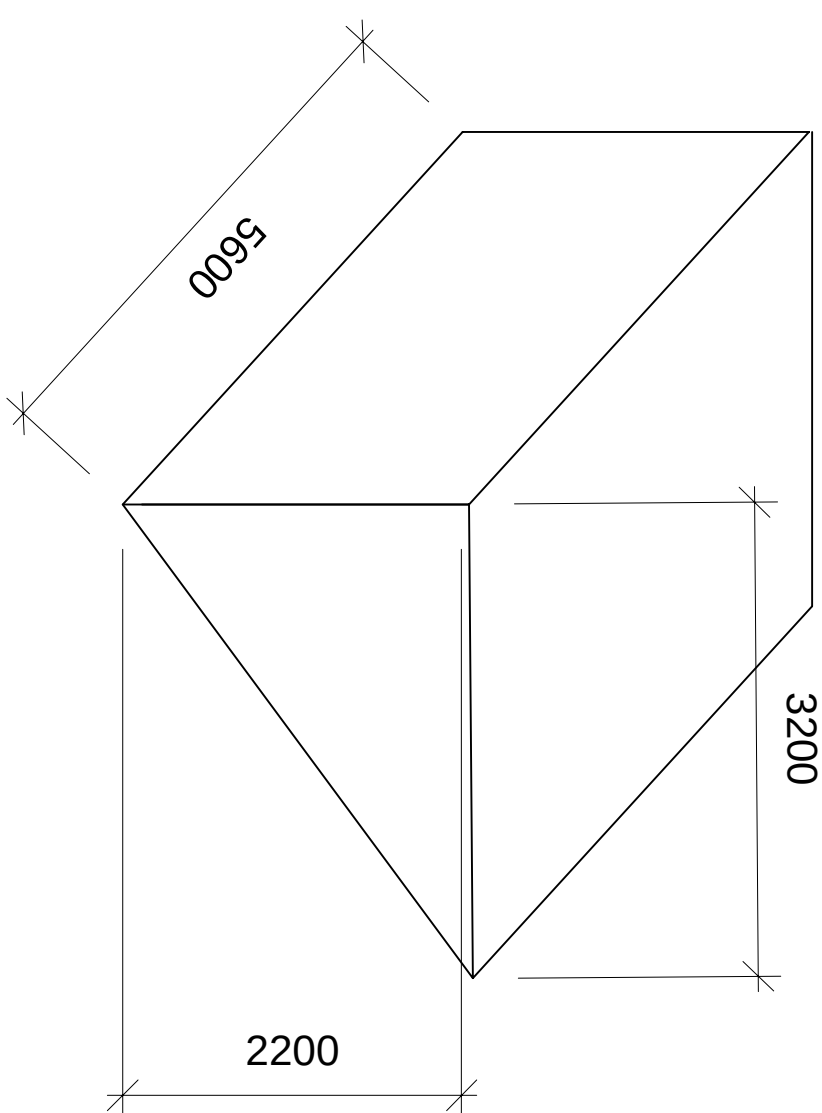


5.6 x 2.2 x 3.2 x 0.5 = 19.712 Cubic meters
Dormer calculations
Less than 40 Cubic meters
required for PD



Proposed Front Elevation

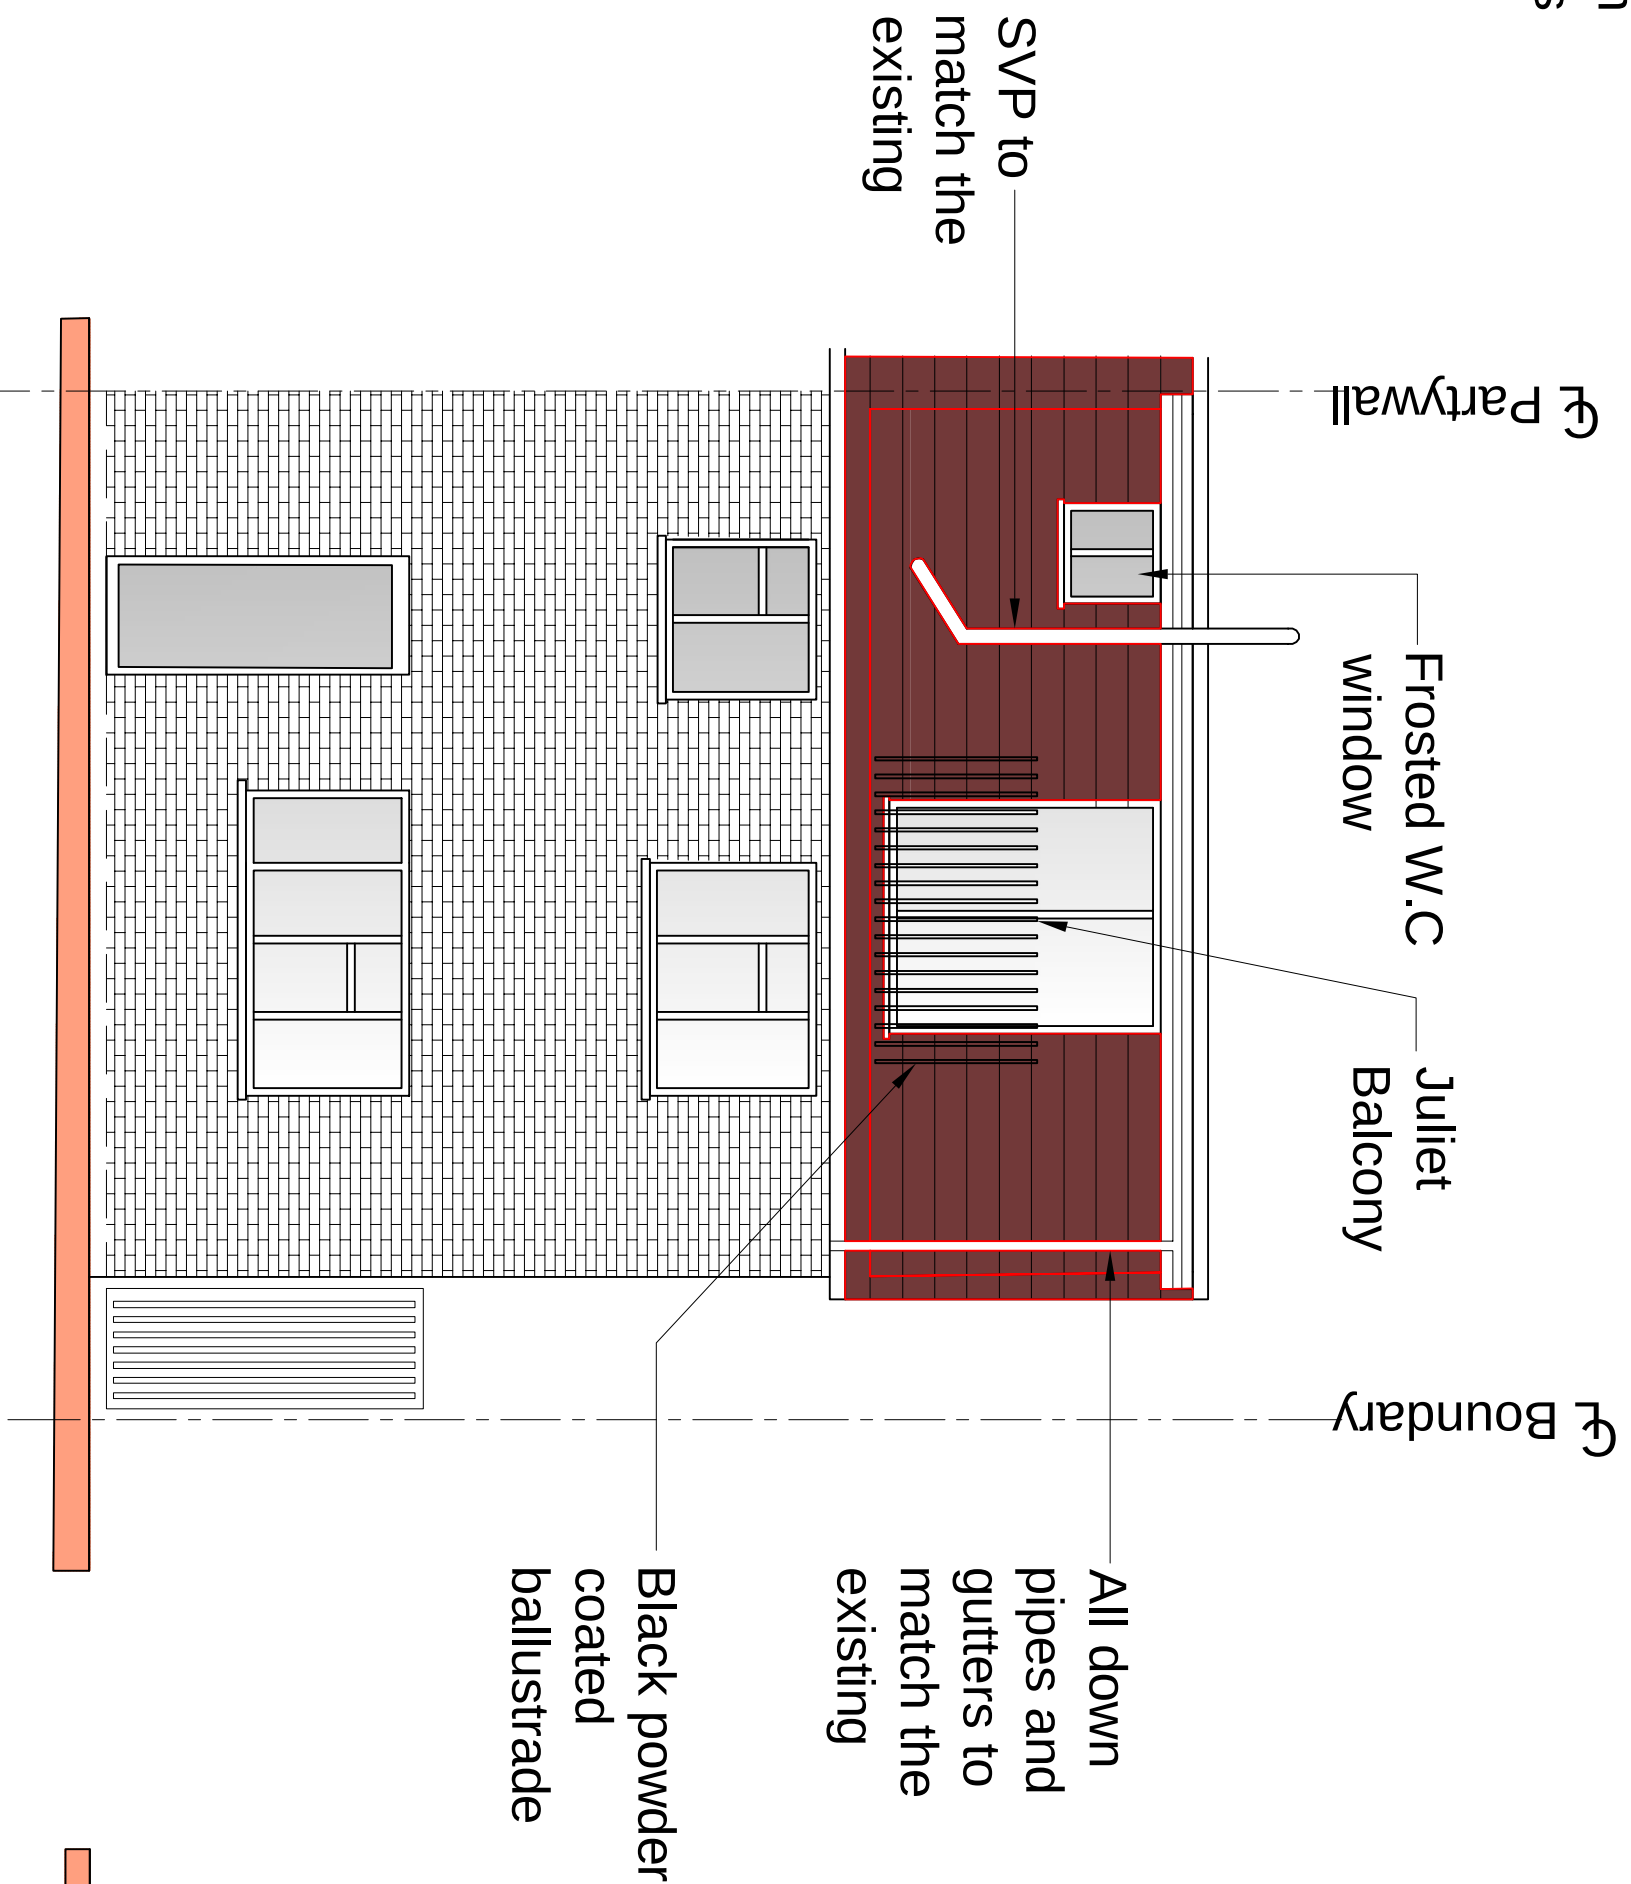

Proposed Rear Elevation

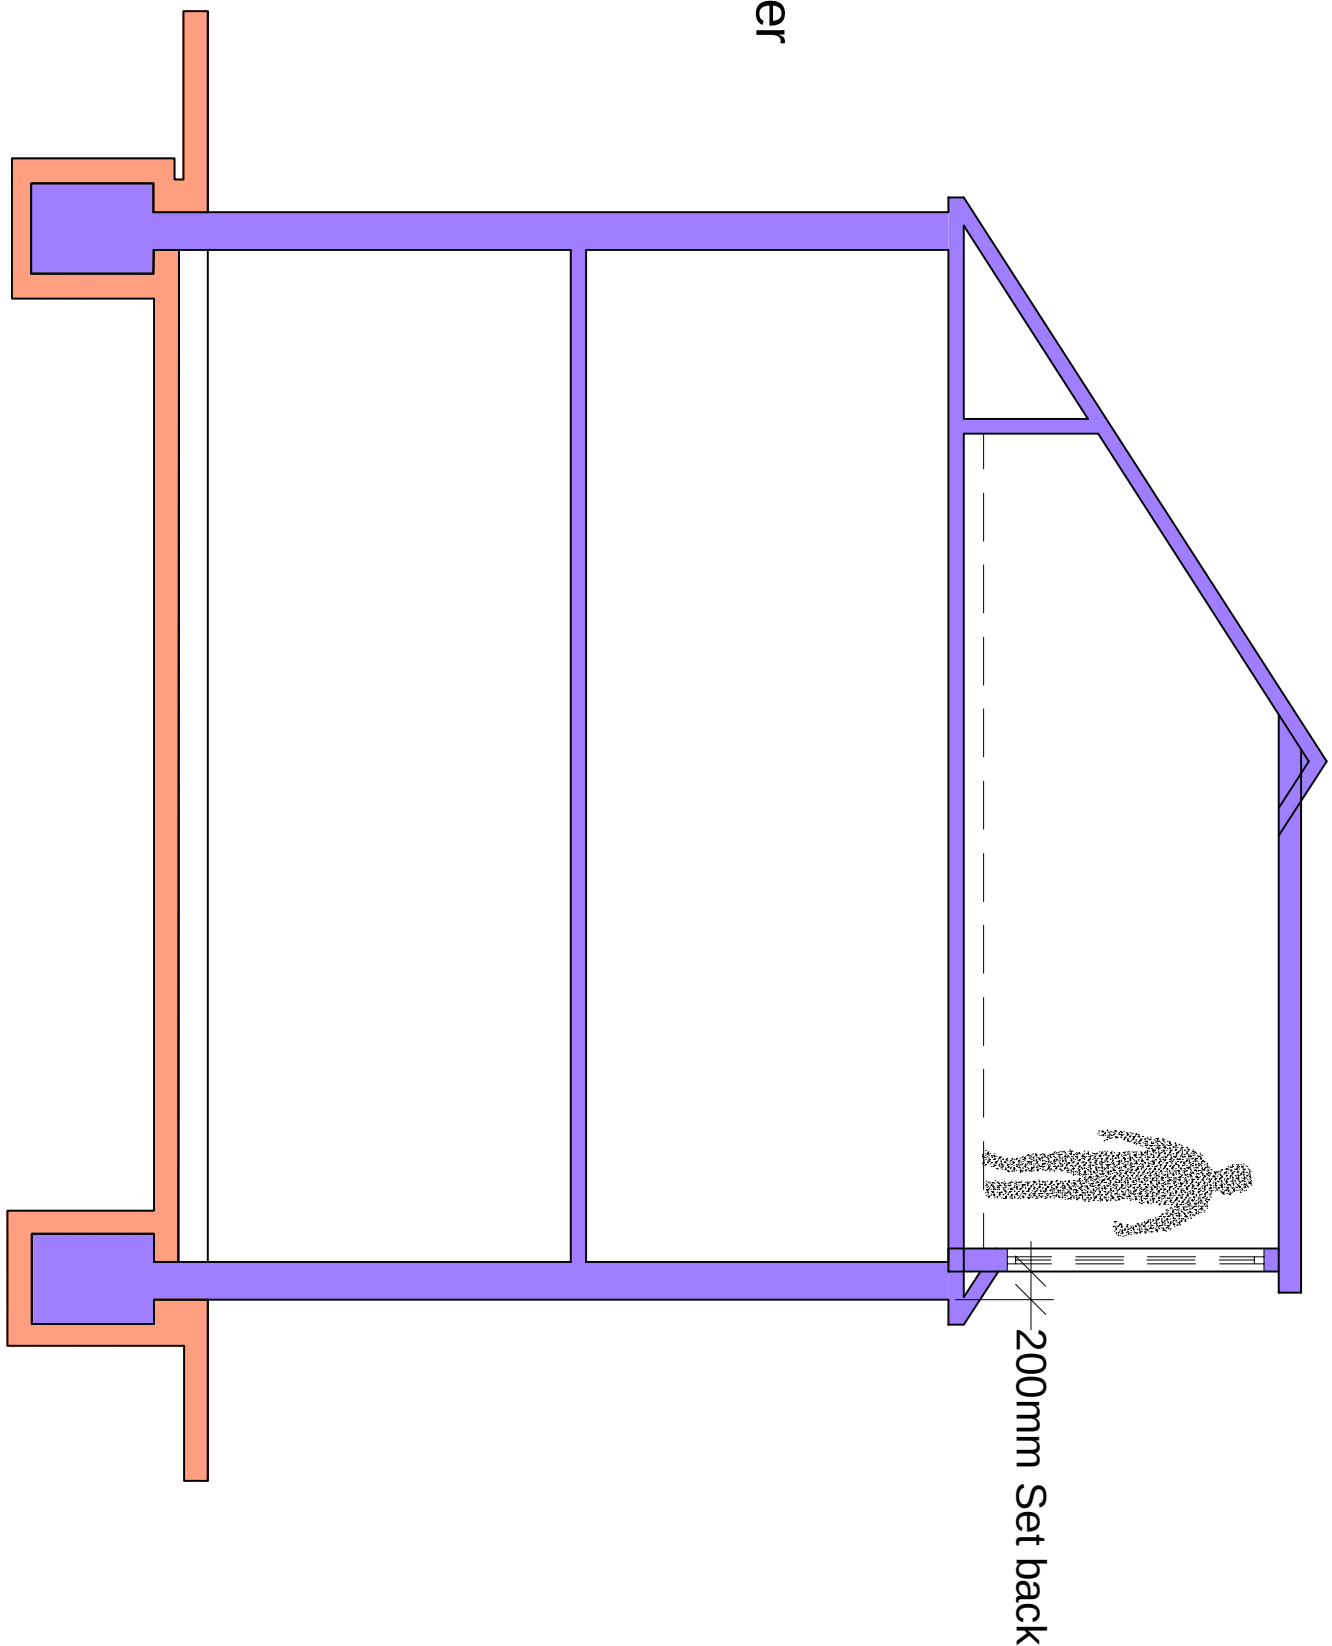

Proposed Section A-A

P1		ISSUED TO PLANNING			
Rev		Date			
IMPERIAL					
5A THE PINNACLE, 100 HIGH ROAD, HINDS GREEN, LONDON, N16 5JG					
07340121222					
Job Title					
77 Glen View Gravesend DA12 1LS					
Drawing Title					
Proposed Plans					
Scale	1:50 @ A1	Date			
Job No.	51-1000-989	Draw No.	S04	Rev	P1