


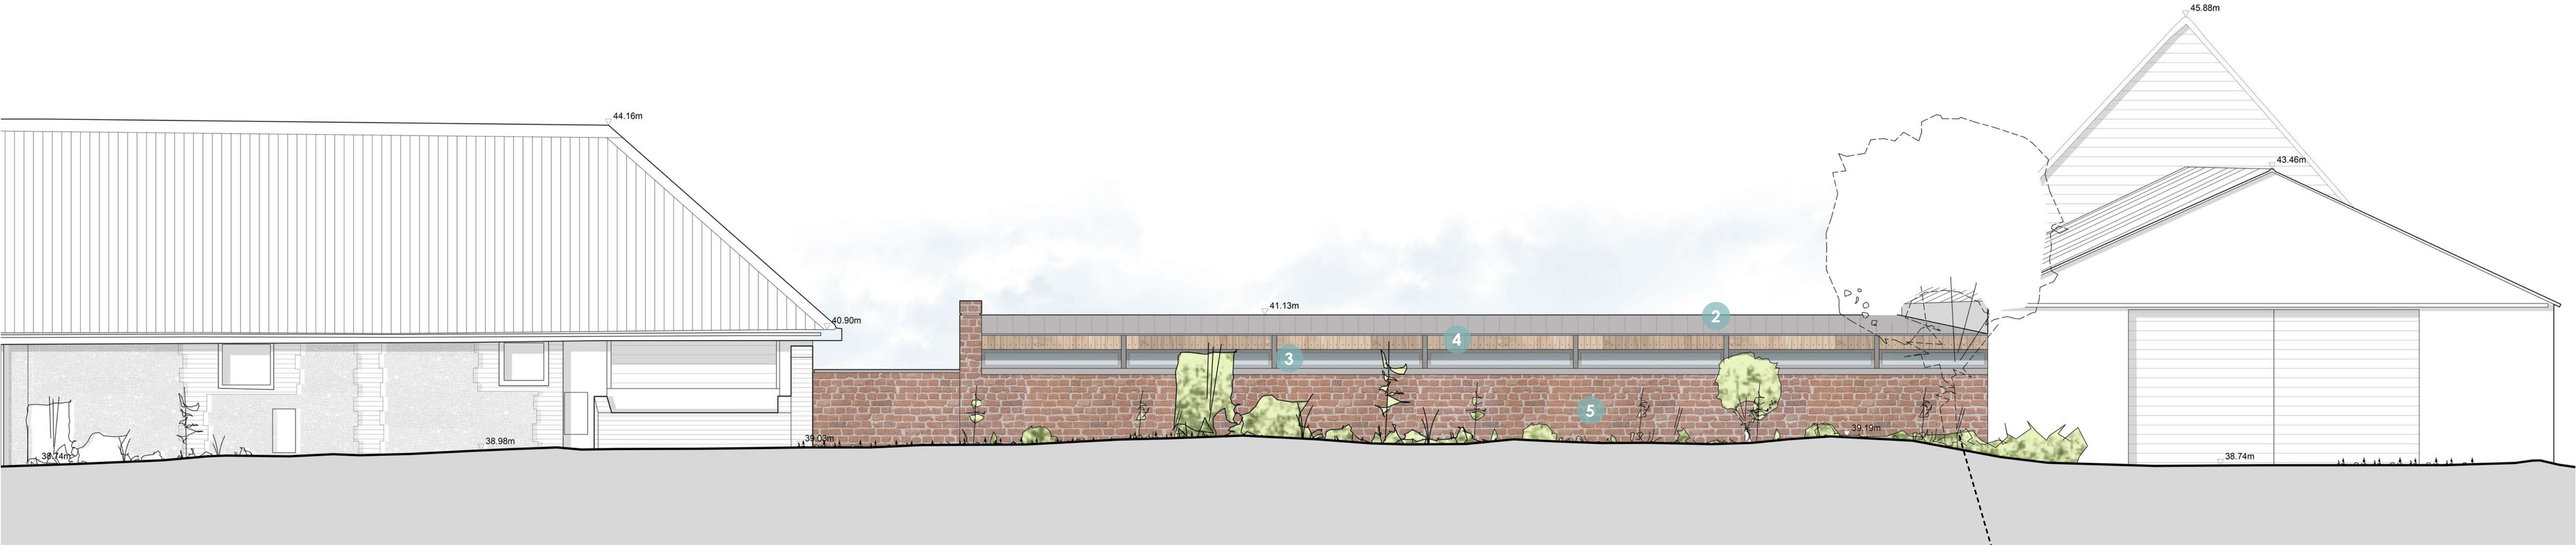

Proposed Elevation A - A


Materials:

- 1 Glass sliding doors
- 2 Zinc roof
- 3 Grey PPC aluminium windows
- 4 Timber cladding
- 5 Heritage blend brick
- 6 Flint wall to be repaired using lime mortar mix (area of repair highlighted)
- 7 Oak frame timber columns

Revision Note & Date		Note	Amended	Checked
Rev	Date			
P1	04.07.2024	GLAZING UPDATED TO FRONT ELEVATION	JR	-



Proposed Elevation B - B

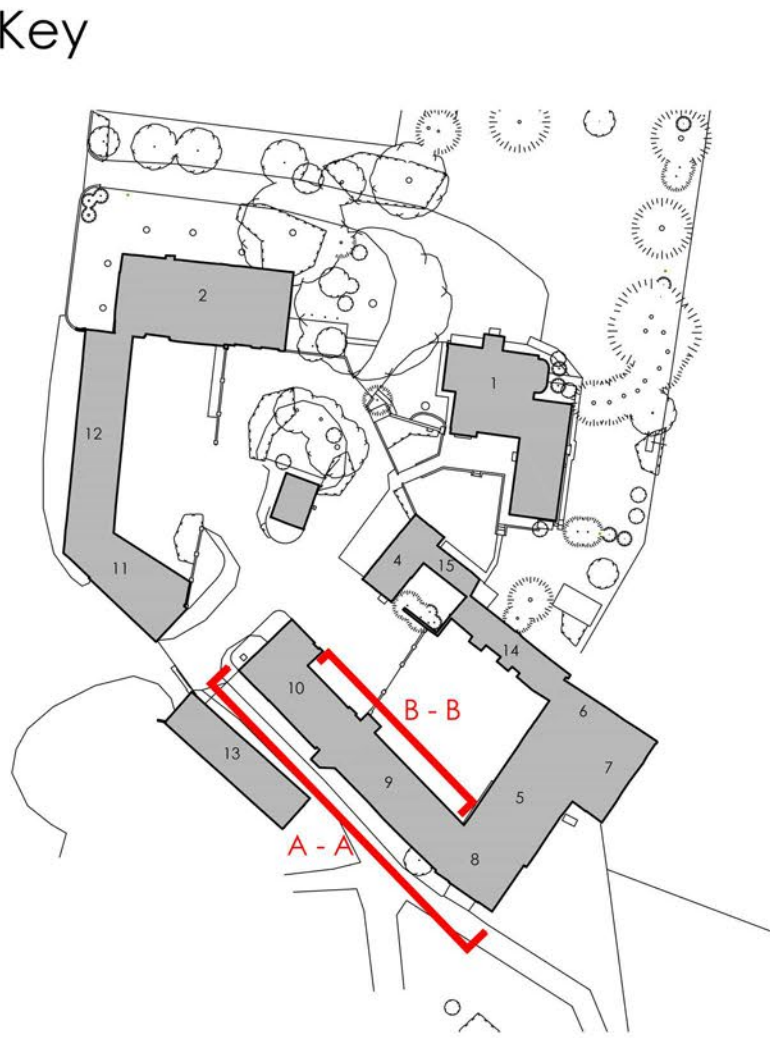

ON ARCHITECTURE

Canterbury Studio
Logan House, St Andrews Close
Canterbury, CT1 2RP
info@onarchitecture.co.uk
01227 634334

Project Title
WHITEHOUSE FARM, LAND WAY

Client Details
WINDMILL CONSTRUCTION

Drawing Title
BUILDING 9 - PROPOSED ELEVATIONS

BM Number
24.051-ONA-ZZ-XX-DR-A - 0306.000

Scale
1:50 @ A1

Date
MAY 2024

Drawn
IH

Checked
JR

Drawing Status
PLANNING

Project No.	Drawing No.	Status	Revision
24.051	0306.000	P	1