


- Do not scale drawings.
- All dimensions are to be checked on site, including levels and sewer inverts prior to commencement of work and any discrepancies reported to the designer.
- All dimensions are in millimetres and are structural unless indicated otherwise.
- All works shall be carried out in accordance with the current edition of the Building Regulations and other relevant statutory requirements.
- All materials and workmanship shall conform with the relevant British Standard specifications and codes of practice.
- This drawing is the sole copyright of architecture2interior design ltd and cannot be used or reproduced without consent ©

Rev	Date	Note
-----	------	------

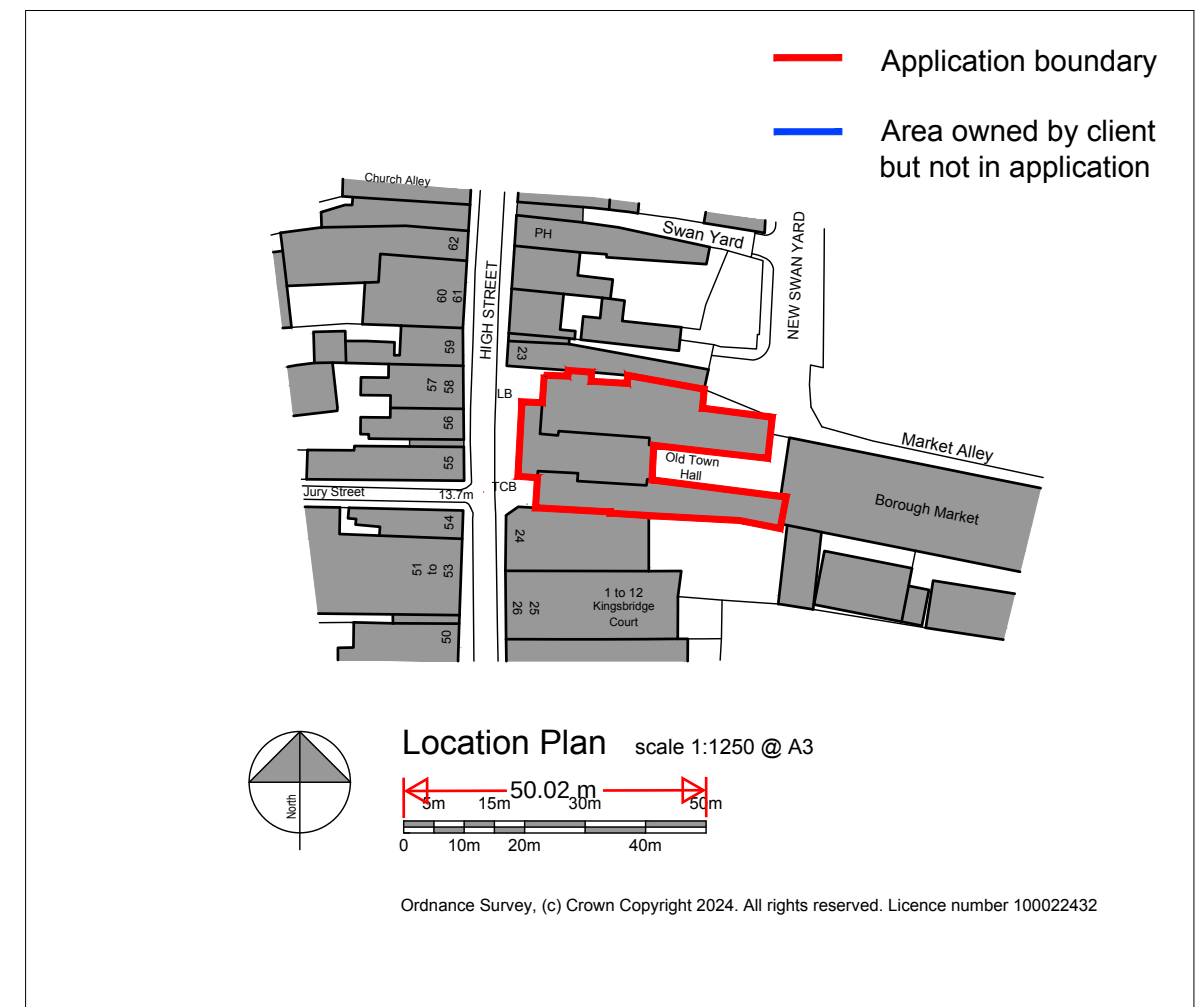

Planning Drawing

Note: Scaling from this drawing is permitted for planning purposes.

PROJECT	Retrospective Planning for Emergency Works to Roof Old Town Hall, High Street, Gravesend DA11 0AZ	DRAWING NUMBER & REV	P251-PL01 Rev -
DRAWING	OS Plan & Site Plan Scale 1:1250 & 1:500 @ A3	DATE	July 2024

contact details: info@architecture2interiordesign.co.uk m: 07765 003555