
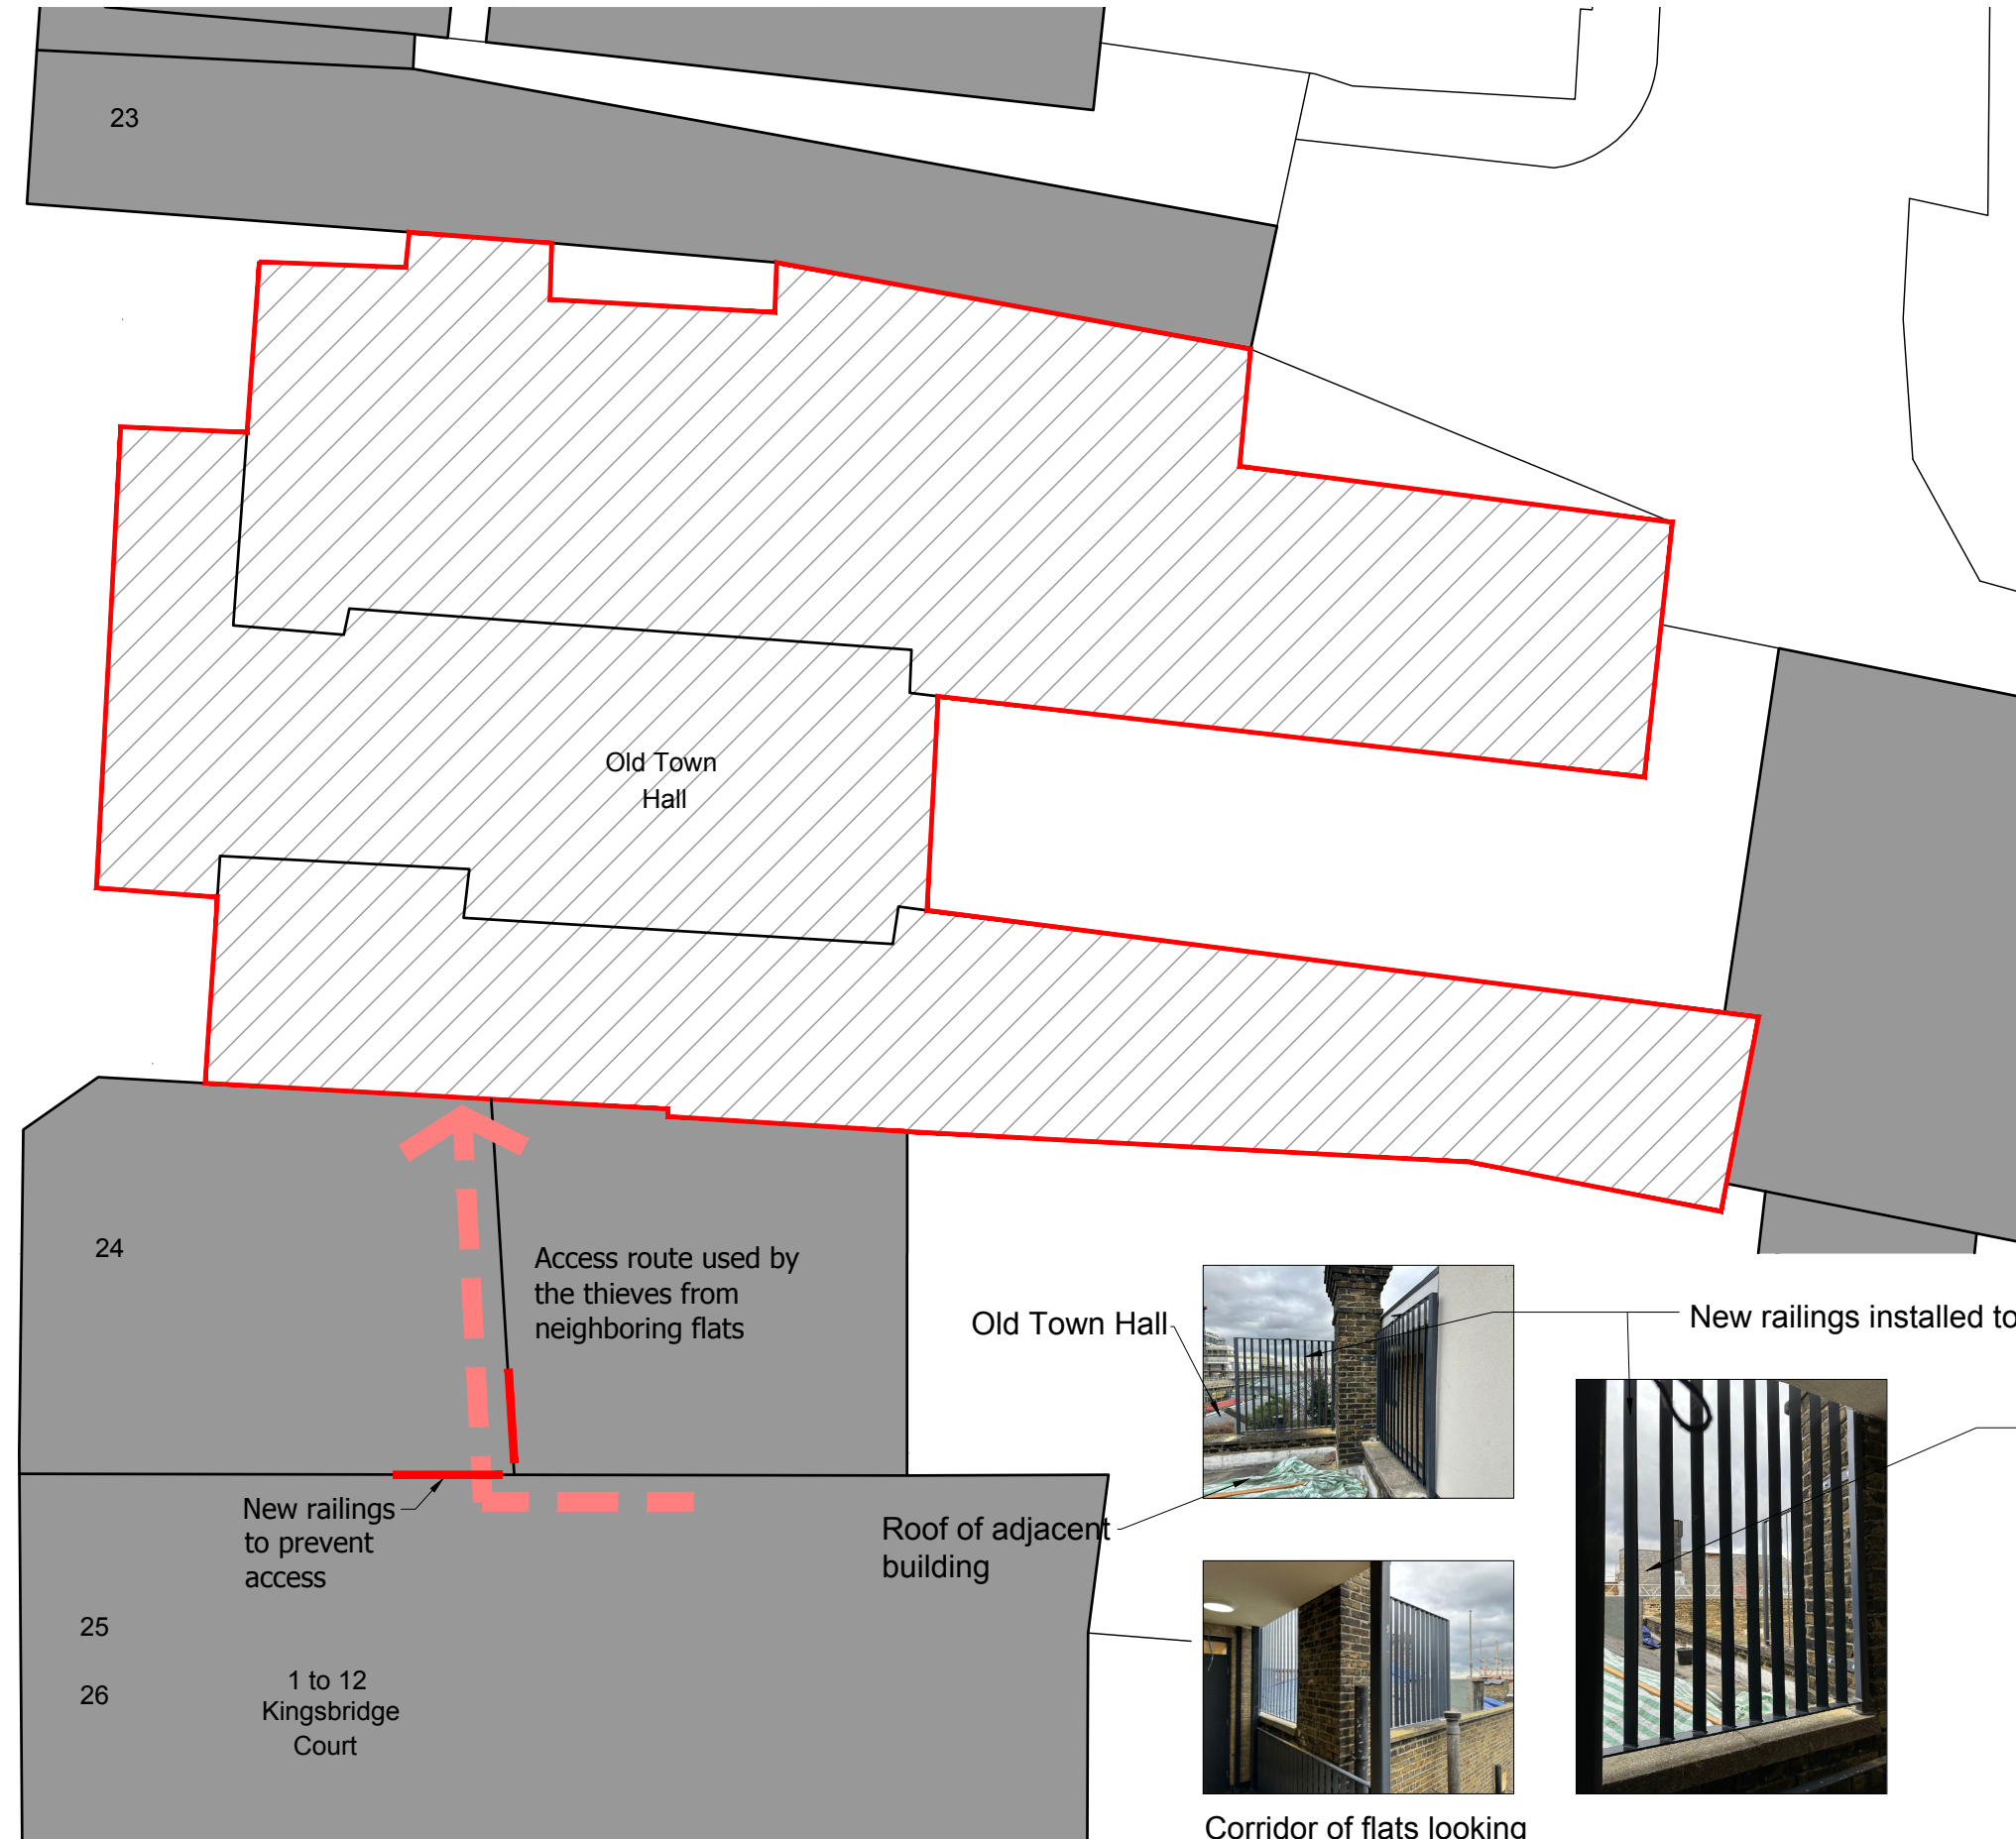



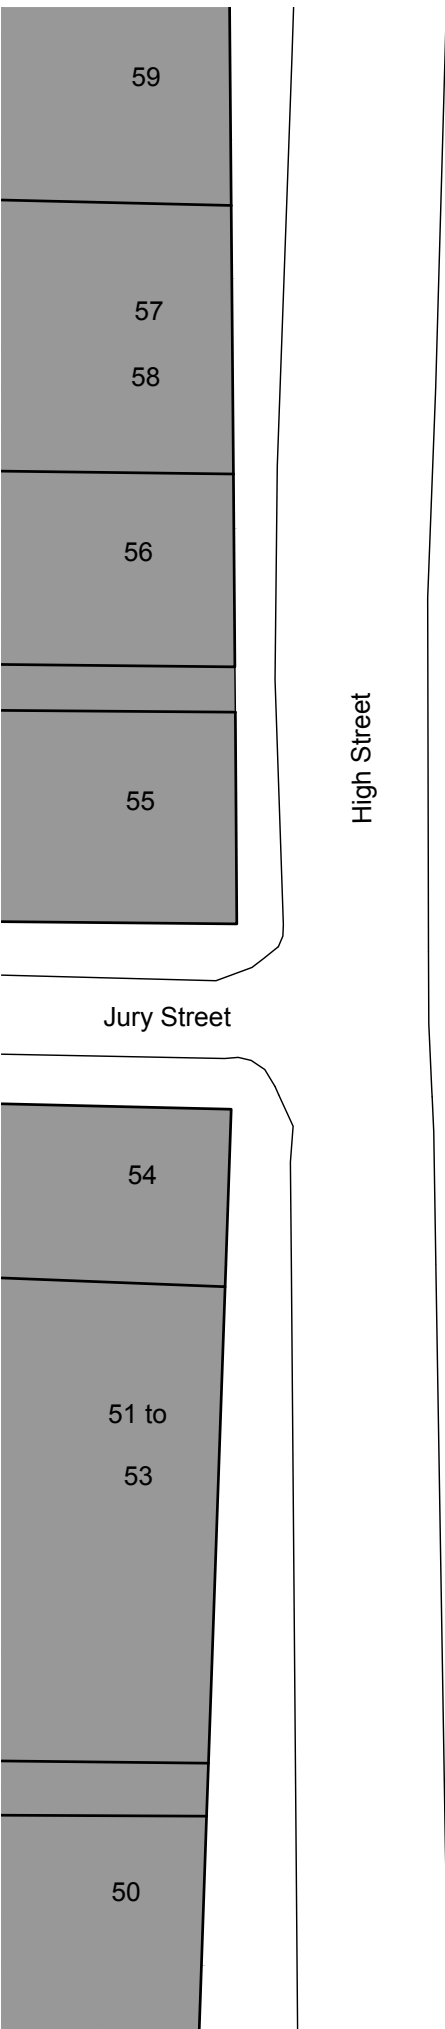


- NOTES
- Do not scale drawings.
 - All dimensions are to be checked on site, including levels and sewer inverts prior to commencement of work and any discrepancies reported to the designer.
 - All dimensions are in millimetres and are structural unless indicated otherwise.
 - All works shall be carried out in accordance with the current edition of the Building Regulations and other relevant statutory requirements.
 - All materials and workmanship shall conform with the relevant British Standard specifications and codes of practice.
 - This drawing is the sole copyright of architecture2interior design ltd and cannot be used or reproduced without consent ©

Rev

Date

Note

 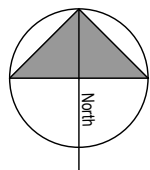

PROJECT	Retrospective Planning for Emergency Works to Roof Old Town Hall, High Street, Gravesend DA11 0AZ	DRAWING NUMBER & REV	P251-PL02 Rev -
DRAWING	Site Plan Scale 1:200 @ A3	DATE	July 2024

contact details: info@architecture2interiordesign.co.uk m: 07765 003555

Planning Drawing

Note: Scaling from this drawing is permitted for planning purposes.