

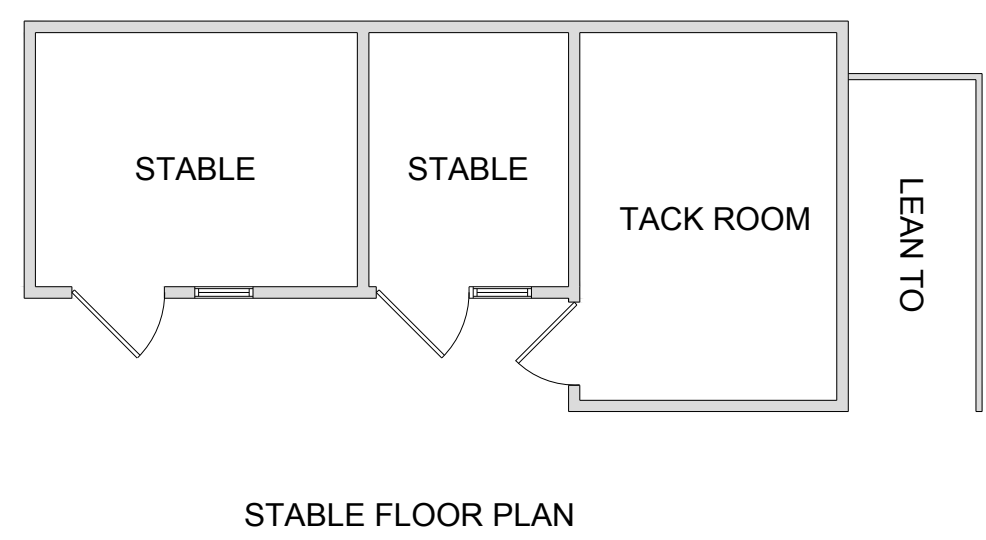
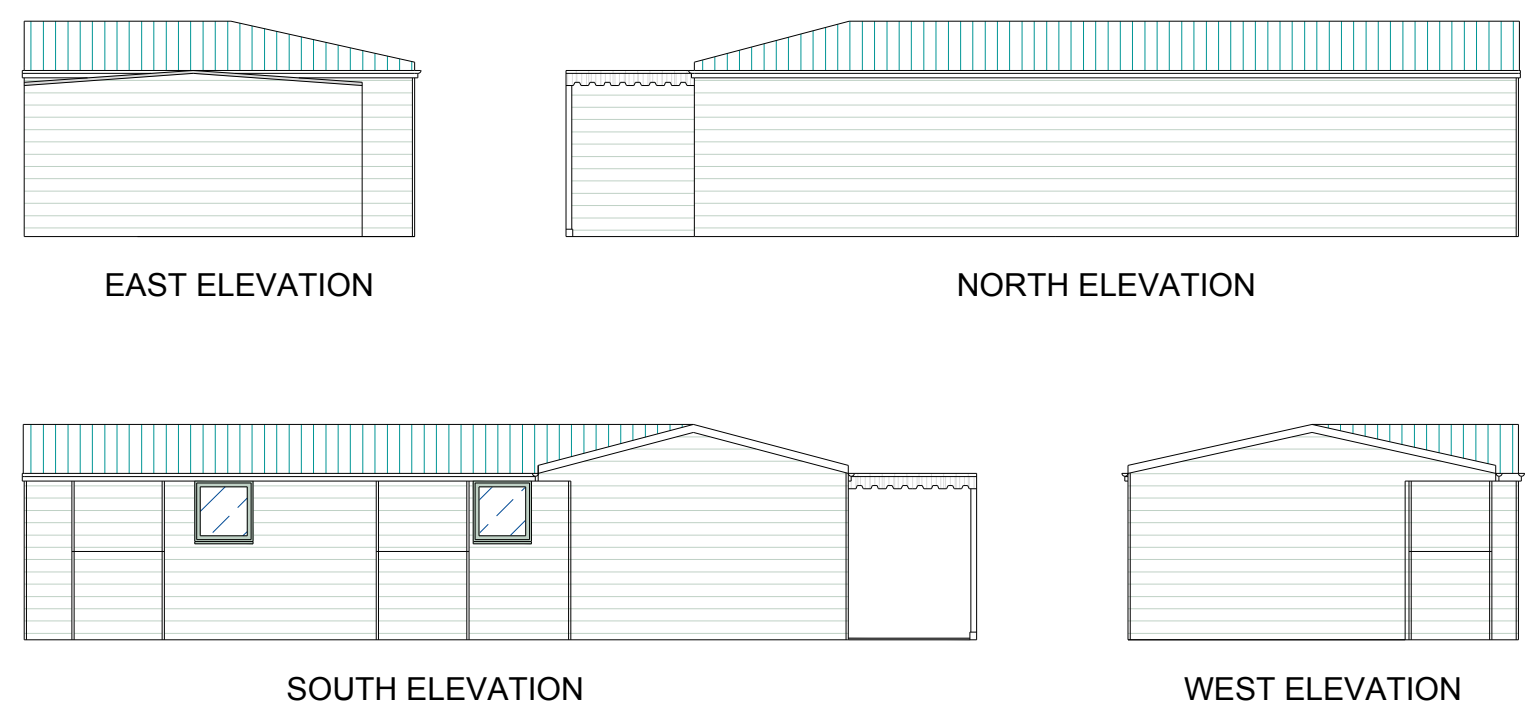
 



EXISTING DRAWINGS

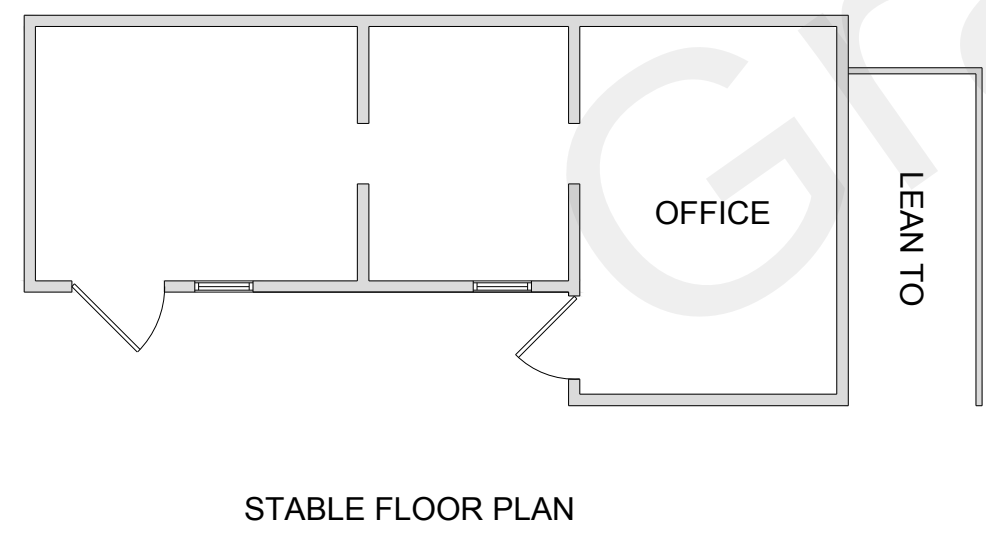


PROPOSED DRAWINGS

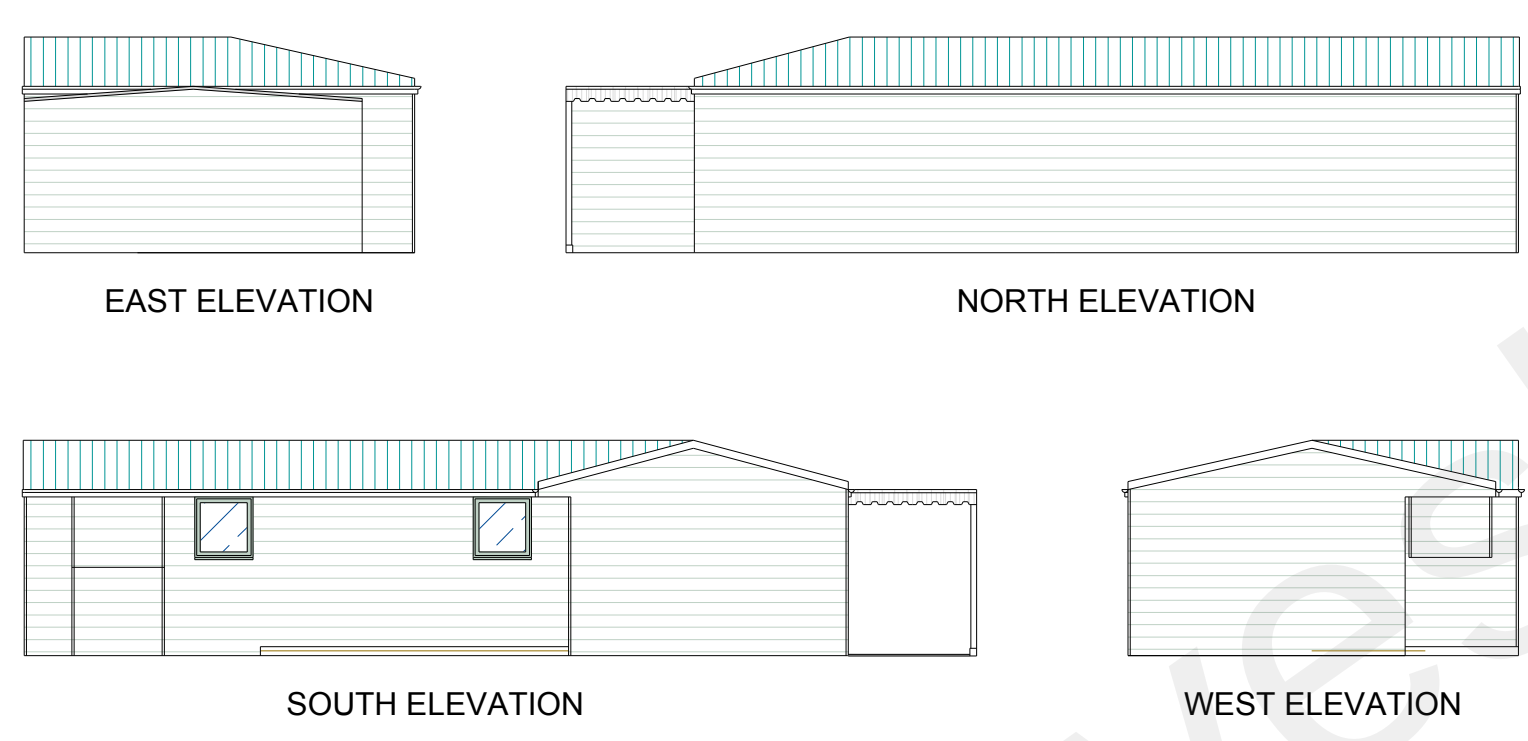


EXISTING DRAWINGS

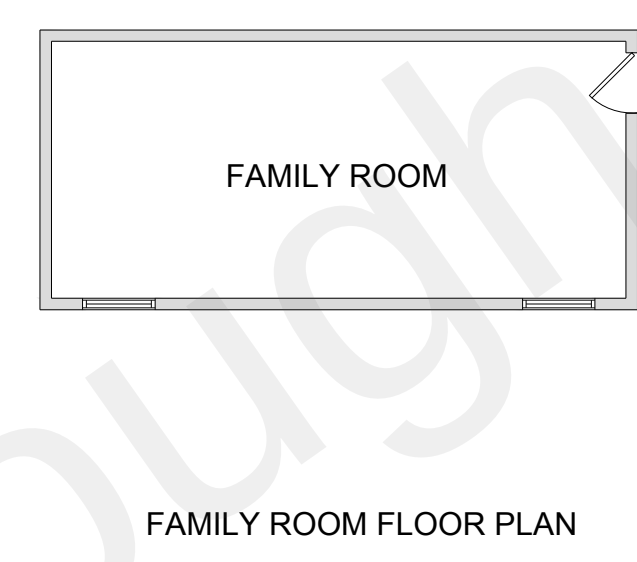


PROPOSED DRAWINGS

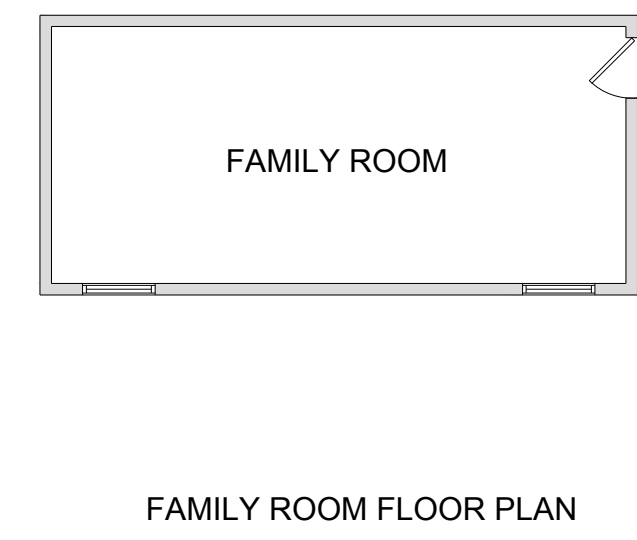

EXISTING GATE

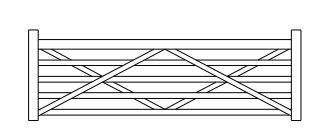

PROPOSED GATE

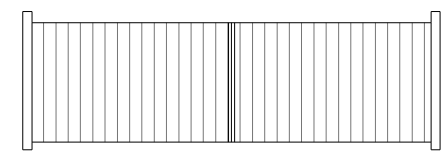

-		Not to be scaled. Measurements to be taken on site.
NAME OF ORGANISATION		
AJW-CS		
JOB ARCHITECT		
JOB TITLE		
Orchard Cottage Round Street Cobham Kent DA13 9AY		
DRAWING TITLE		
EXISTING AND PROPOSED ELEVATIONS AND FLOOR PLANS		
JOB NO.		DRAWING NO.
		PL 001
		REVISION
		1 2 3
SCALE	DATE	DRAWN BY
1:100 A1	14/03/22	L MURR
		CHECKED BY