



PROJECT

DRAWING SHOWING EXISTING AND
PROPOSED GROUND FLOOR PLANS


PROPOSED REAR EXTENSION
CONTAINING STEP FREE SHOWER
ROOM AND BEDROOM

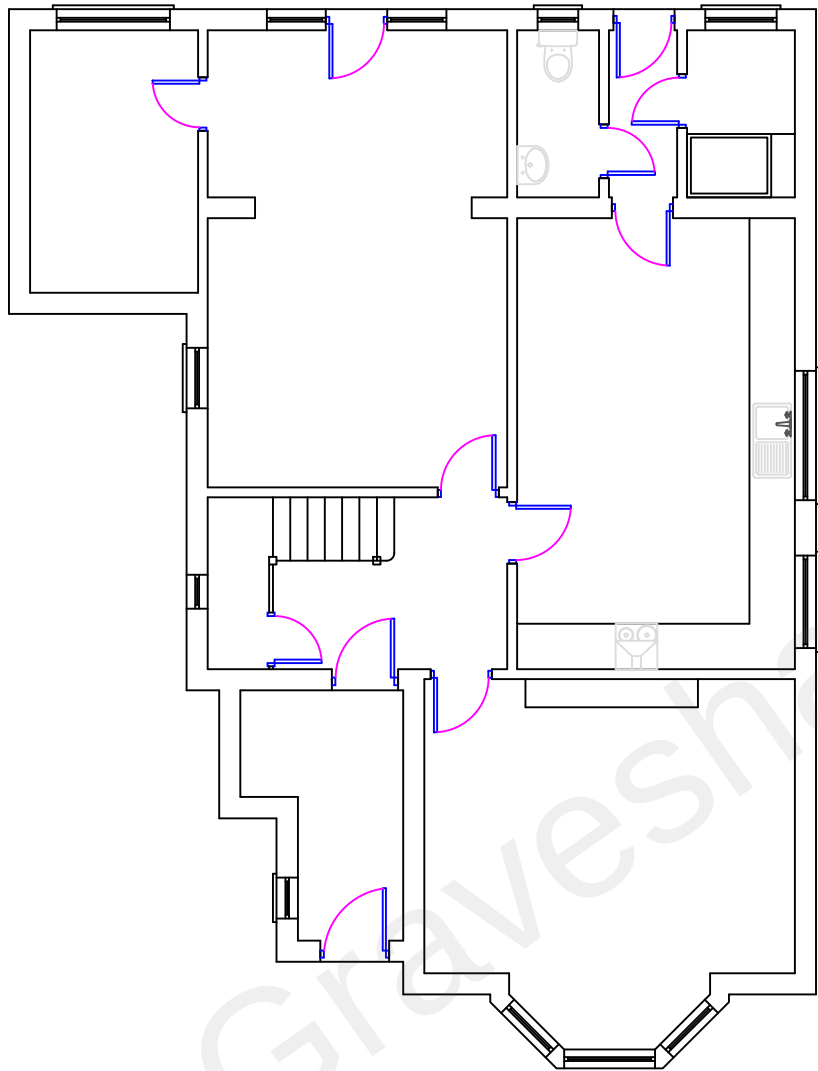

EXISTING GROUND FLOOR PLAN

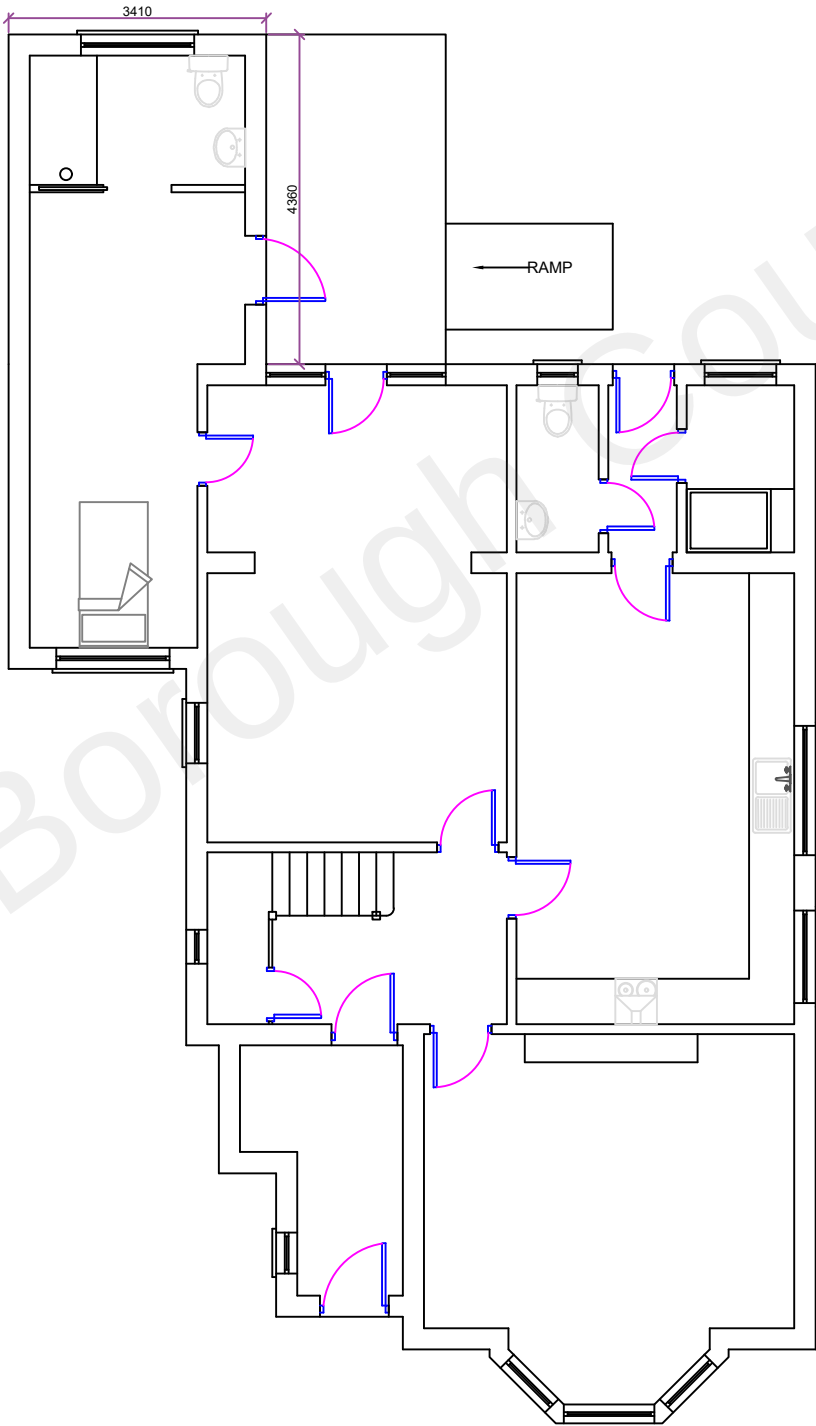

PROPOSED GROUND FLOOR PLAN

 

PROJECT
PROPOSED REAR EXTENSION
FOR MR SOHANPAL

ADDRESS
91 WHITEHILL ROAD
GRAVESEND
KENT DA12 5PL

DWG No.	SCALE	DATE
WRP.01	1:100 @ A3	SEPT 2022