



Ground Floor

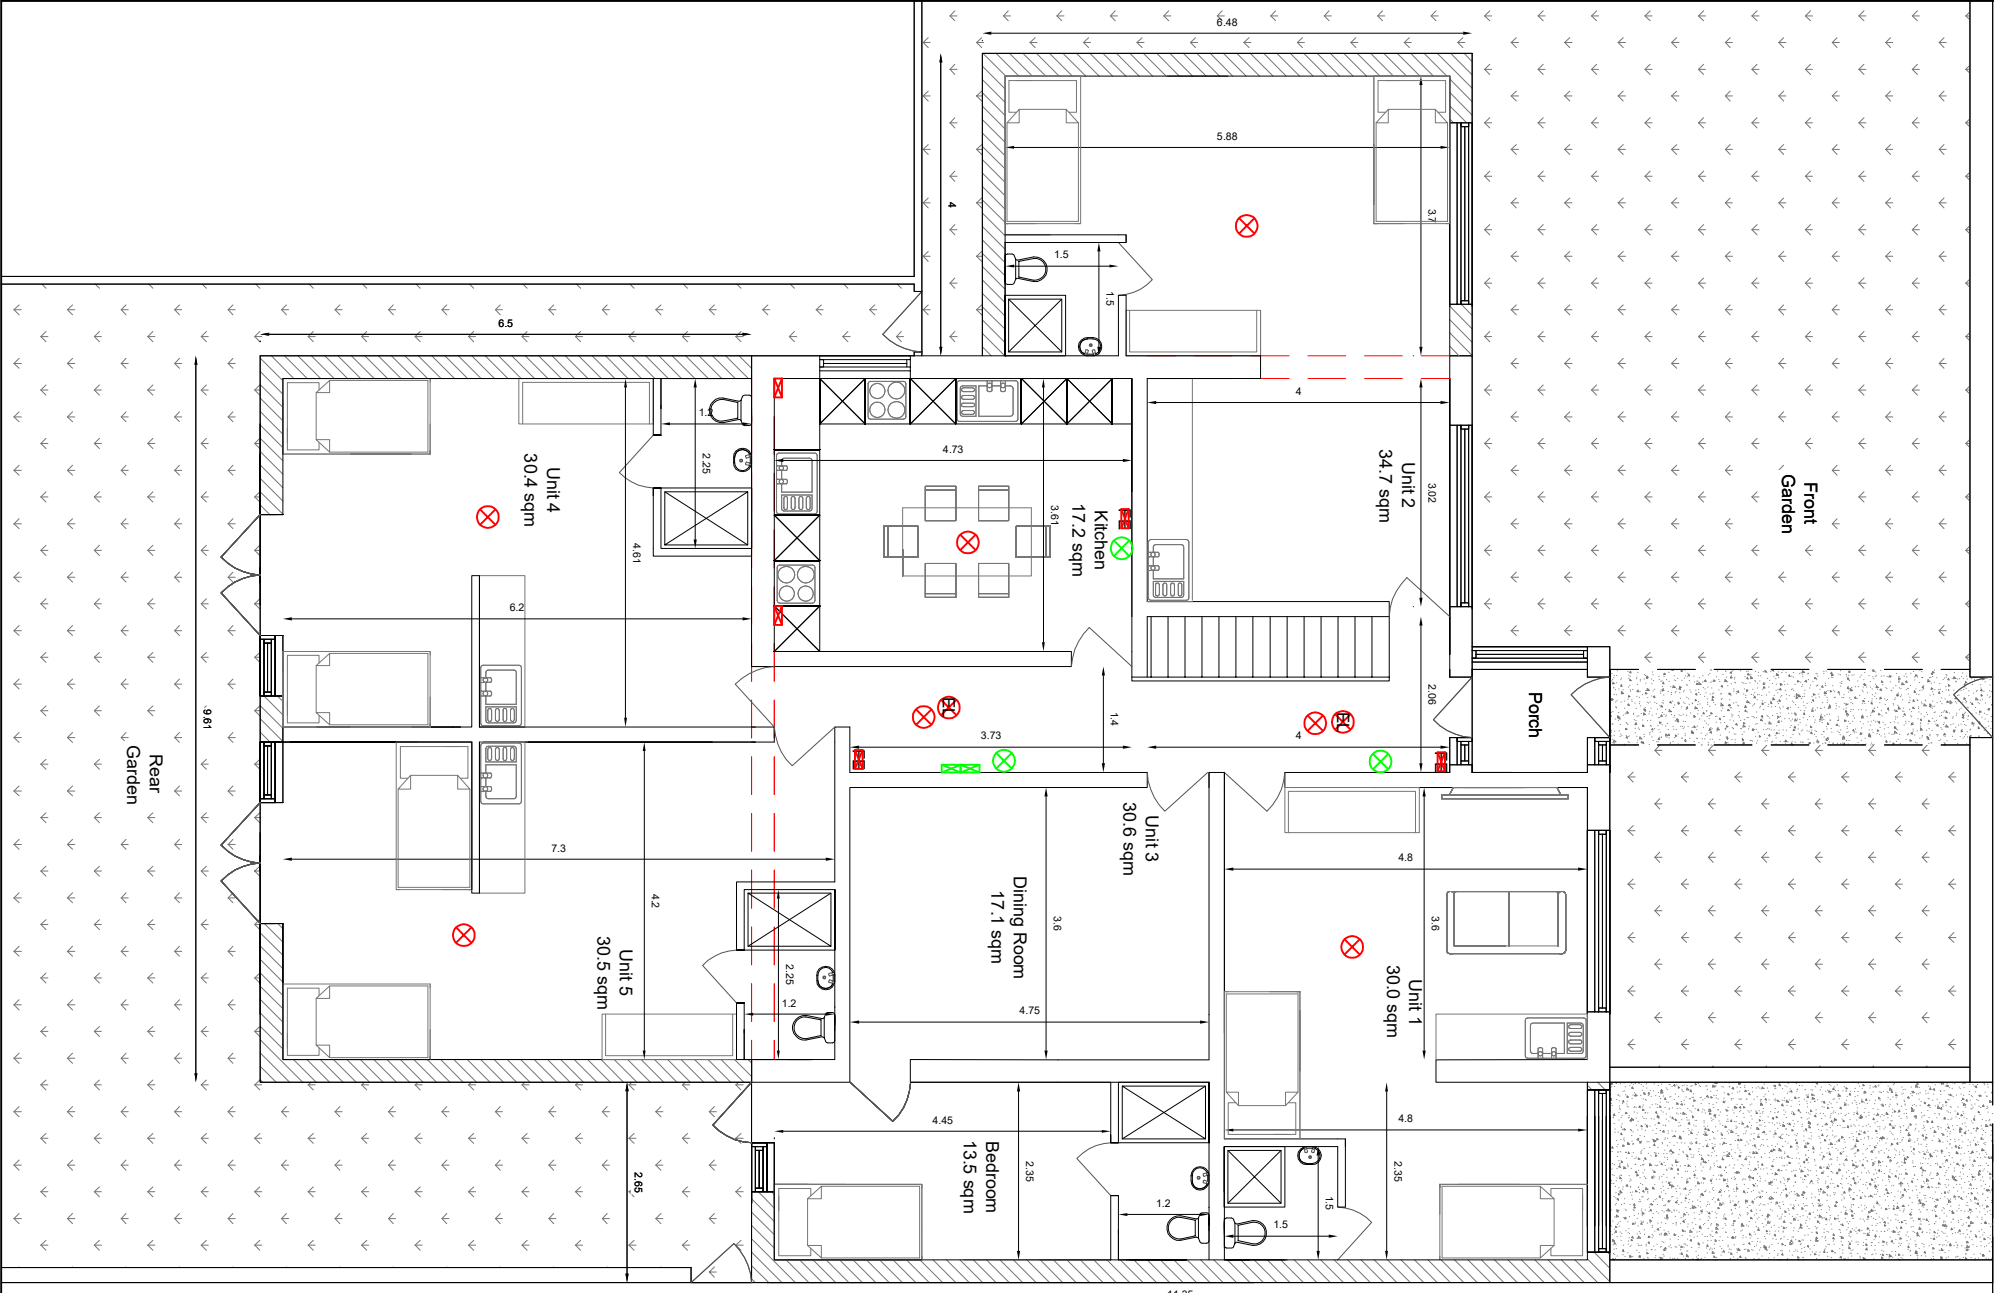


Roof

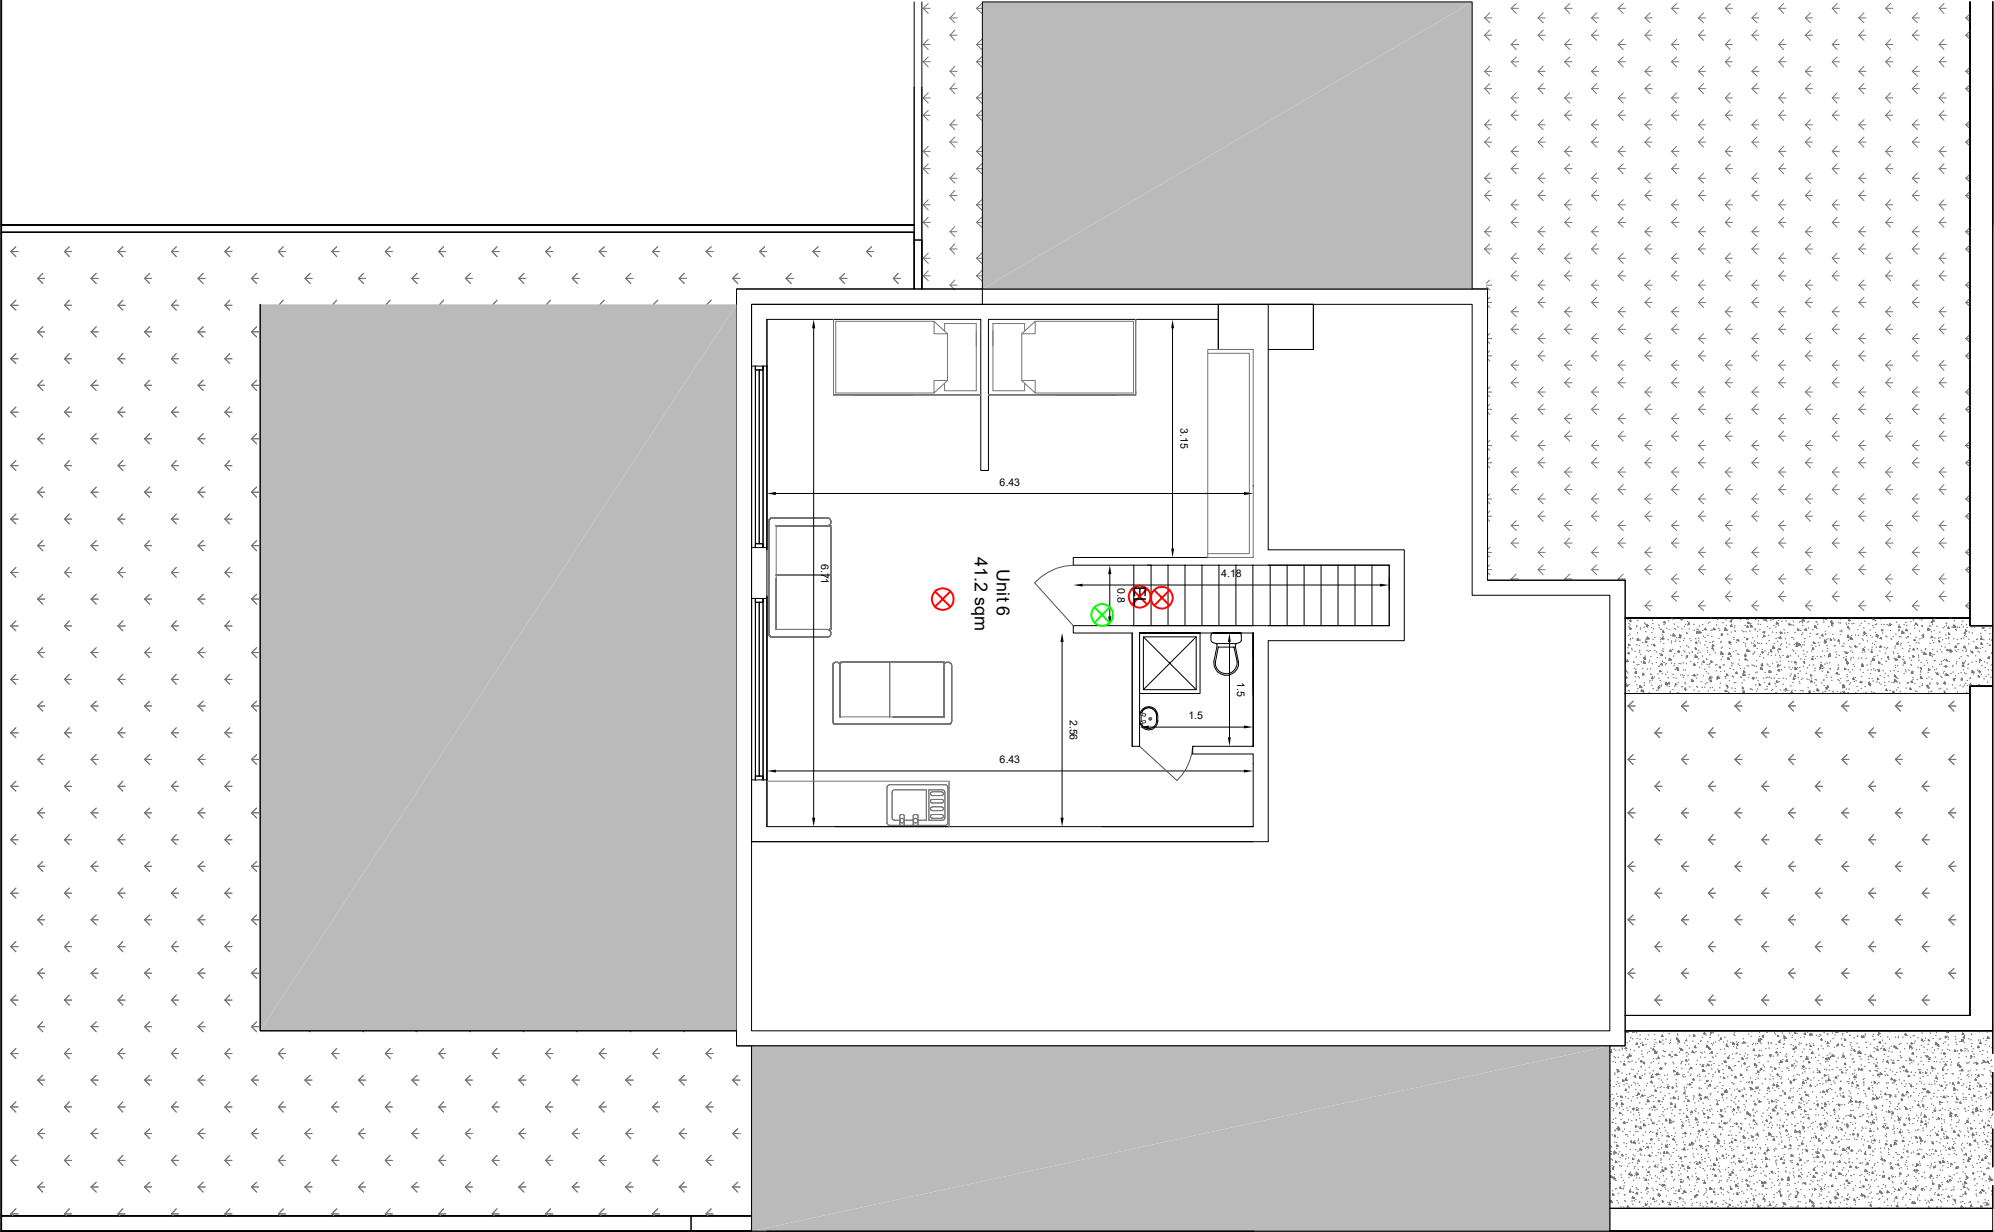

NOTES:

Proposed - Floor Plans

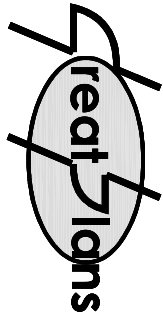


Contacts:
Tel: 07976 928 789
E-Mail: joel.gray@greatplans.co.uk

Client:

Location:

2A
Christian Fields Avenue
Gravesend
DA12 5NF

Scale: 1:100 @ A3

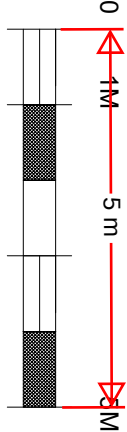

Date: Drawn By:

14-05-18

Joel Gray

Drg No: 03