



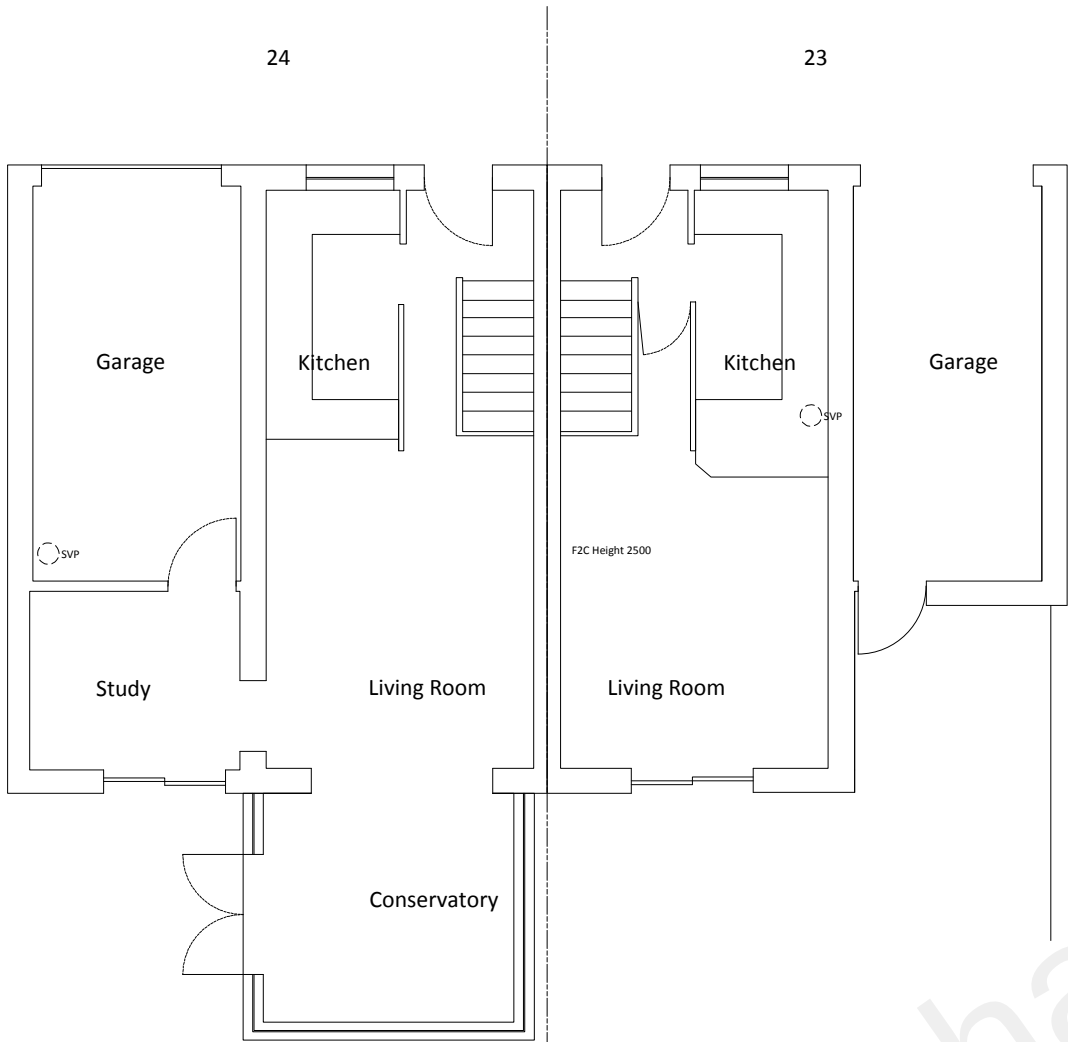

Ground Floor Plan

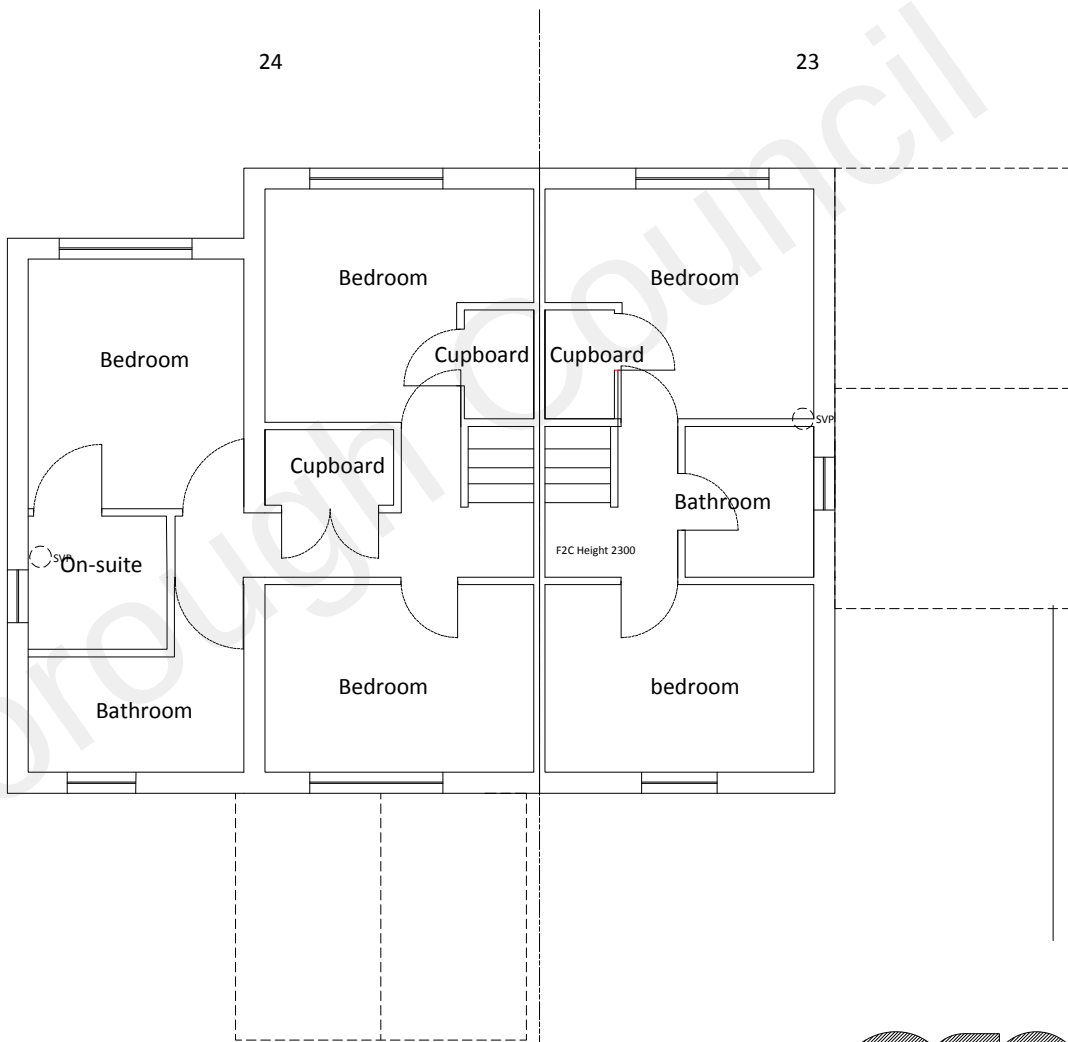

First Floor Plan

GSP
Graham Simpkin Planning

2 The Parade, Ash Road, Hartley
Longfield, Kent DA3 8BG
Tel: 01474 703705
www: grahamsimpkinplanning.co.uk
Email: webmail@grahamsimpkinplanning.co.uk

Project Title 23-24 Lisle Close, Chalk, DA12 4XH		Job No 3399
Drawing Title Existing Floor Plans	Drawing No 03	Revision C
Date 20.09.2021	Drawn by ME	Checked by JB
Scale 1:100 @ A3	Note	

