


1

Site Plan

1 : 500

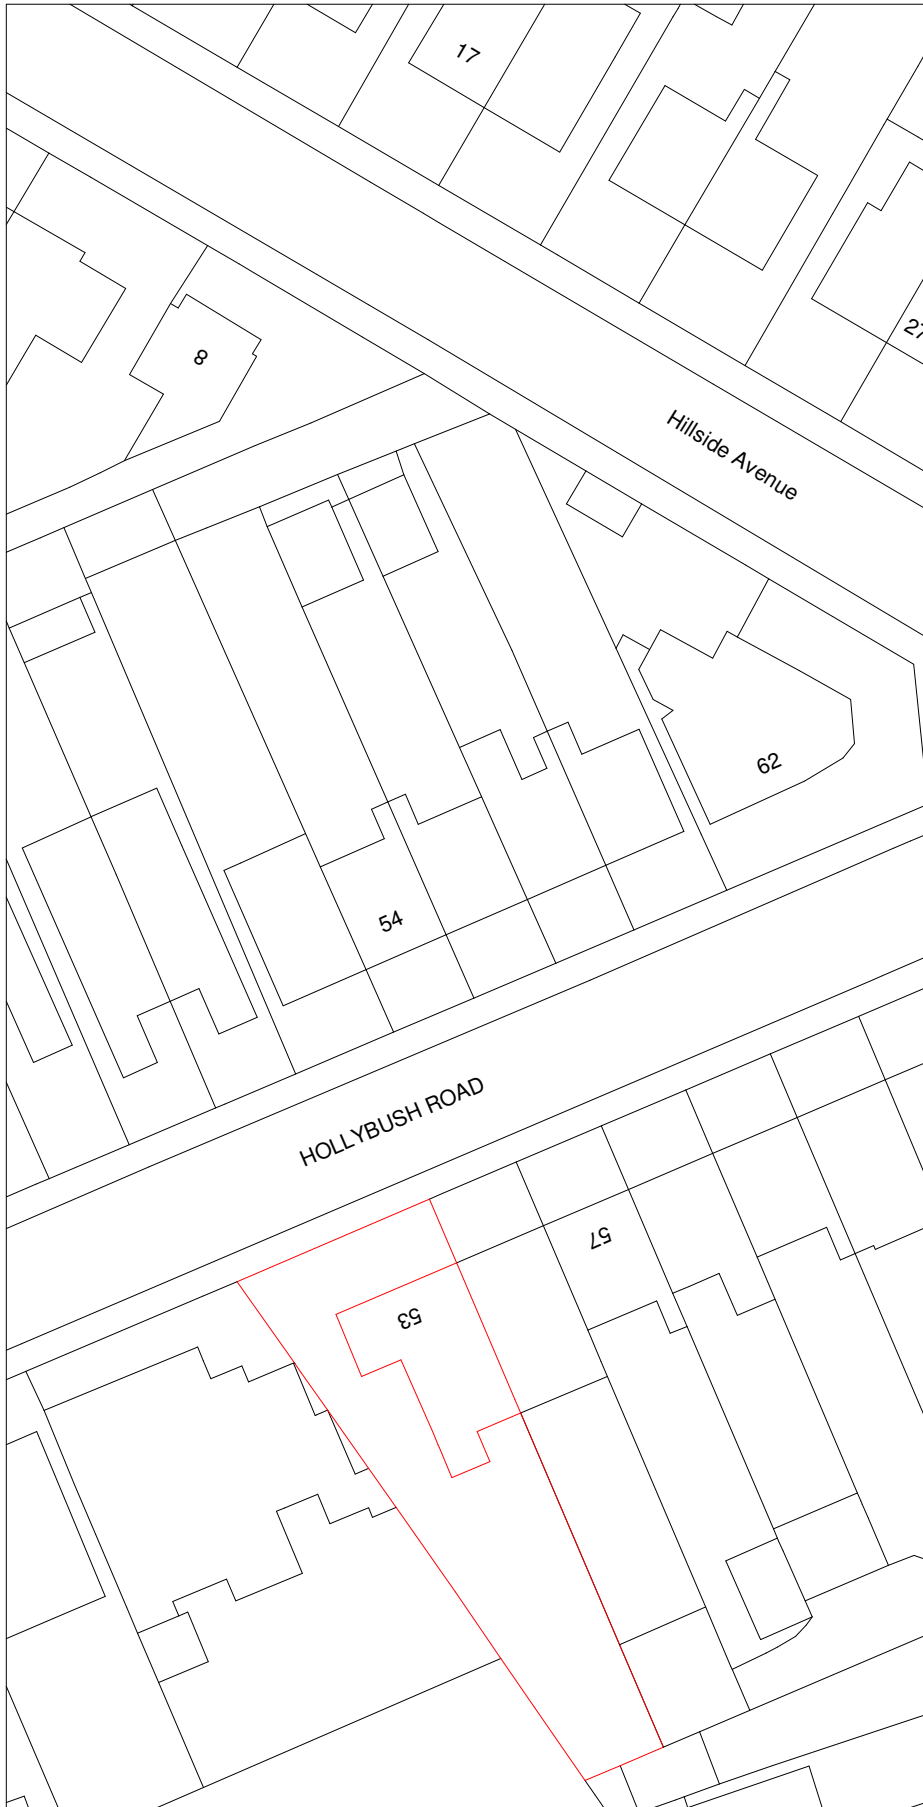

5 0 5 10 15 20 25
SCALE 1:500 m

© This drawing is the property of Bluelime Retail Ltd who retain the sole copyright of its contents & it may not be reproduced in part or in whole without written permission



Amendments

Rev :	Init :	Date :	Description :

Project :

53 Hollybush Road,
Gravesend, Kent, DA12 5QG

Title :

Planning Drawings
Site Plan 1-500

Bluelime Retail Ltd /
Bluelime Home
Design LLP. Design,
Project
Management, Build



Thames Innovation
Center, Veridion
Way, Veridion Park,
Erith, Kent DA18 4AL

Tel: 01322 521026

53 Hollybush Road

Drawn by :

ZA

Scale :

1 : 500

Date :

16/06/23

Drawing number :

BL/DRG/301121/ 02

Rev :

Do not scale from this drawing. Dimensions to be checked on site.