


1

Site Plan

1 : 500

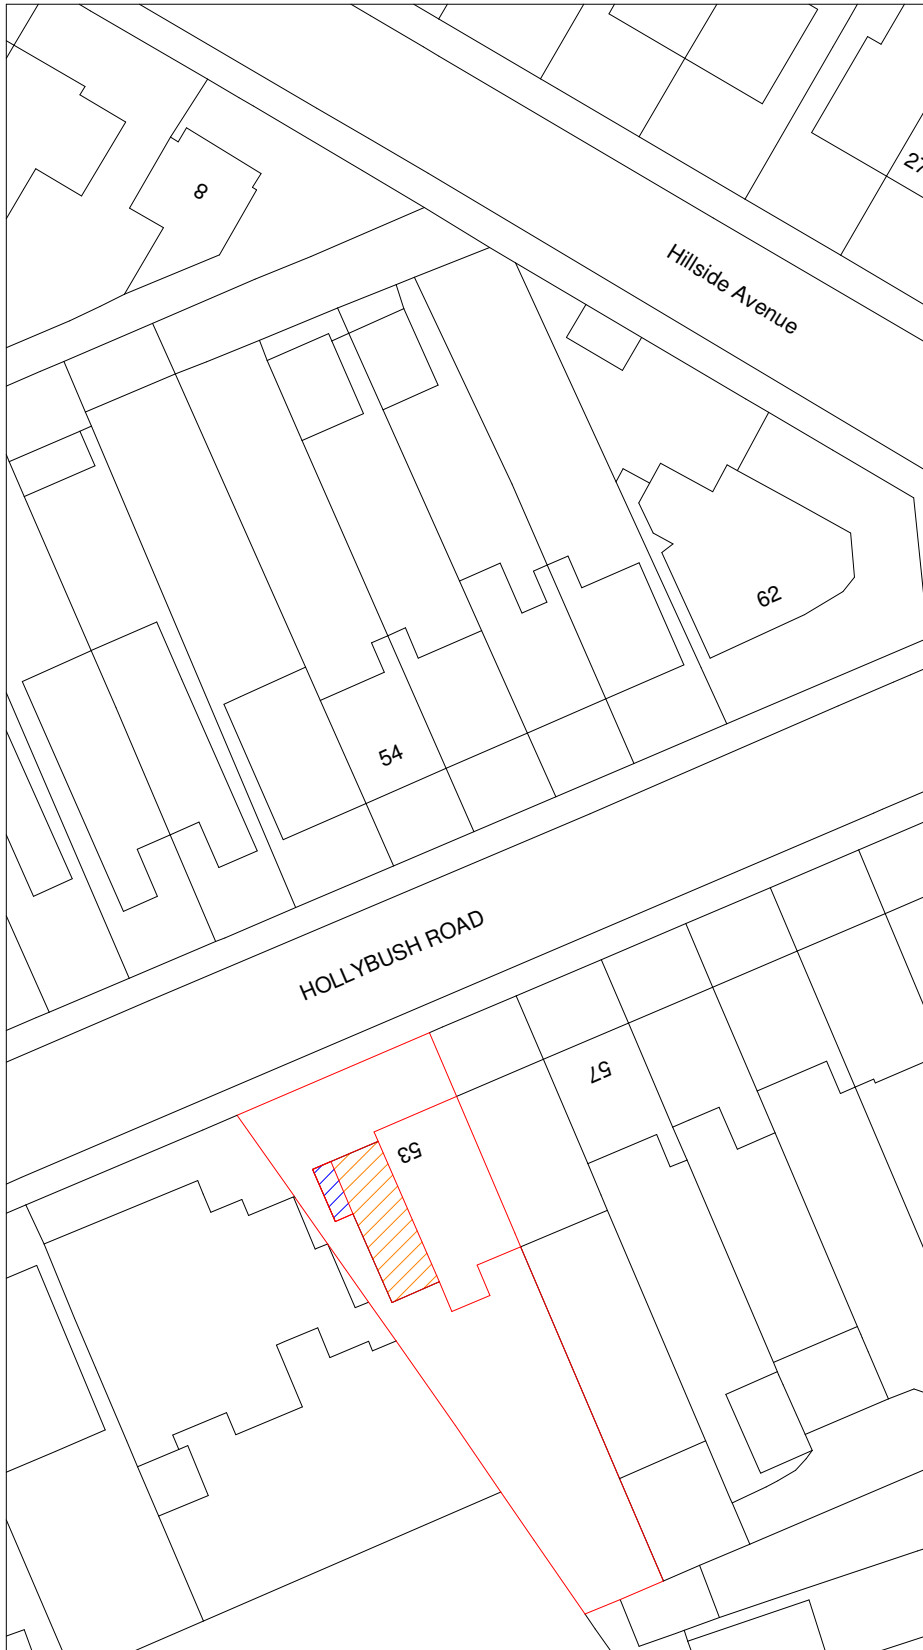


Previous side extension application Approved: 20220558



Proposed first floor side extension

5 0 5 10 15 20 25
SCALE 1:500 m

© This drawing is the property of Bluelime Retail Ltd who retain the sole copyright of its contents & it may not be reproduced in part or in whole without written permission

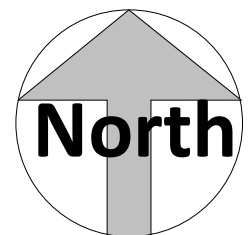

Amendments

Rev	Init	Date	Description

Project:

53 Hollybush Road,
Gravesend, Kent, DA12 5QG

Title:

Planning Drawings
Site Plan 1-500

Bluelime Retail Ltd /
Bluelime Home
Design LLP. Design,
Project
Management, Build



Thames Innovation
Center, Veridion
Way, Veridion Park,
Erith, Kent DA18 4AL

Tel: 01322 521026

53 Hollybush Road

Drawn by:

ZA

Scale:

1 : 500

@A4 Date:

16/06/23

Drawing number:

BL/DRG/301121/ 02

Rev:

Do not scale from this drawing. Dimensions to be checked on site.