




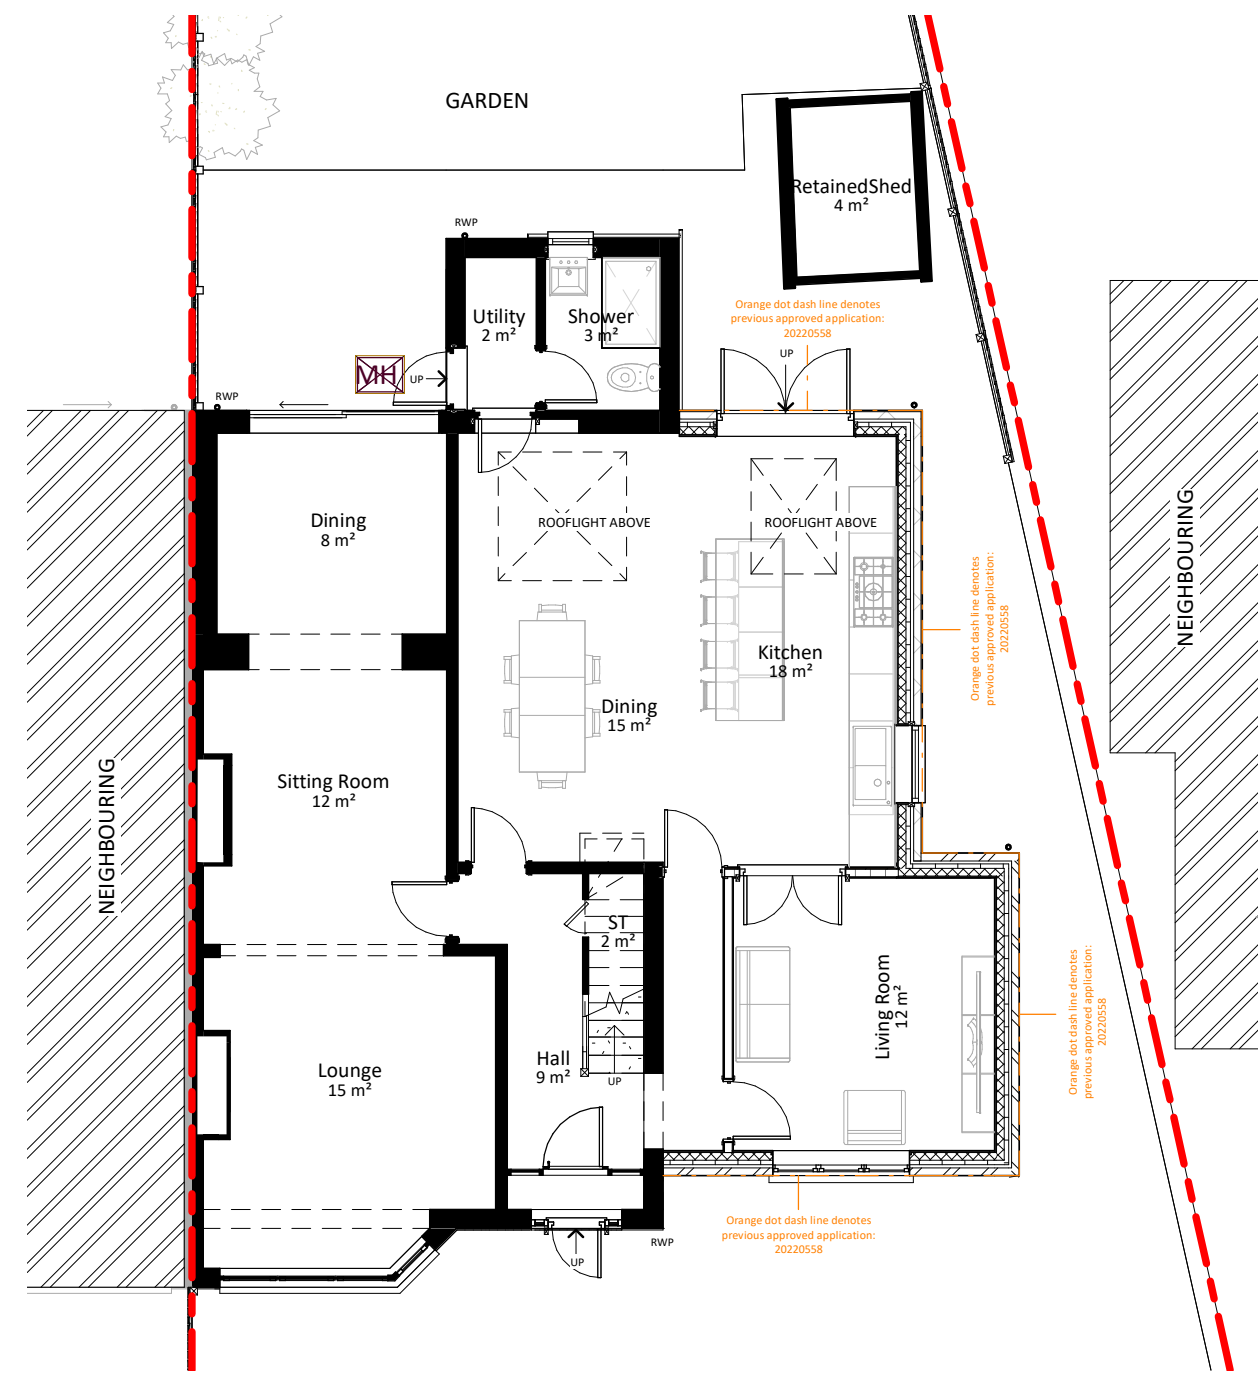

1 Proposed Ground Floor
1 : 100

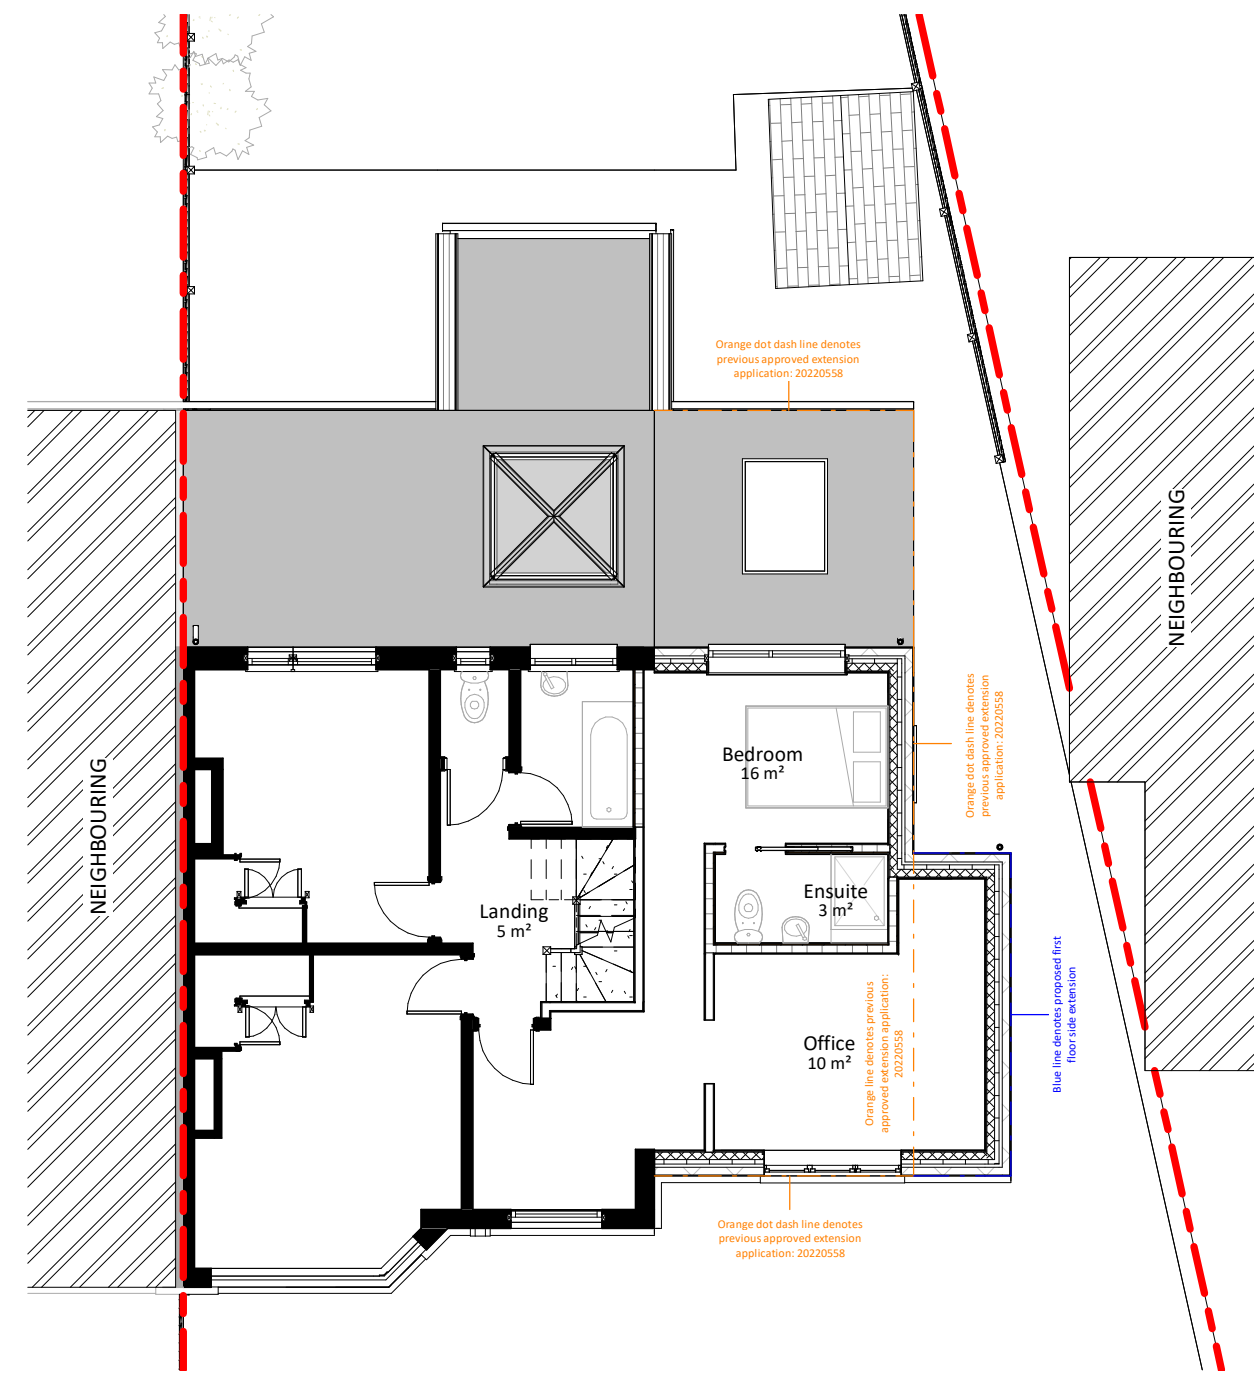


2 Proposed First Floor
1 : 100

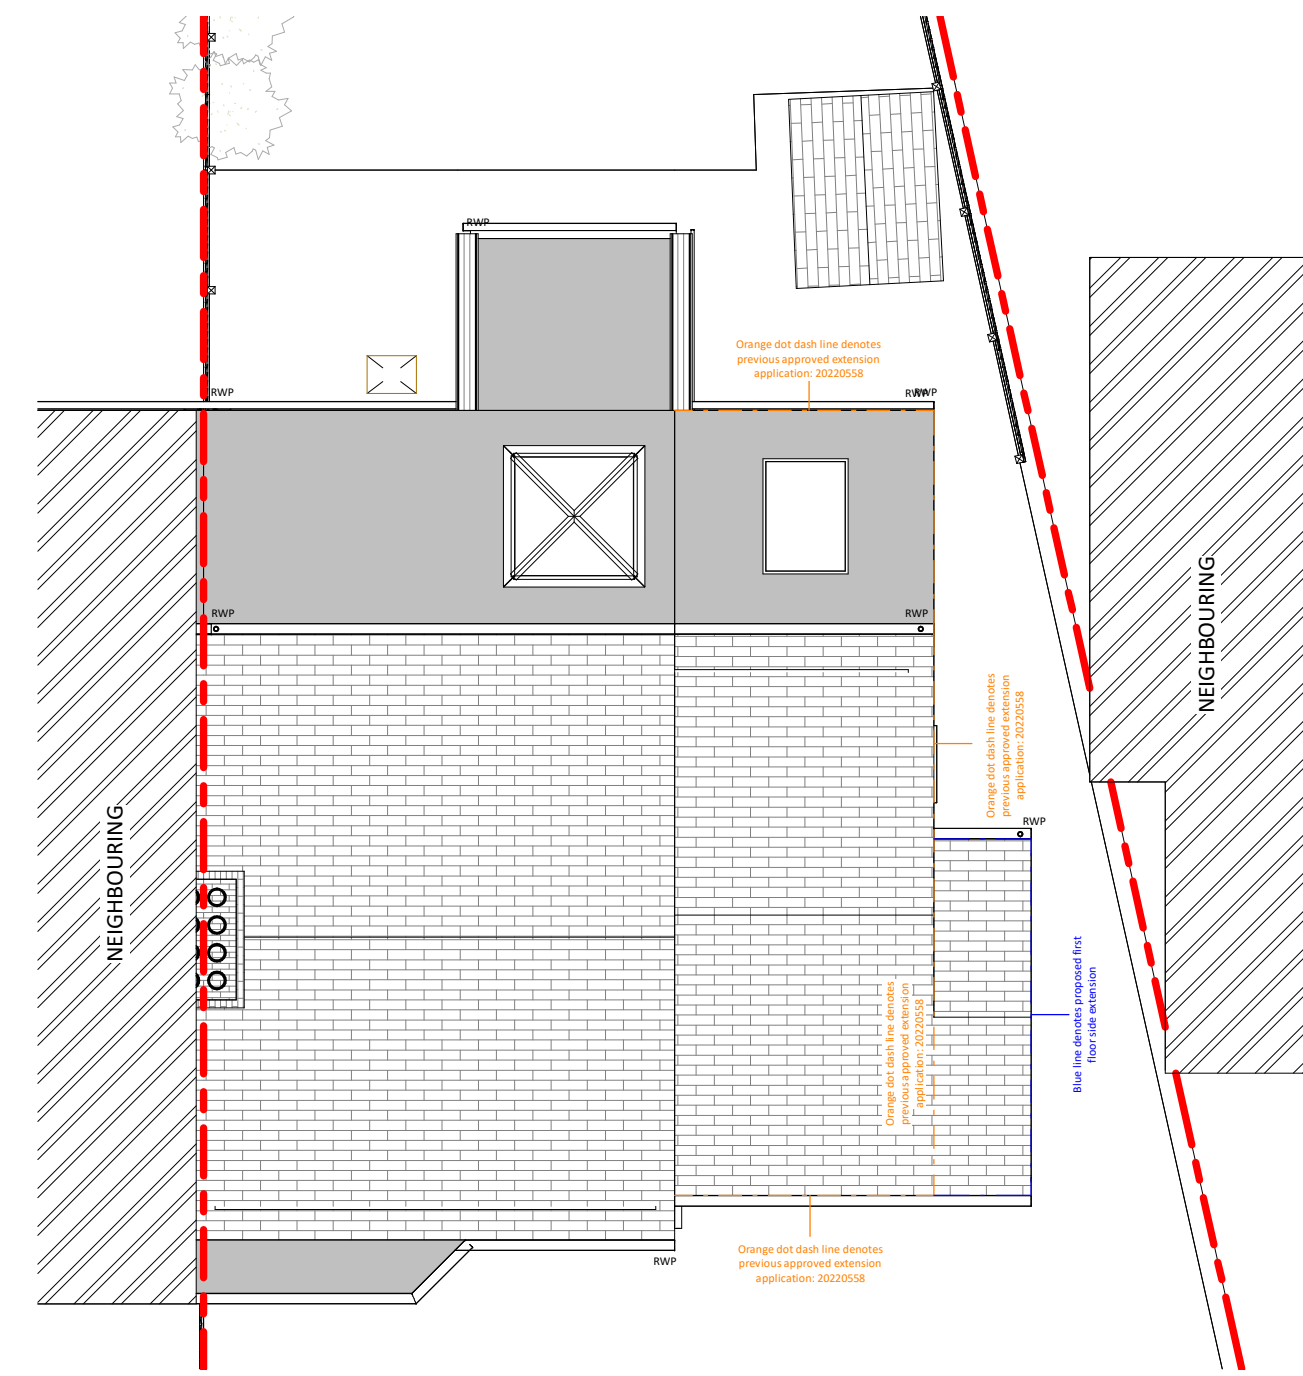

3 Proposed Roof
1 : 100




4 Proposed Front Elevation
1 : 100

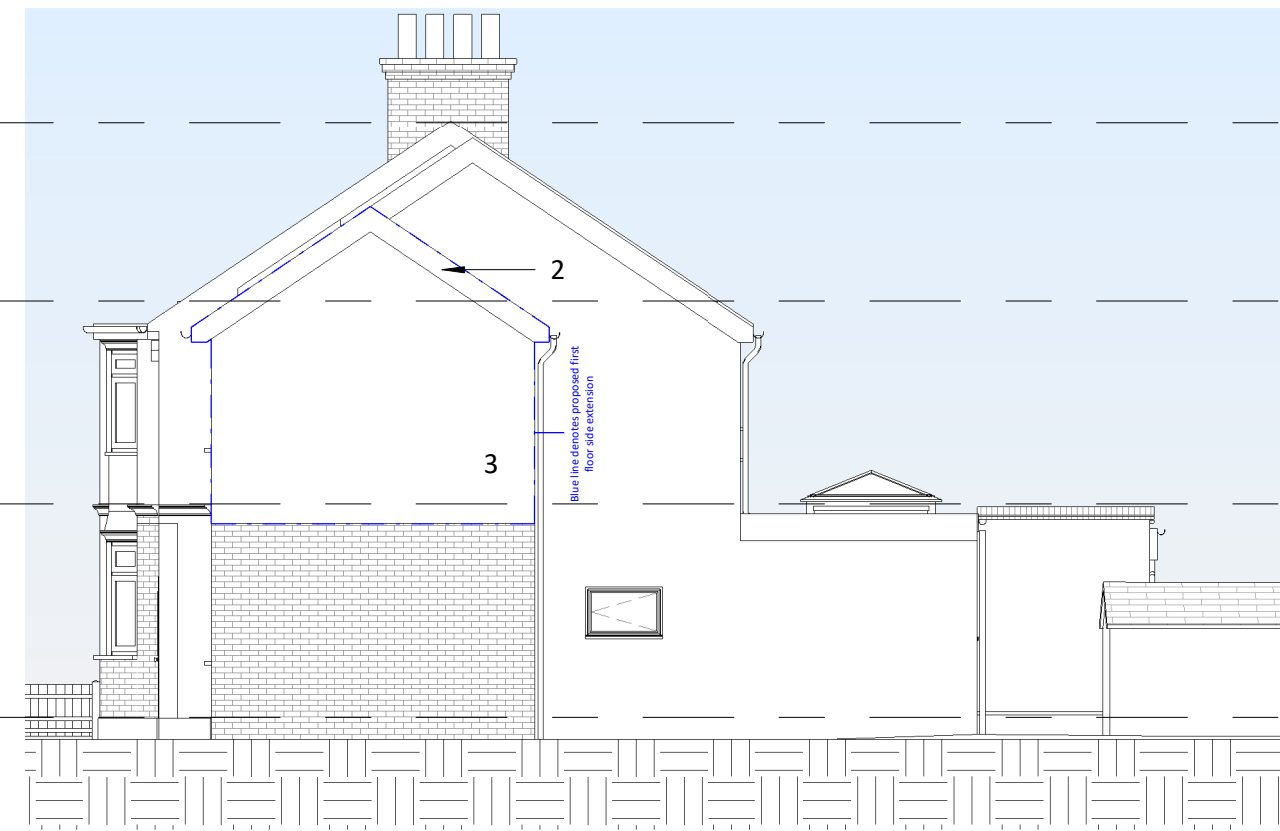


7 Proposed Right Elevation
1 : 100




8 Proposed 3D Front

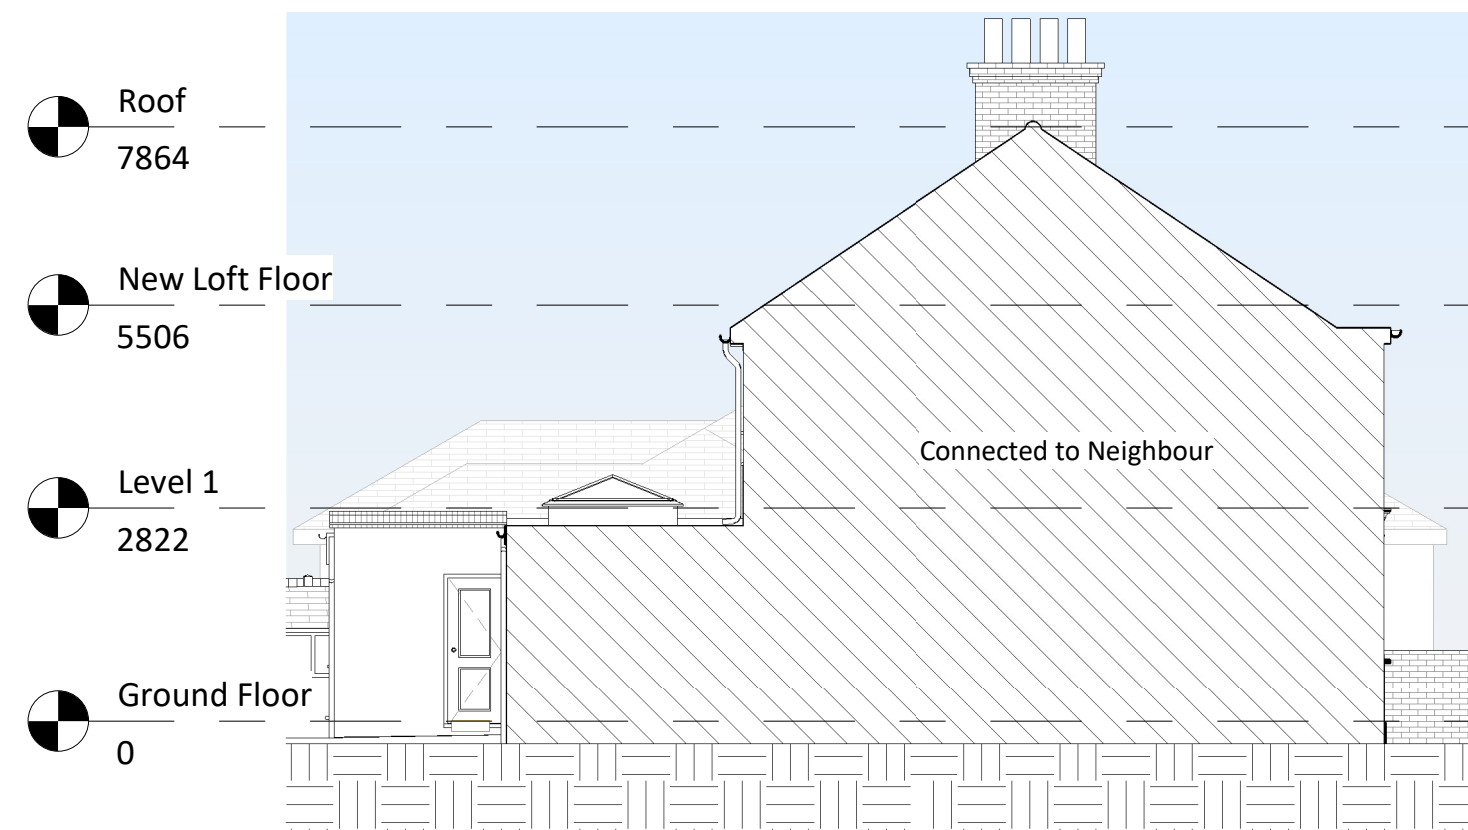

5 Proposed Left Elevation
1 : 100

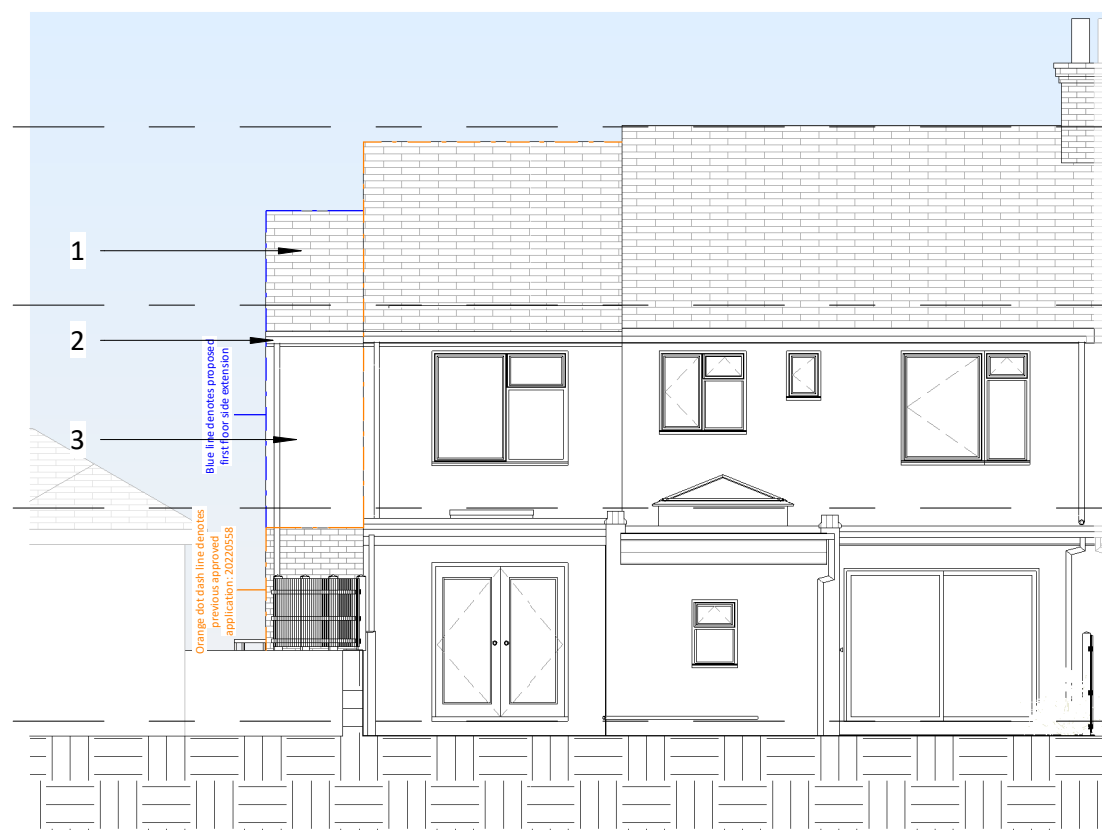


6 Proposed Rear Elevation
1 : 100

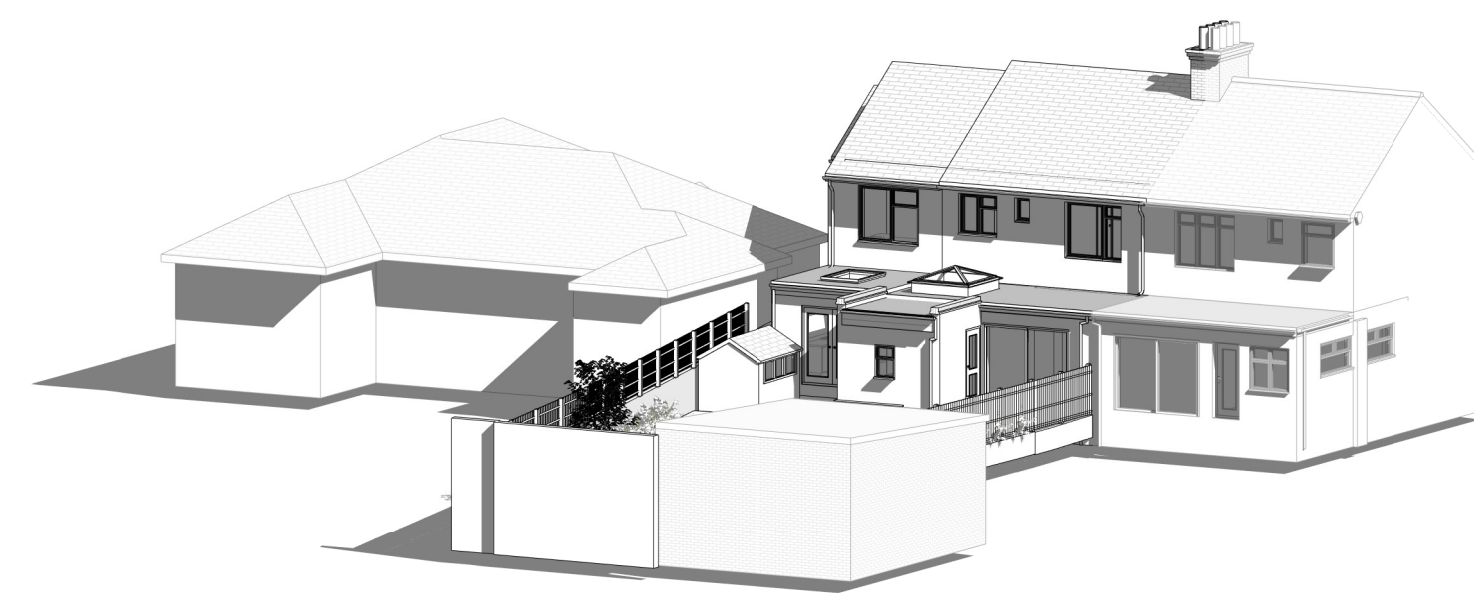

9 Proposed 3D Rear

External finishes schedule	
1	New roof tiles colour to match existing
2	White UPVC fascia/Soffit Black UPVC guttering to match existing
3	White/ Light 'k' rendering
4	White aluminium window to match existing

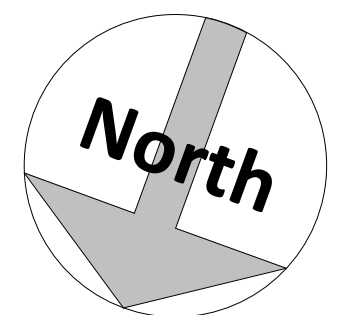

Amendments :

Rev	Date	Description

Project :

53 Hollybush Road, Gravesend, Kent,
DA12 5QG

Title :
Planning Drawings
Proposed Layouts and Elevations

Bluelime Retail Ltd /
Bluelime Home Design LLP.
Design, Project
Management, Build



Thames Innovation Center,
Veridion Way, Veridion
Park, Erith, Kent DA18 4AL

Tel: 01322 521026

53 Hollybush Road

Drawn by : ZA Scale : 1 : 100 © A1 Date : 15/06/23

Drawing number : BL/DRG/301121/ 04

Do not scale from this drawing. Dimensions to be checked on site.