

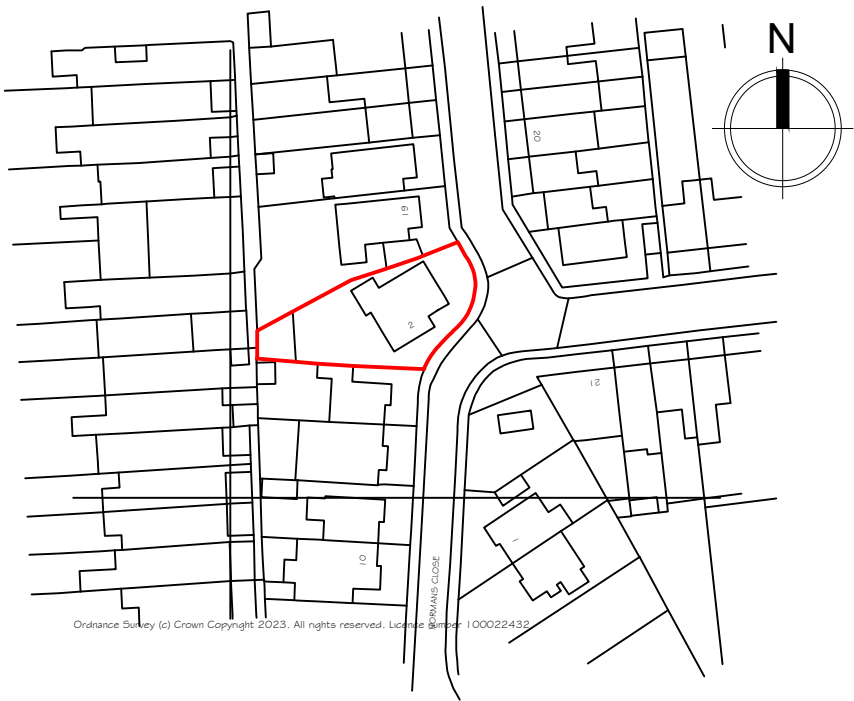


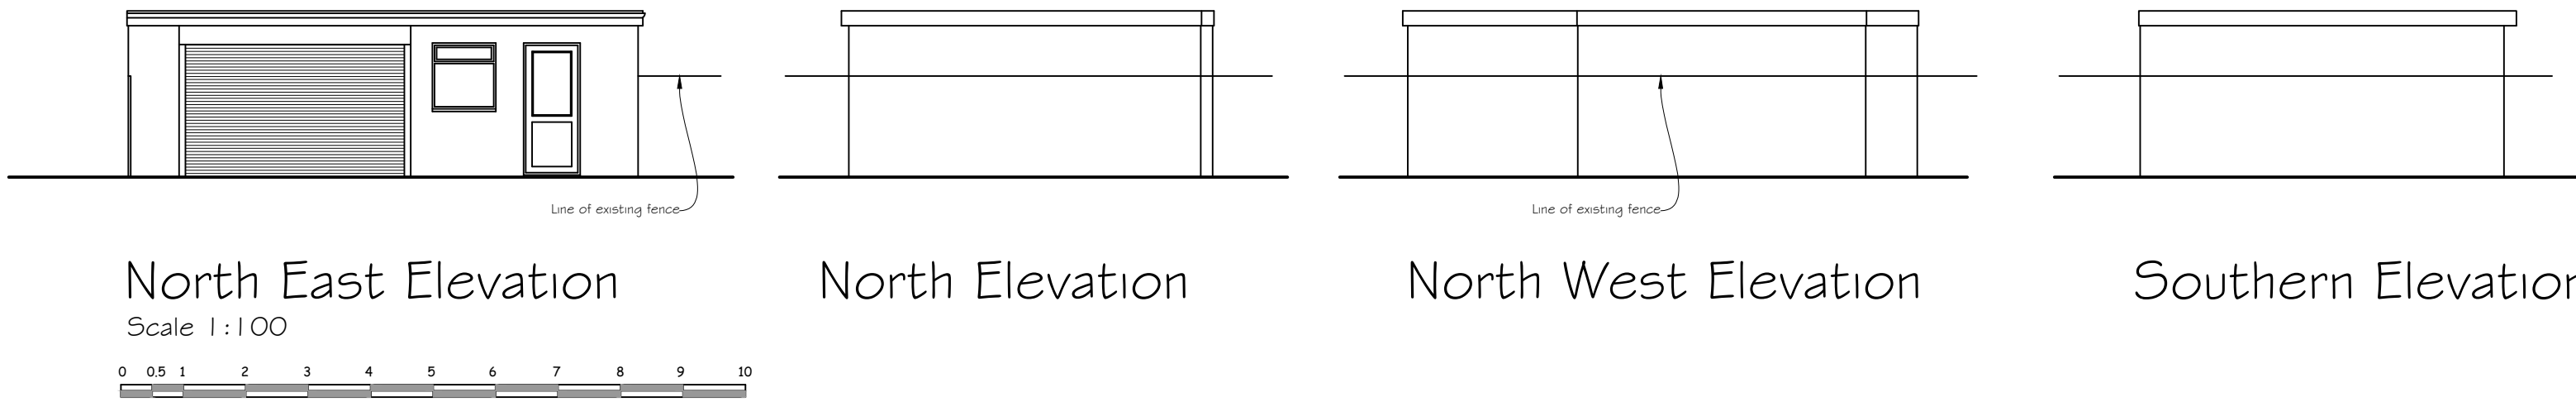


Location Plan

Scale 1:1250

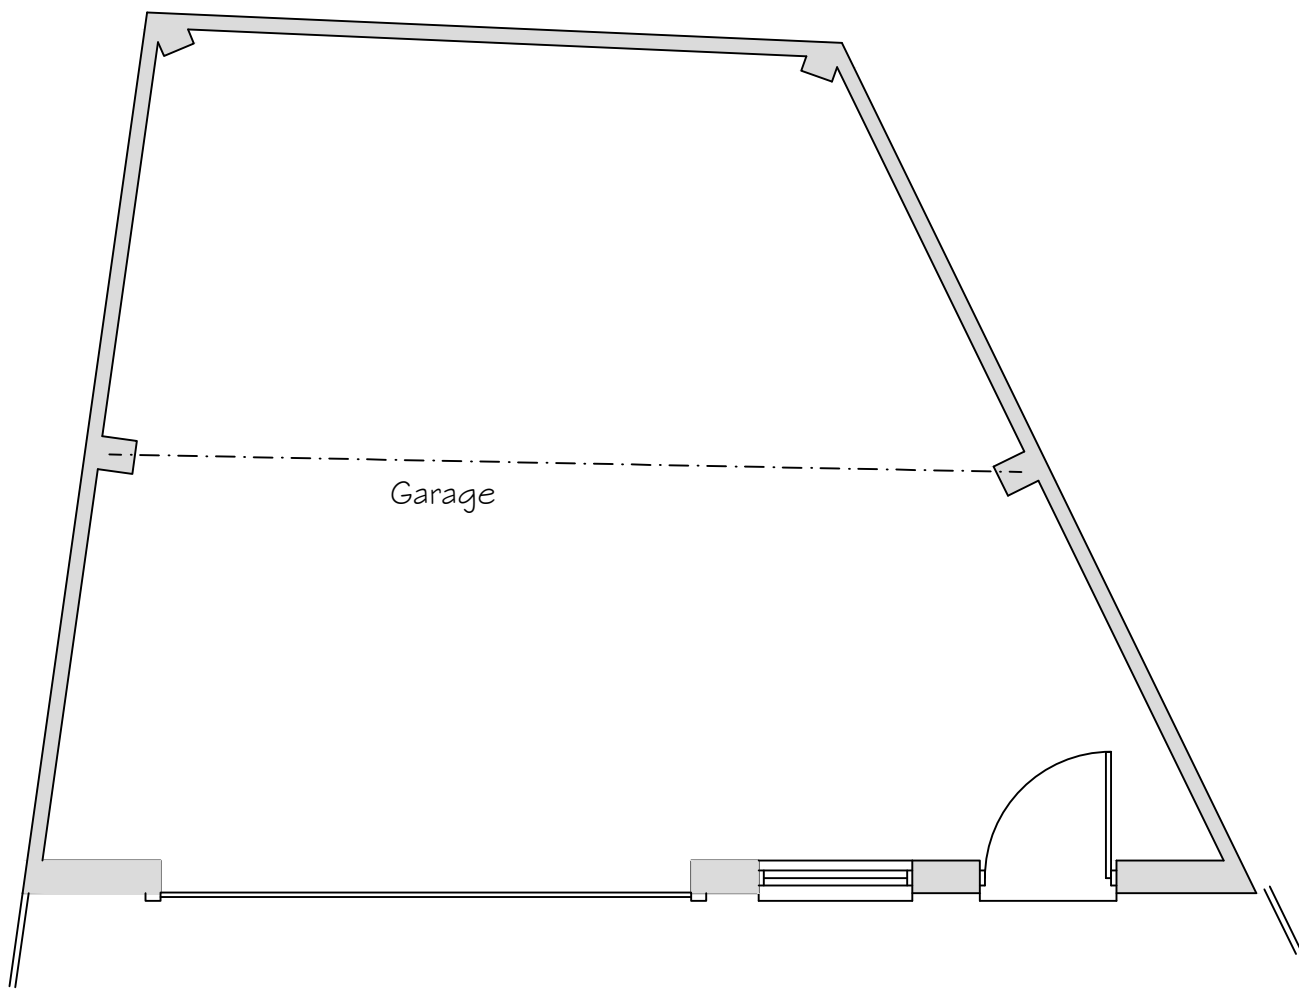

Ground Floor Plan

Scale 1:50

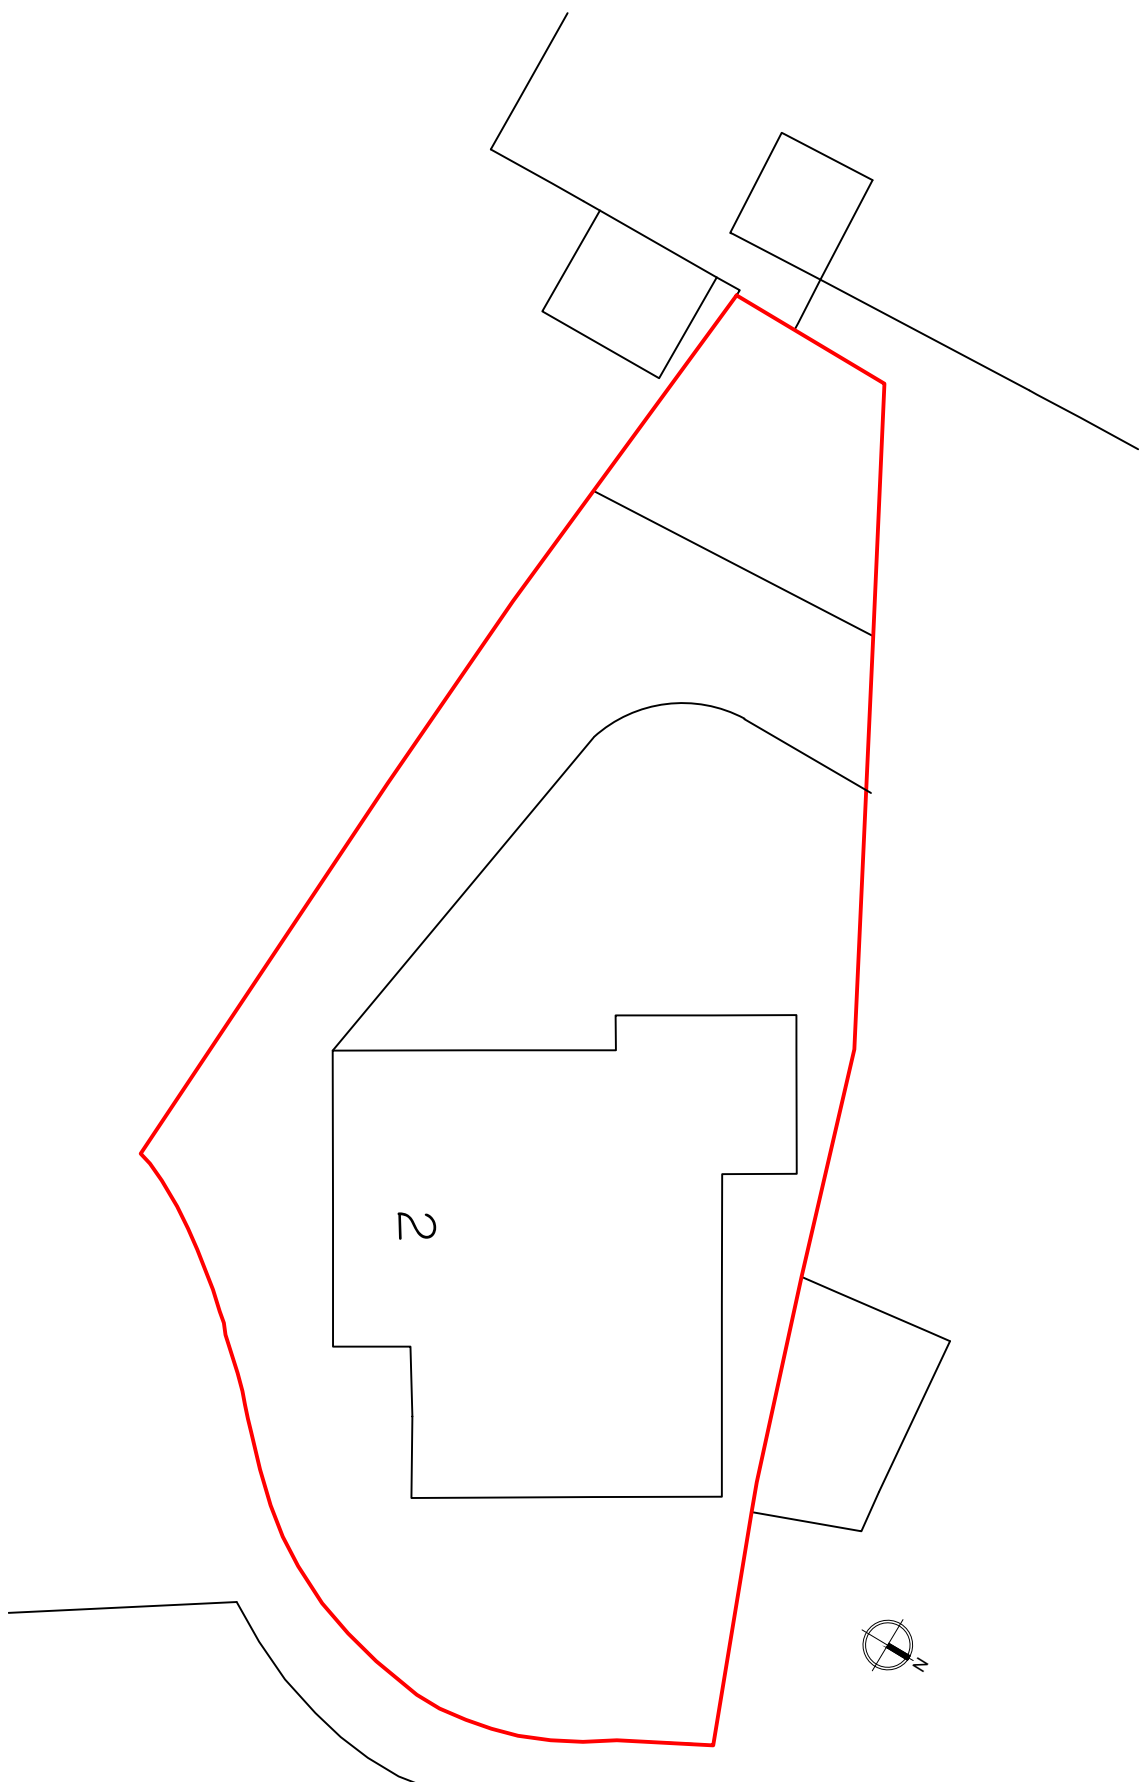

Block Plan

Scale 1:200

Rev A- Scale bar added. 26 June 2023

Synergy Planning & Property Consultants Ltd The Office The Larches Rochester Kent ME3 7NQW		
Client		Mr J Dhanoya
Address		2 Normans Close Gravesend
Drawing title		Existing garage
Scale 1:50/1:100/1:200/1:1250		
Date	May 2023	
Drawing No		23/406/02
		A