

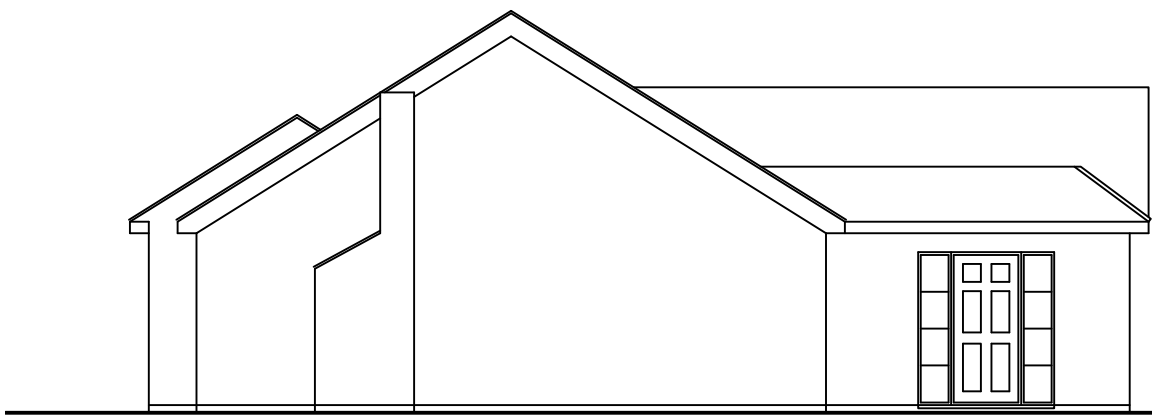


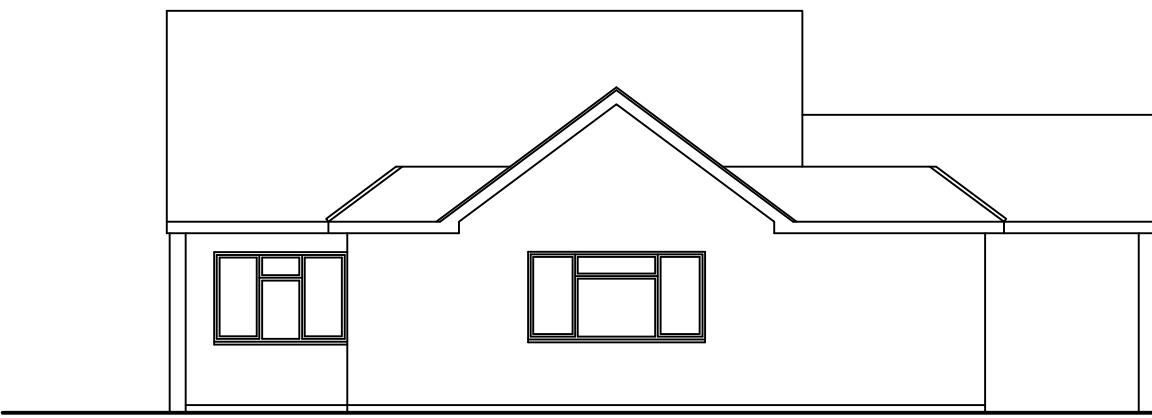


South East Elevation


Scale 1:100

 

North East Elevation

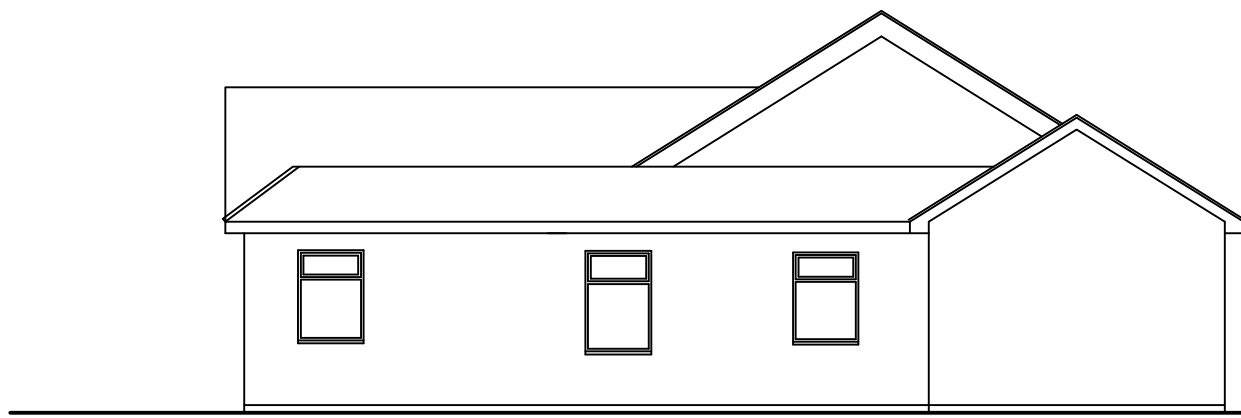

North West Elevation


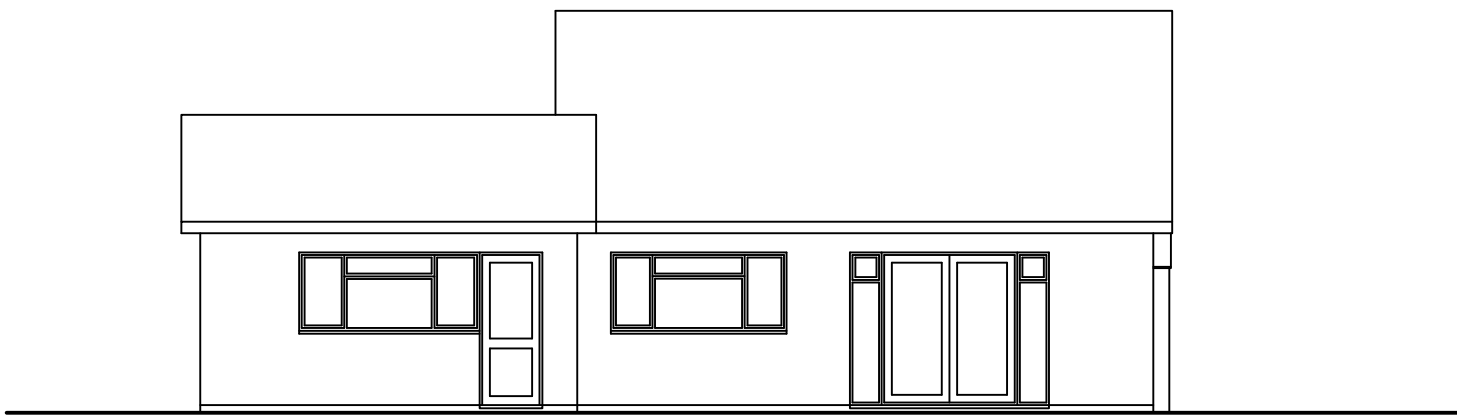


South West Elevation





Ground Floor Plan

Scale 1:50

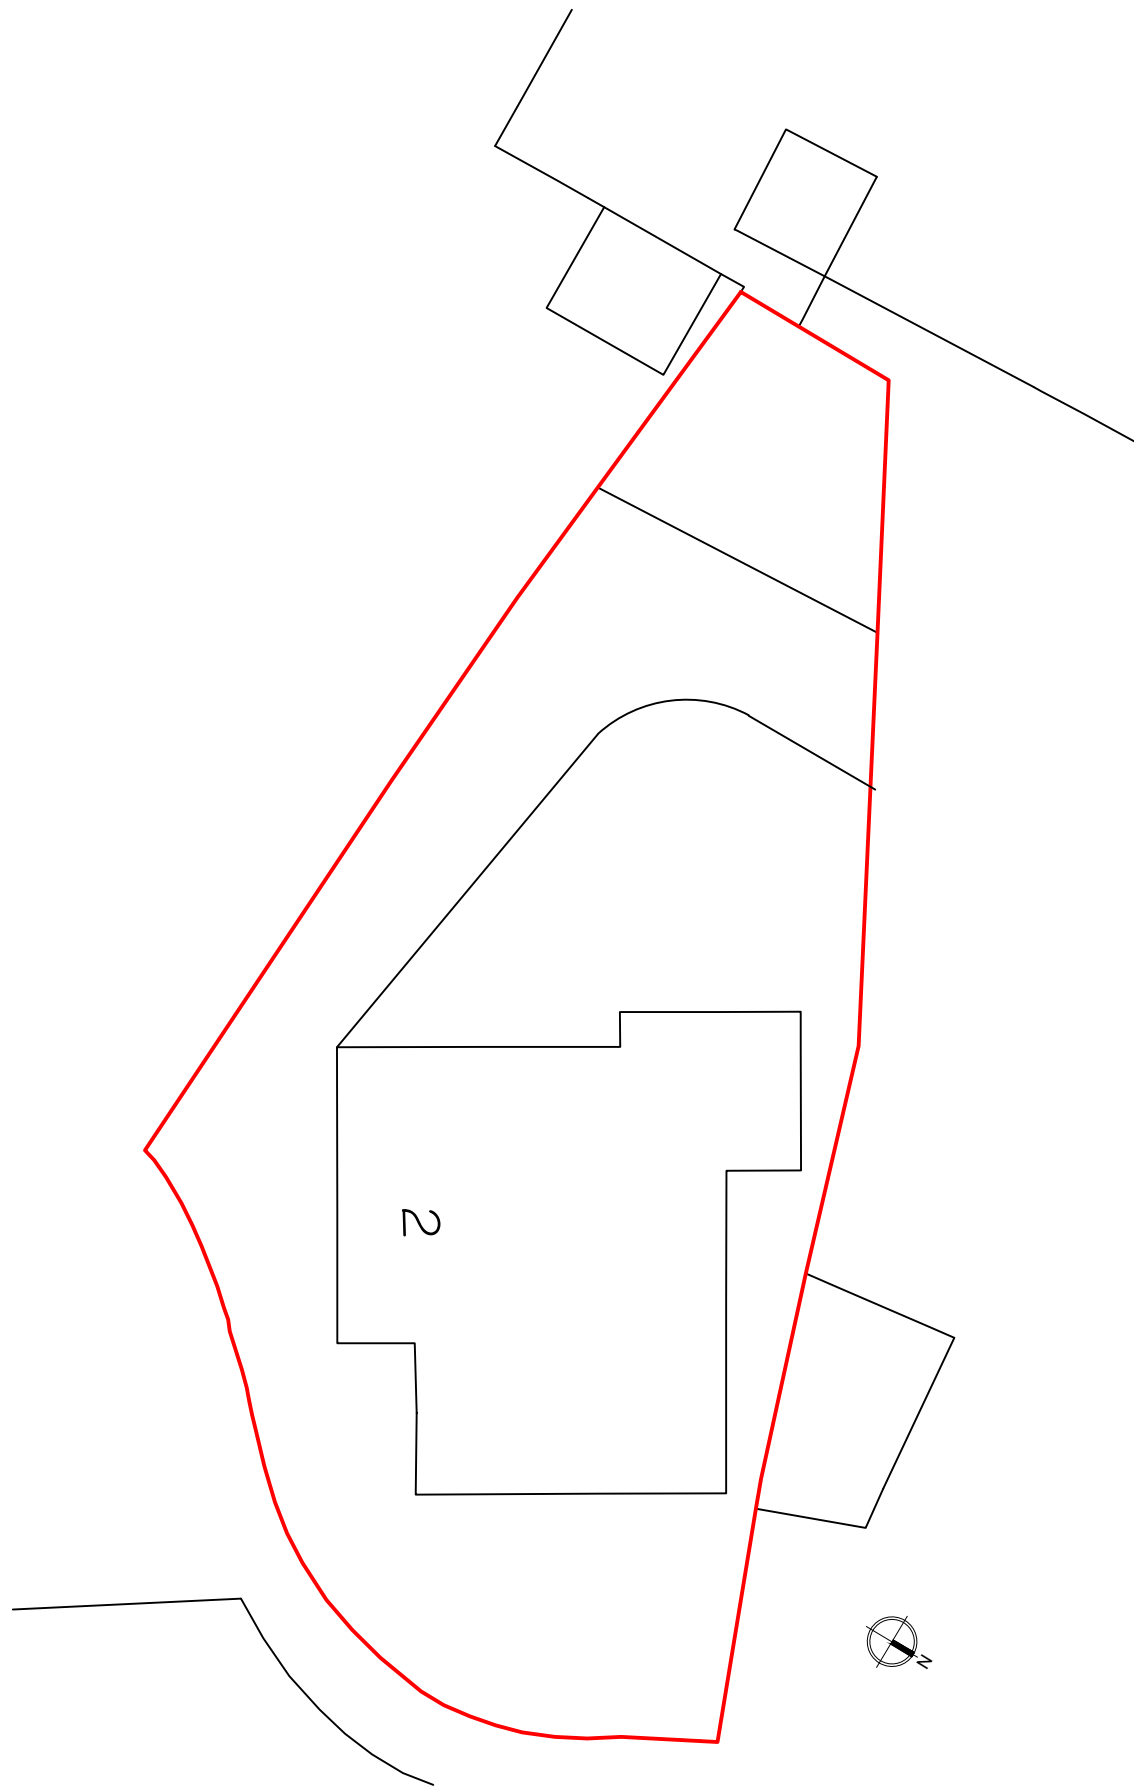 


Block Plan

Scale 1:200

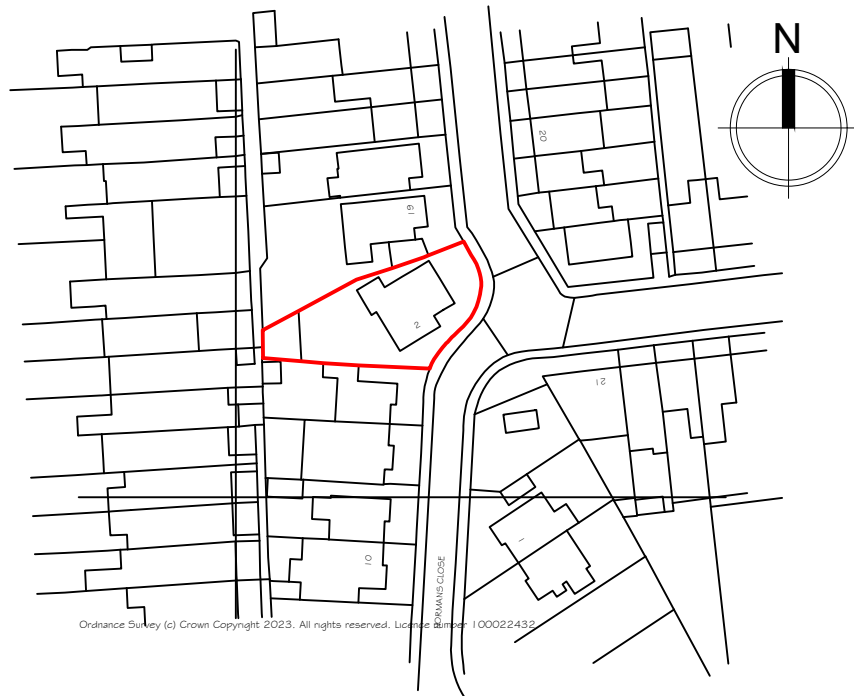 

Location Plan

Scale 1:1250

 

Copyright Synergy Planning & Property Consultants Ltd The Office The Larches Rochester Kent ME3 7NQW		
Client Mr J Dhanoya		
Address 2 Normans Close Gravesend		
Drawing title Proposed drawing		
Scale 1:50/1:100/1:200/1:1250		
Date May 2023	Drawn by	
Drawing No 23/406/03		