

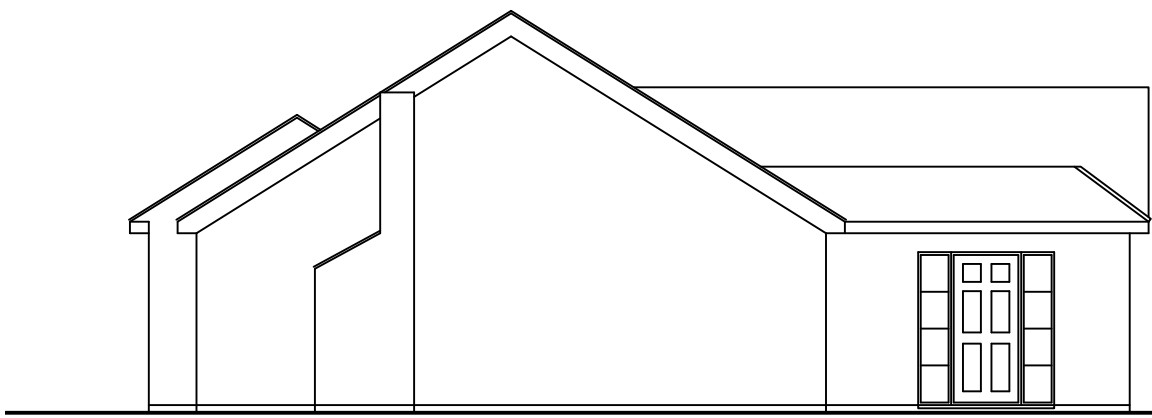


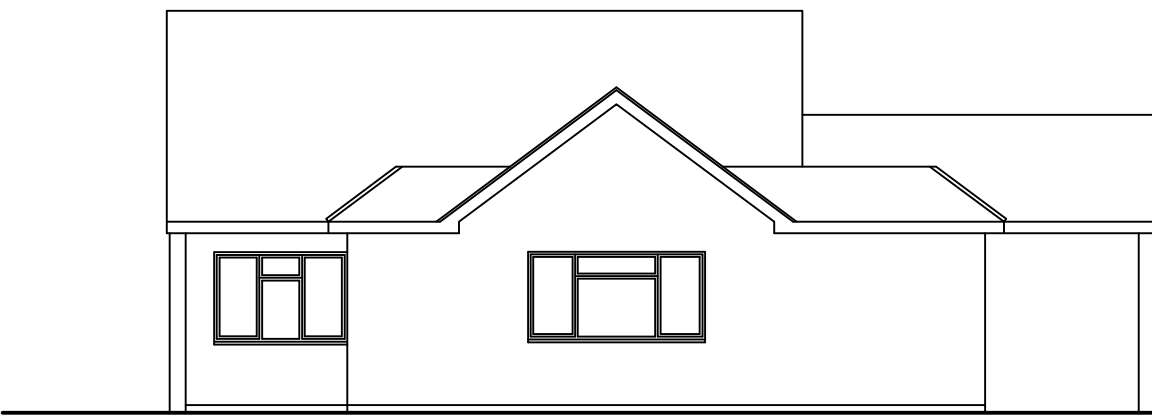


South East Elevation


Scale 1:100

 


North East Elevation

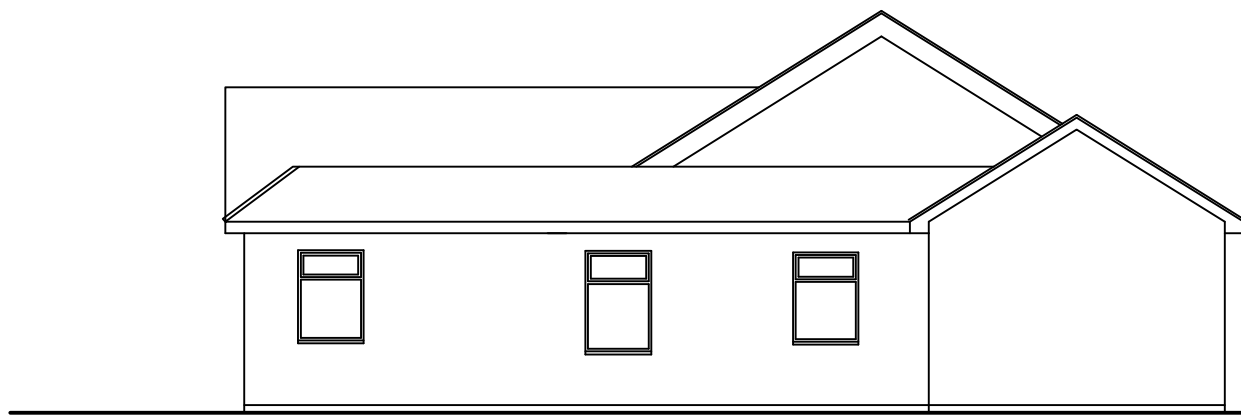

North West Elevation


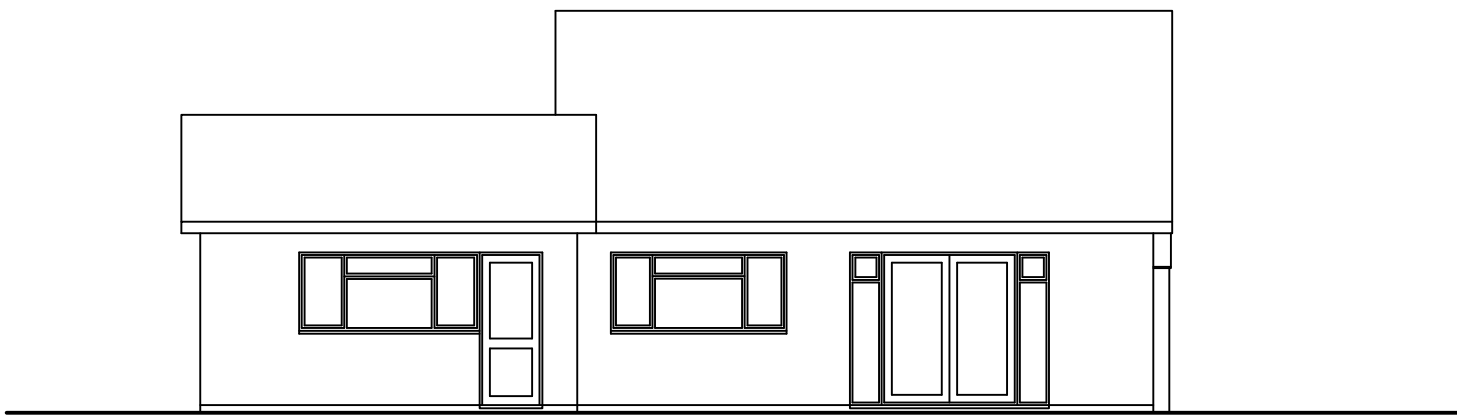


South West Elevation

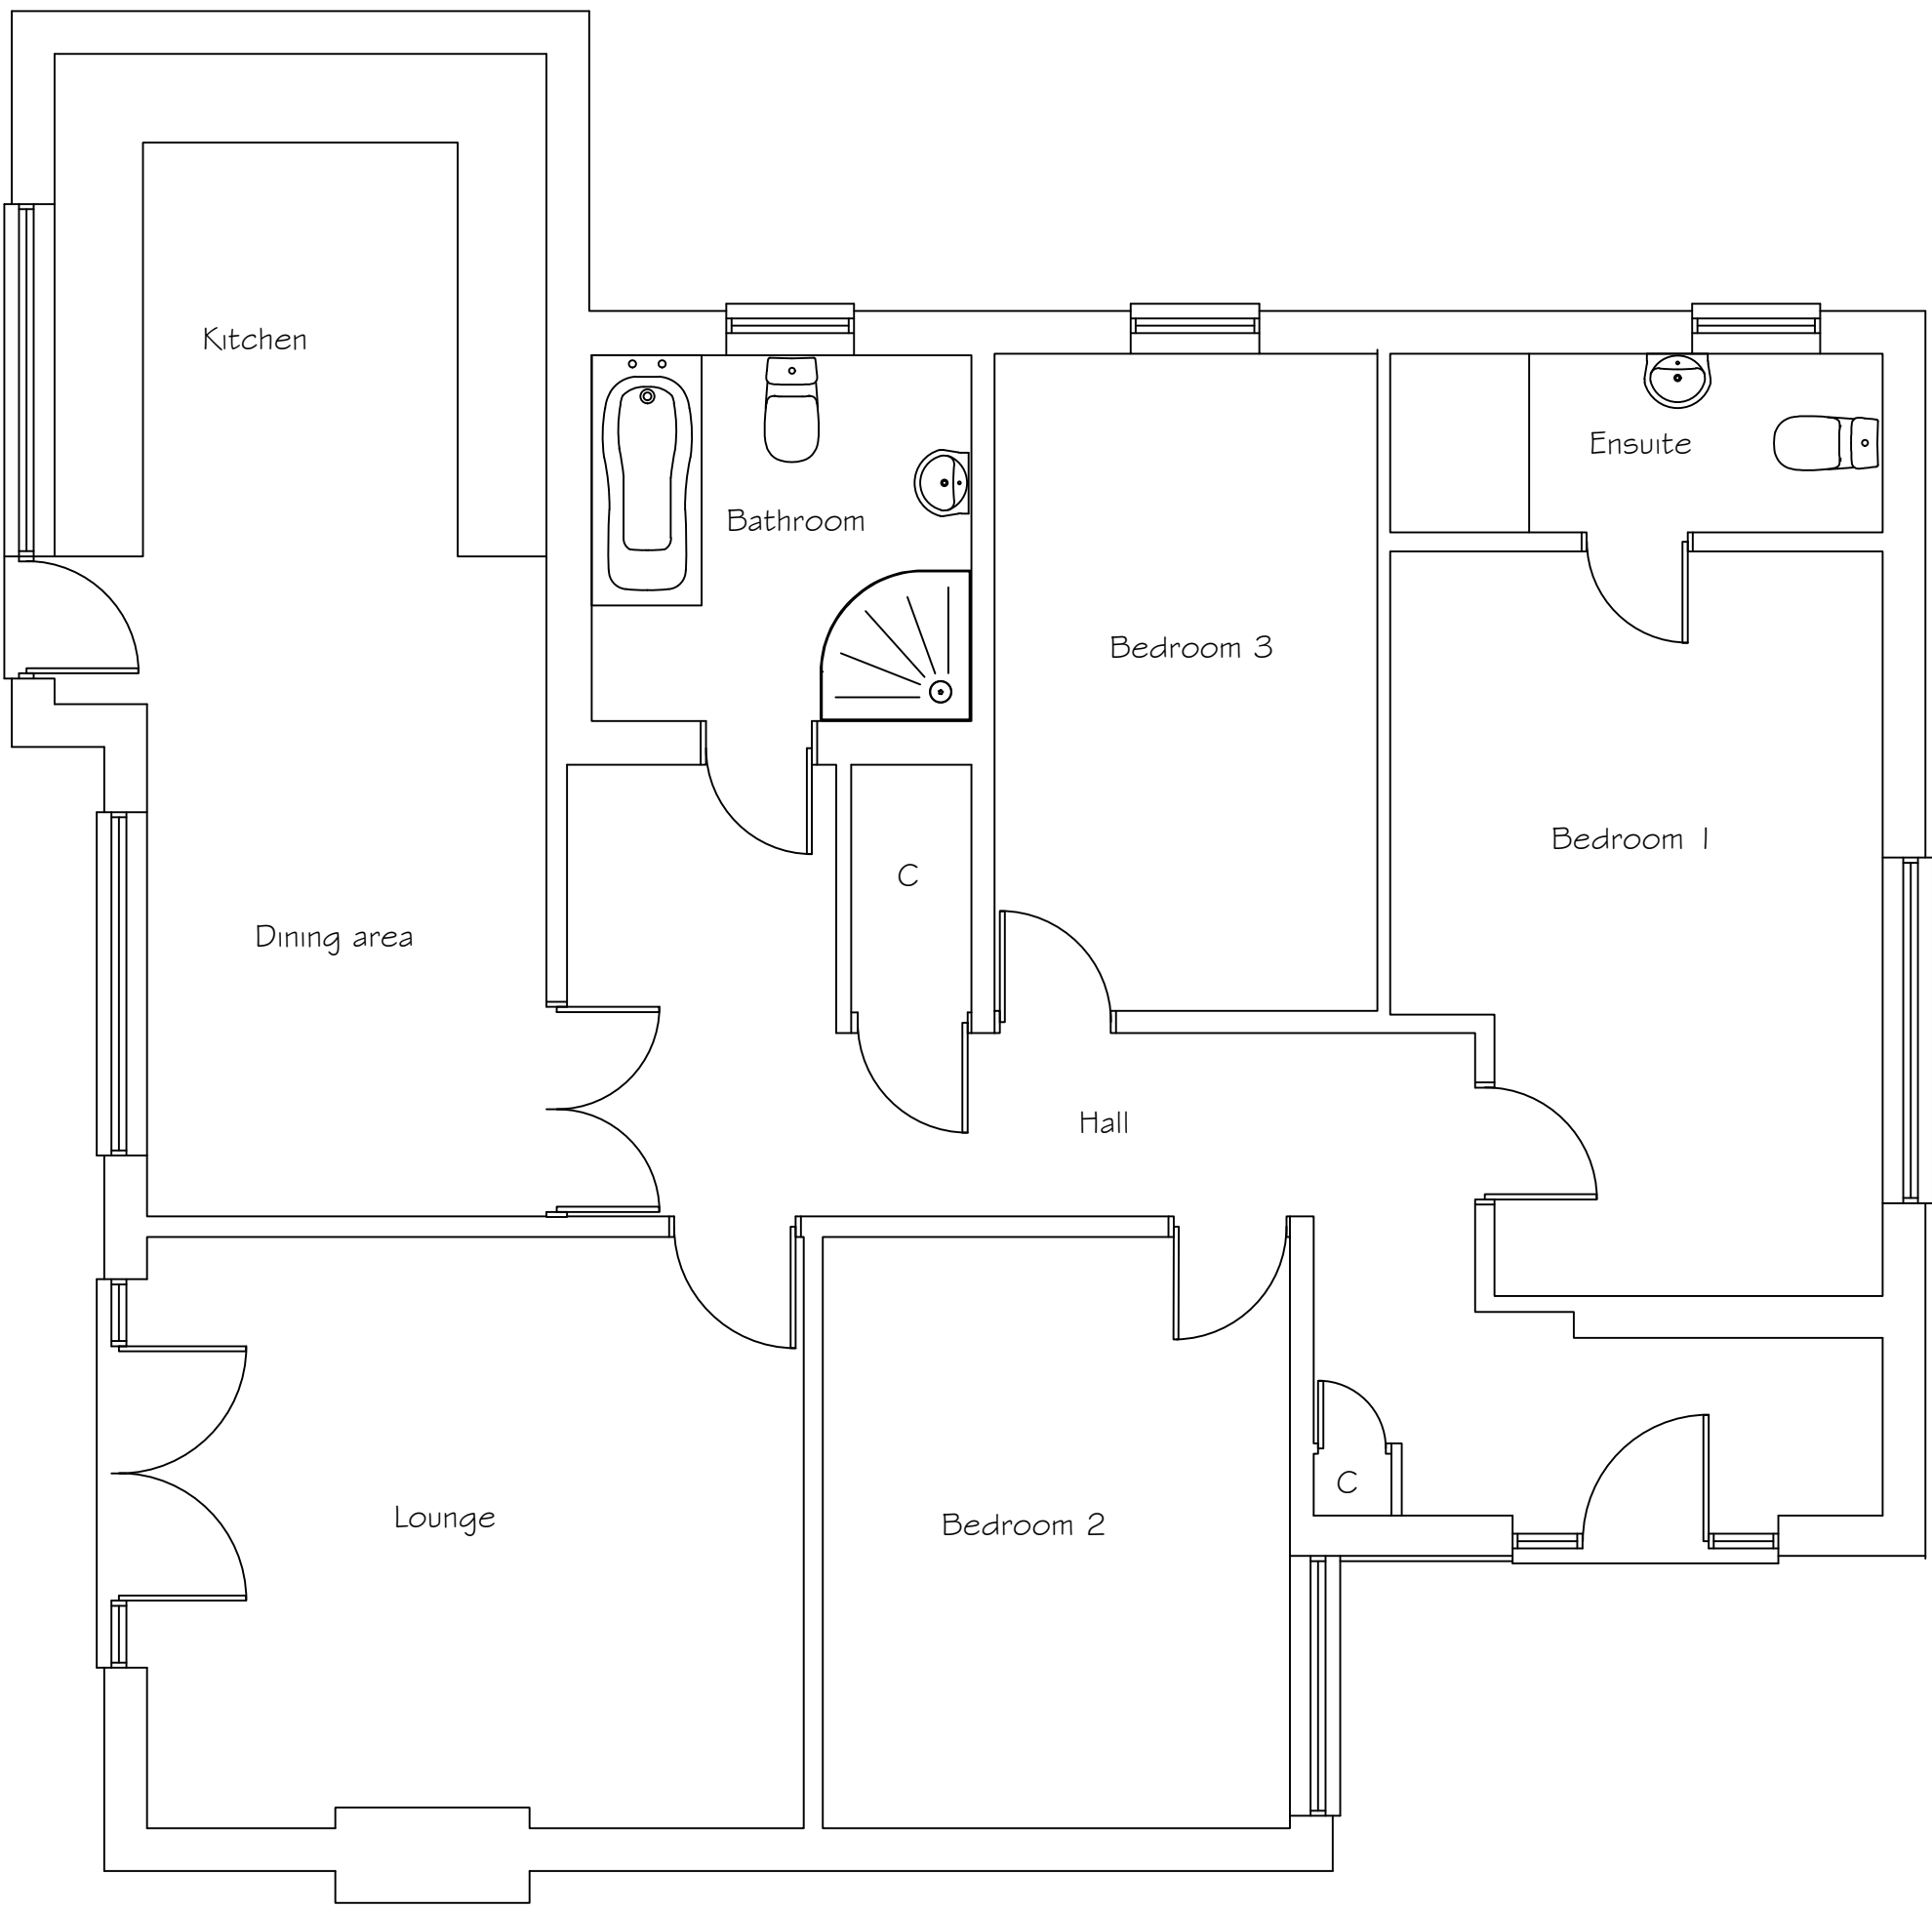



Ground Floor Plan

Scale 1:50

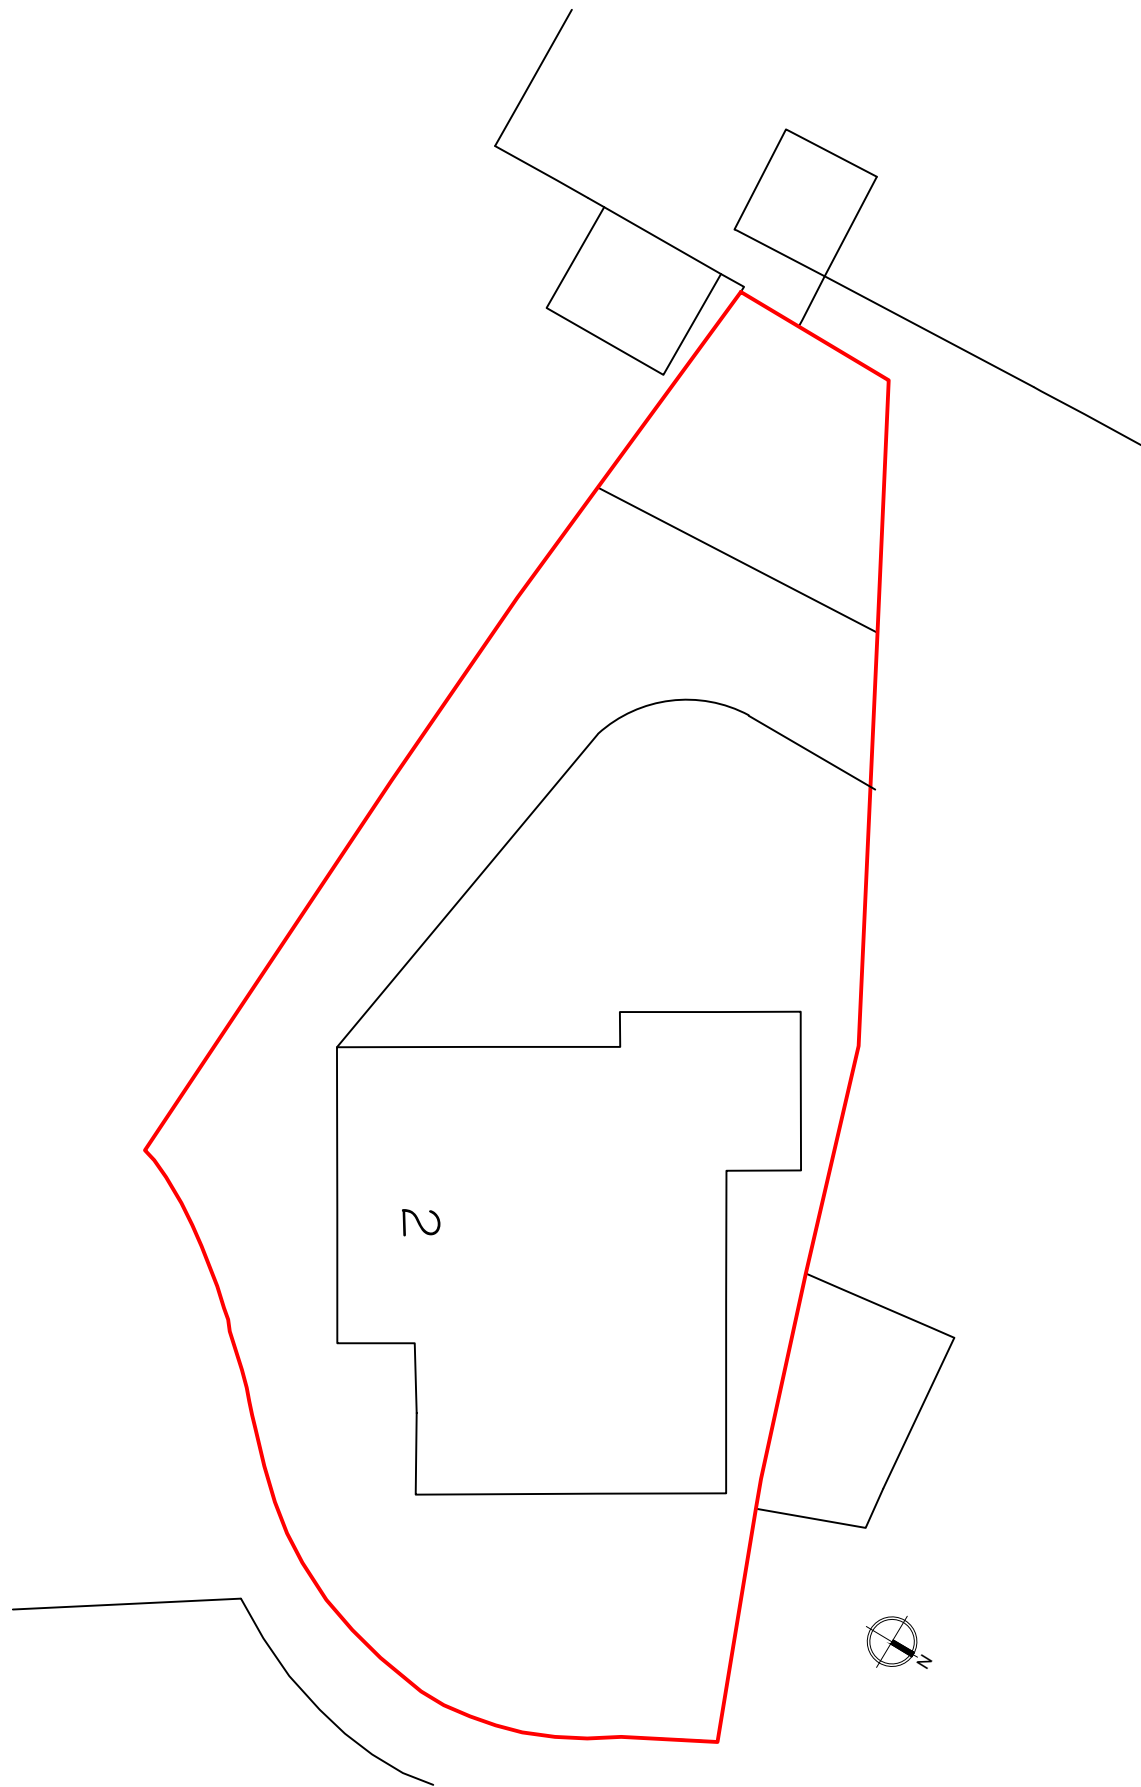 


Block Plan

Scale 1:200

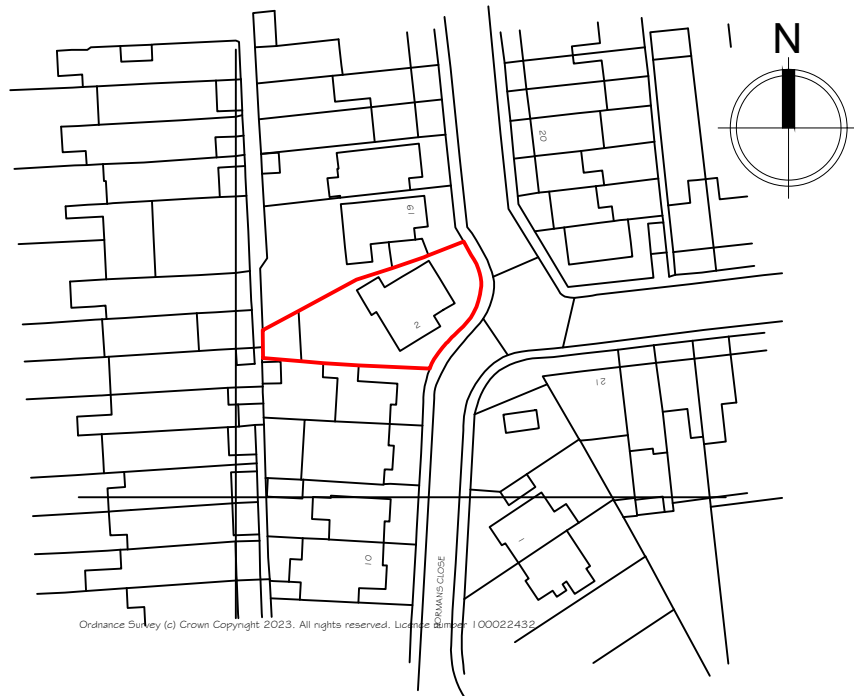 

Location Plan

Scale 1:1250

 

Rev A- Scale bar added to elevation.

26 June 2023

Copyright		
Synergy Planning & Property Consultants Ltd The Office The Larches Rochester Kent ME3 7NQW		
Client	Mr J Dhanoya	
Address	2 Normans Close Gravesend	
Drawing title	Existing drawing	
Scale	1:50/1:100/1:200/1:1250	
Date	May 2023	Drawn by
Drawing No	23/406/01	A