



SECTION A-A

Scale N.T.S

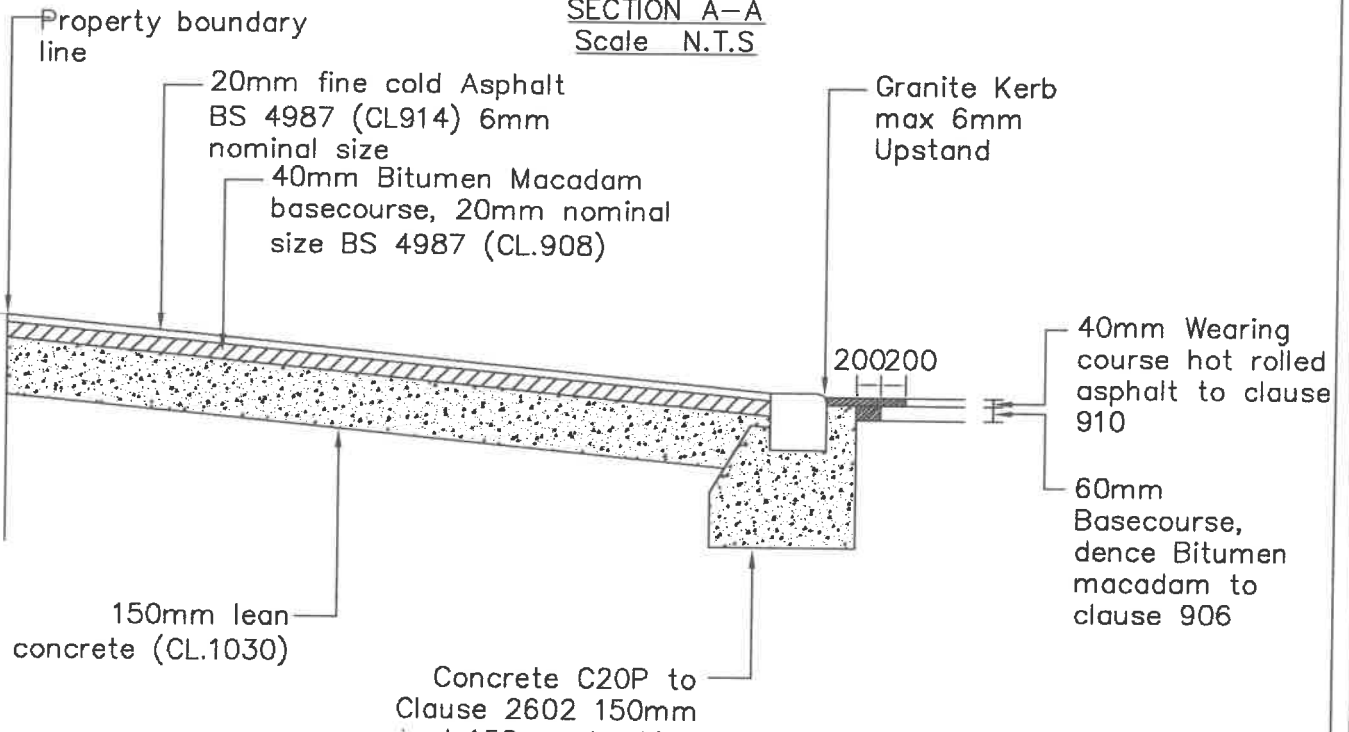


EXISTING FRONT ELEVATION

Scale 1:50

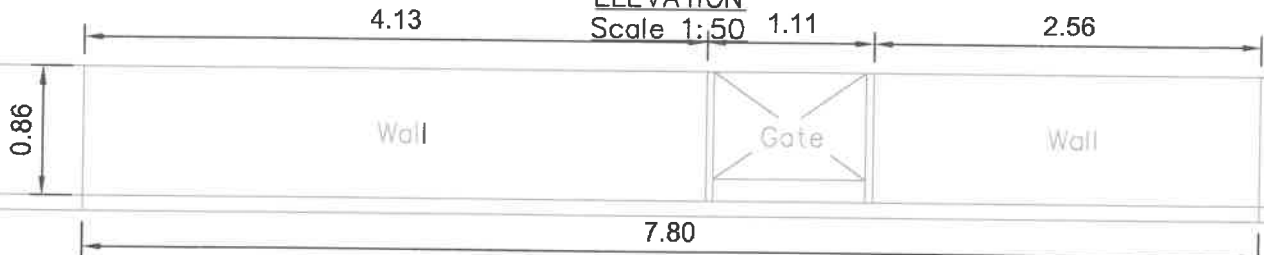

PROPOSED FRONT ELEVATION

Scale 1:50

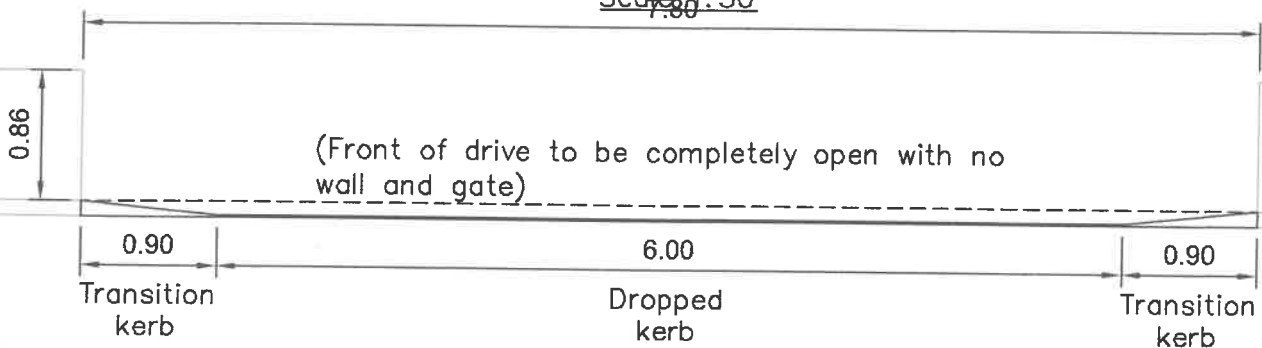

Notes:

1. Do not scale from this drawing.
2. Dimensions are in millimeters unless otherwise stated.
3. 2023 Ordnance survey 100042766.

SCALE BAR 1:50

0 1:50 2.5m

rev	date	details	dm	chk	app

borough

scheme

Gravesend Borough
Old Road East
Gravesend, Kent, DA12 1PW
STANDARD DETAILS

date	scale	dm	chk	app	sheet no
JUN.23	As Shown @	A4PF	CH	CH	006 OF 006
suitability	S3	FOR COMMENT			revision
drawing No	295 OLD ROAD EAST (005)-006				
product	owner	cost	location	type	role