




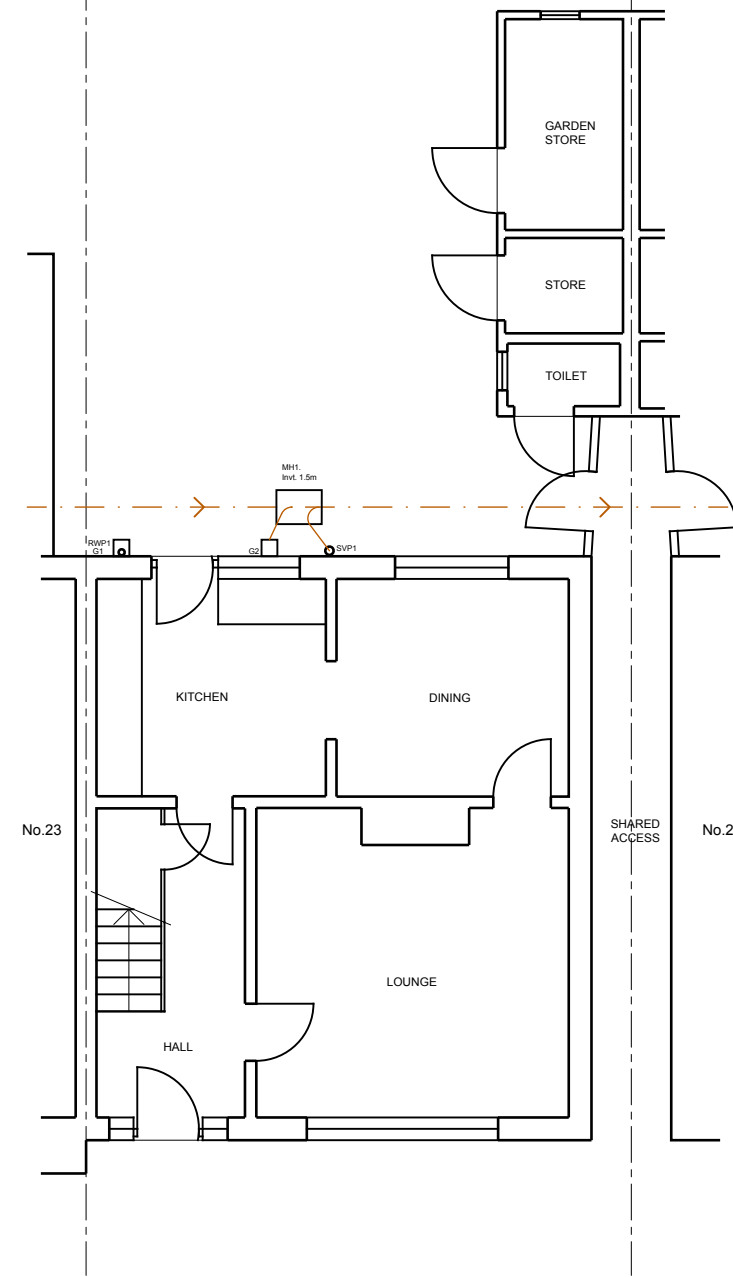


EXISTING GROUND FLOOR PLAN

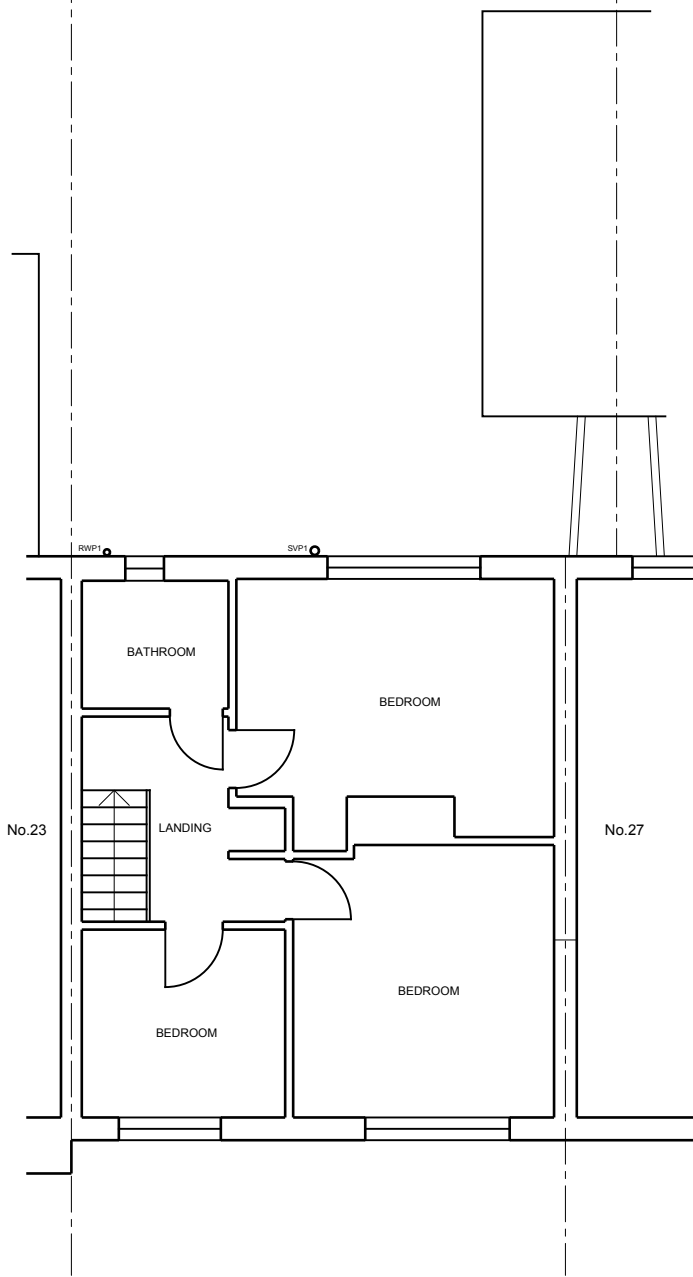


EXISTING FIRST FLOOR PLAN

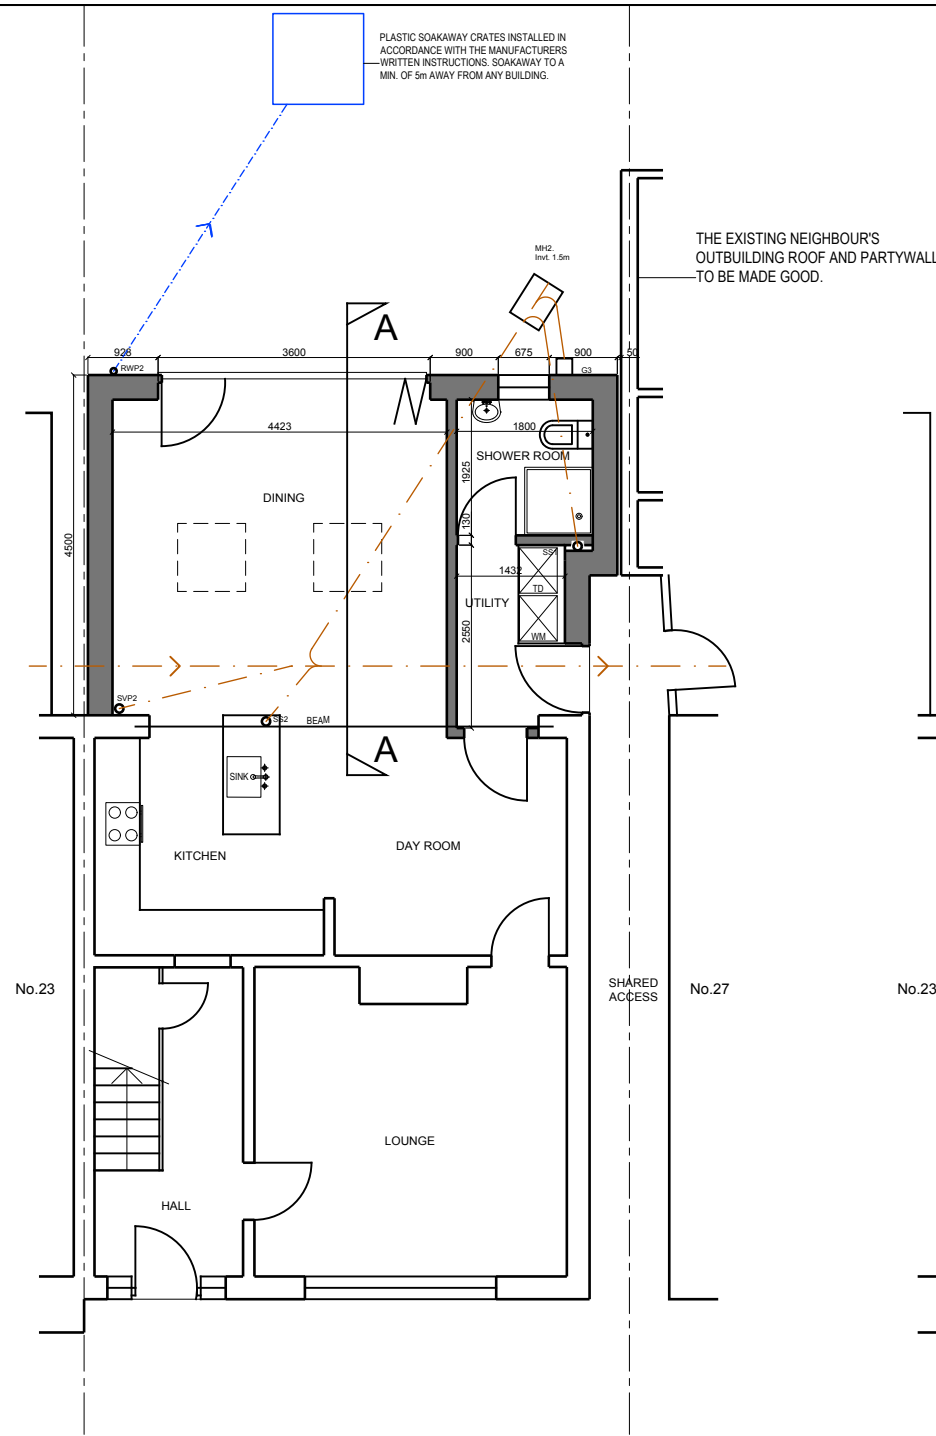


PROPOSED GROUND FLOOR PLAN

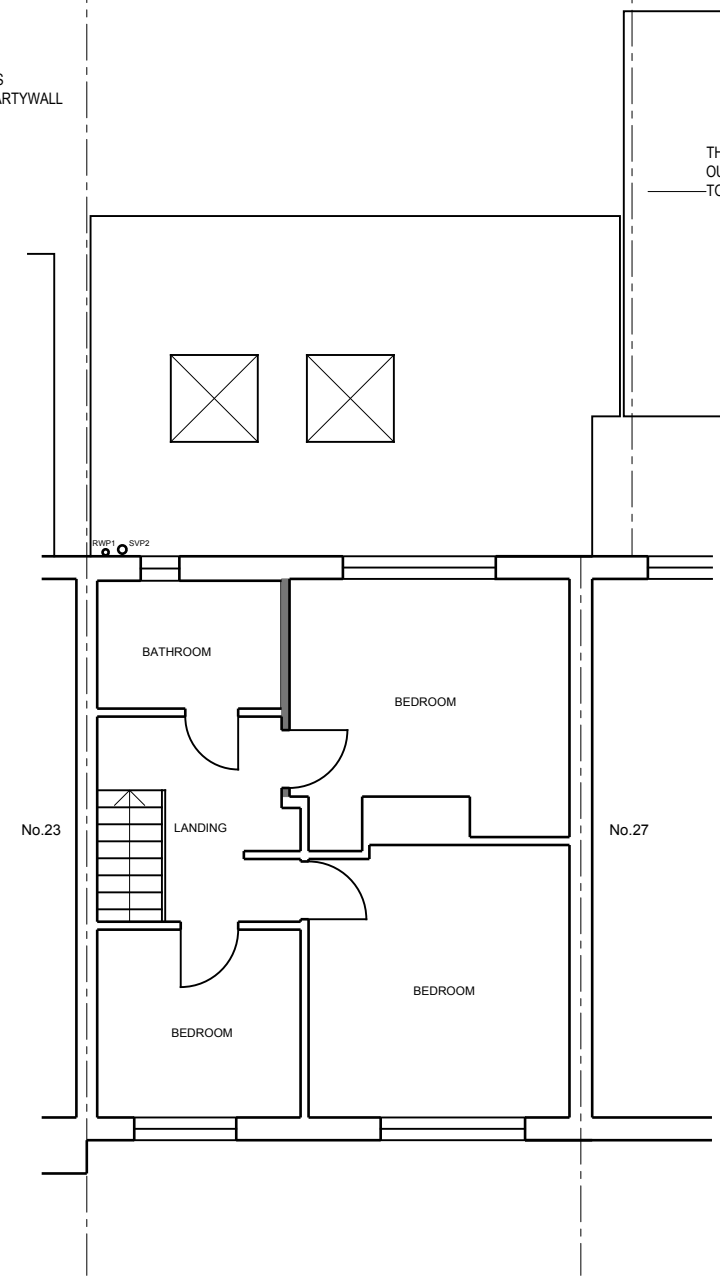


PROPOSED FIRST FLOOR PLAN

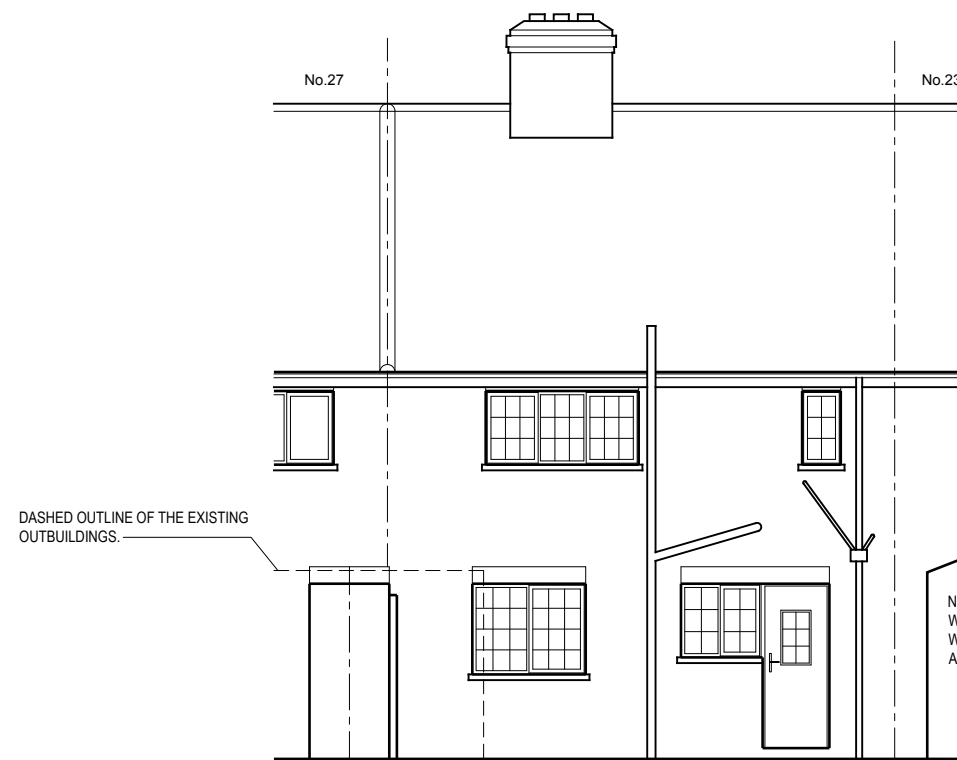


EXISTING REAR ELEVATION (EAST)

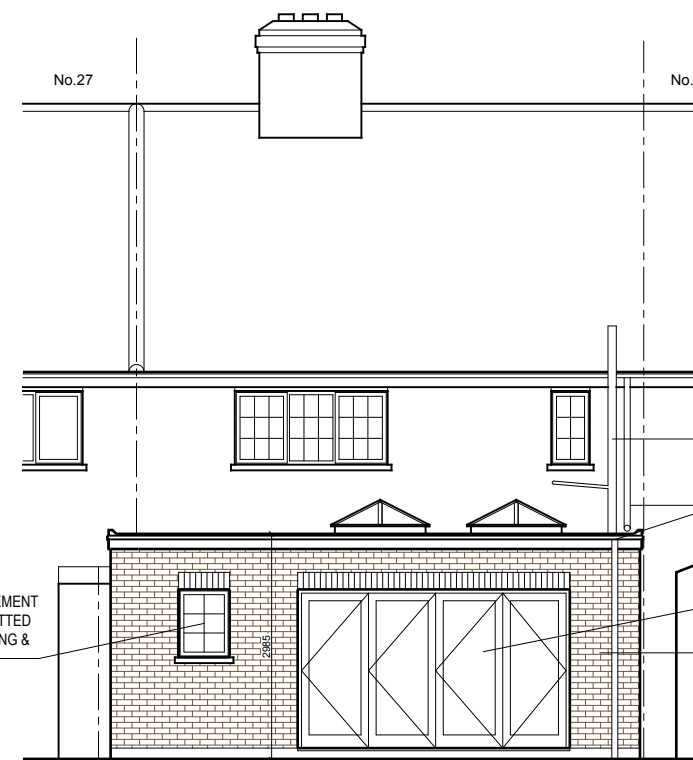



PROPOSED REAR ELEVATION (EAST)

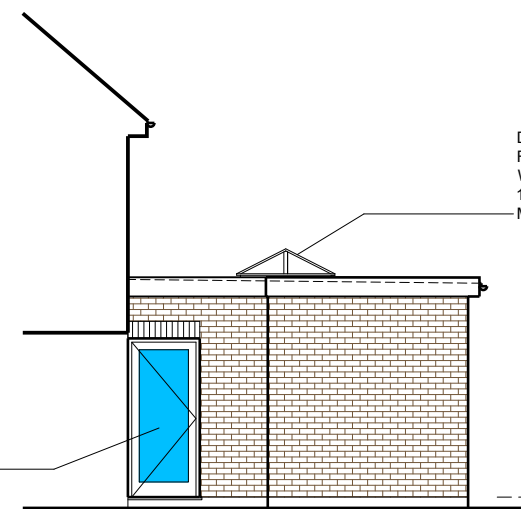


PROPOSED SIDE ELEVATION (SOUTH)

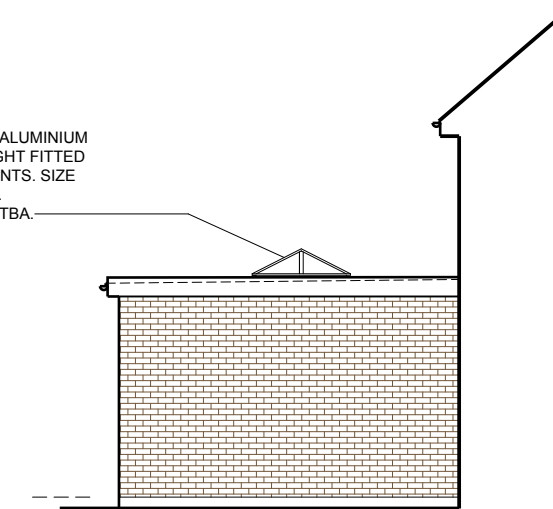


PROPOSED SIDE ELEVATION (NORTH)

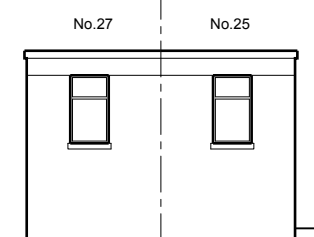 

EAST FACE

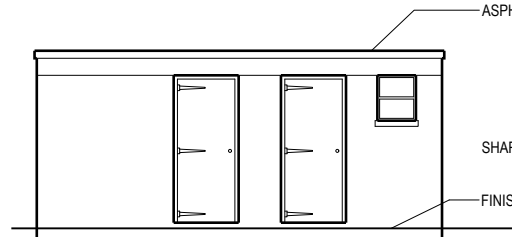


NORTH FACE

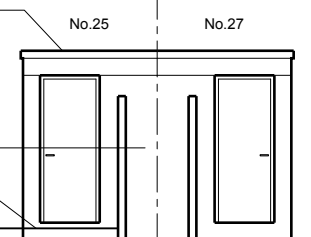

WEST FACE

EXISTING OUTBUILDING ELEVATIONS

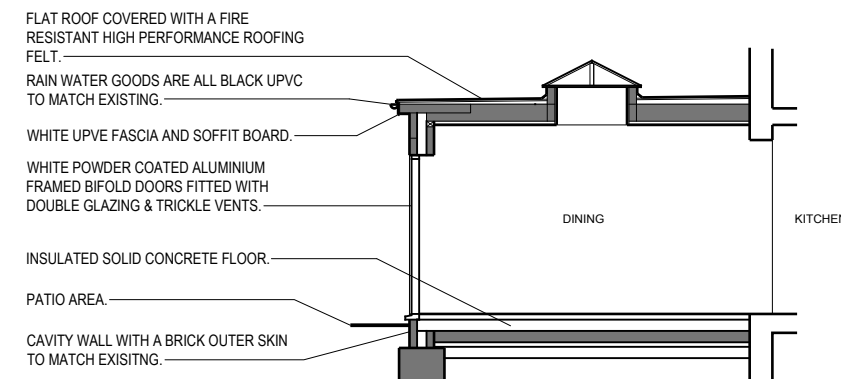

SECTION AA

REV A: APRIL 2024: EXISTING OUTBUILDING ELEVATIONS ADDED.

PRACTICE NAME
JAMES DOLAN ARCHITECT

Tel: 07505 996340
Email: jamesdolan57@icloud.com

PROJECT
25 BOUCHER DRIVE
NORTHFLEET
GRAVESEND
DA11 7JA

TITLE
SINGLE STOREY REAR EXTENSION

EXISTING & PROPOSED PLANS
ELEVATIONS AND SECTION.

SCALE 1:100 DATE MAR 2024 DRAWN BY: JD

DWG No. 25BD/2024/01 REVISION A