


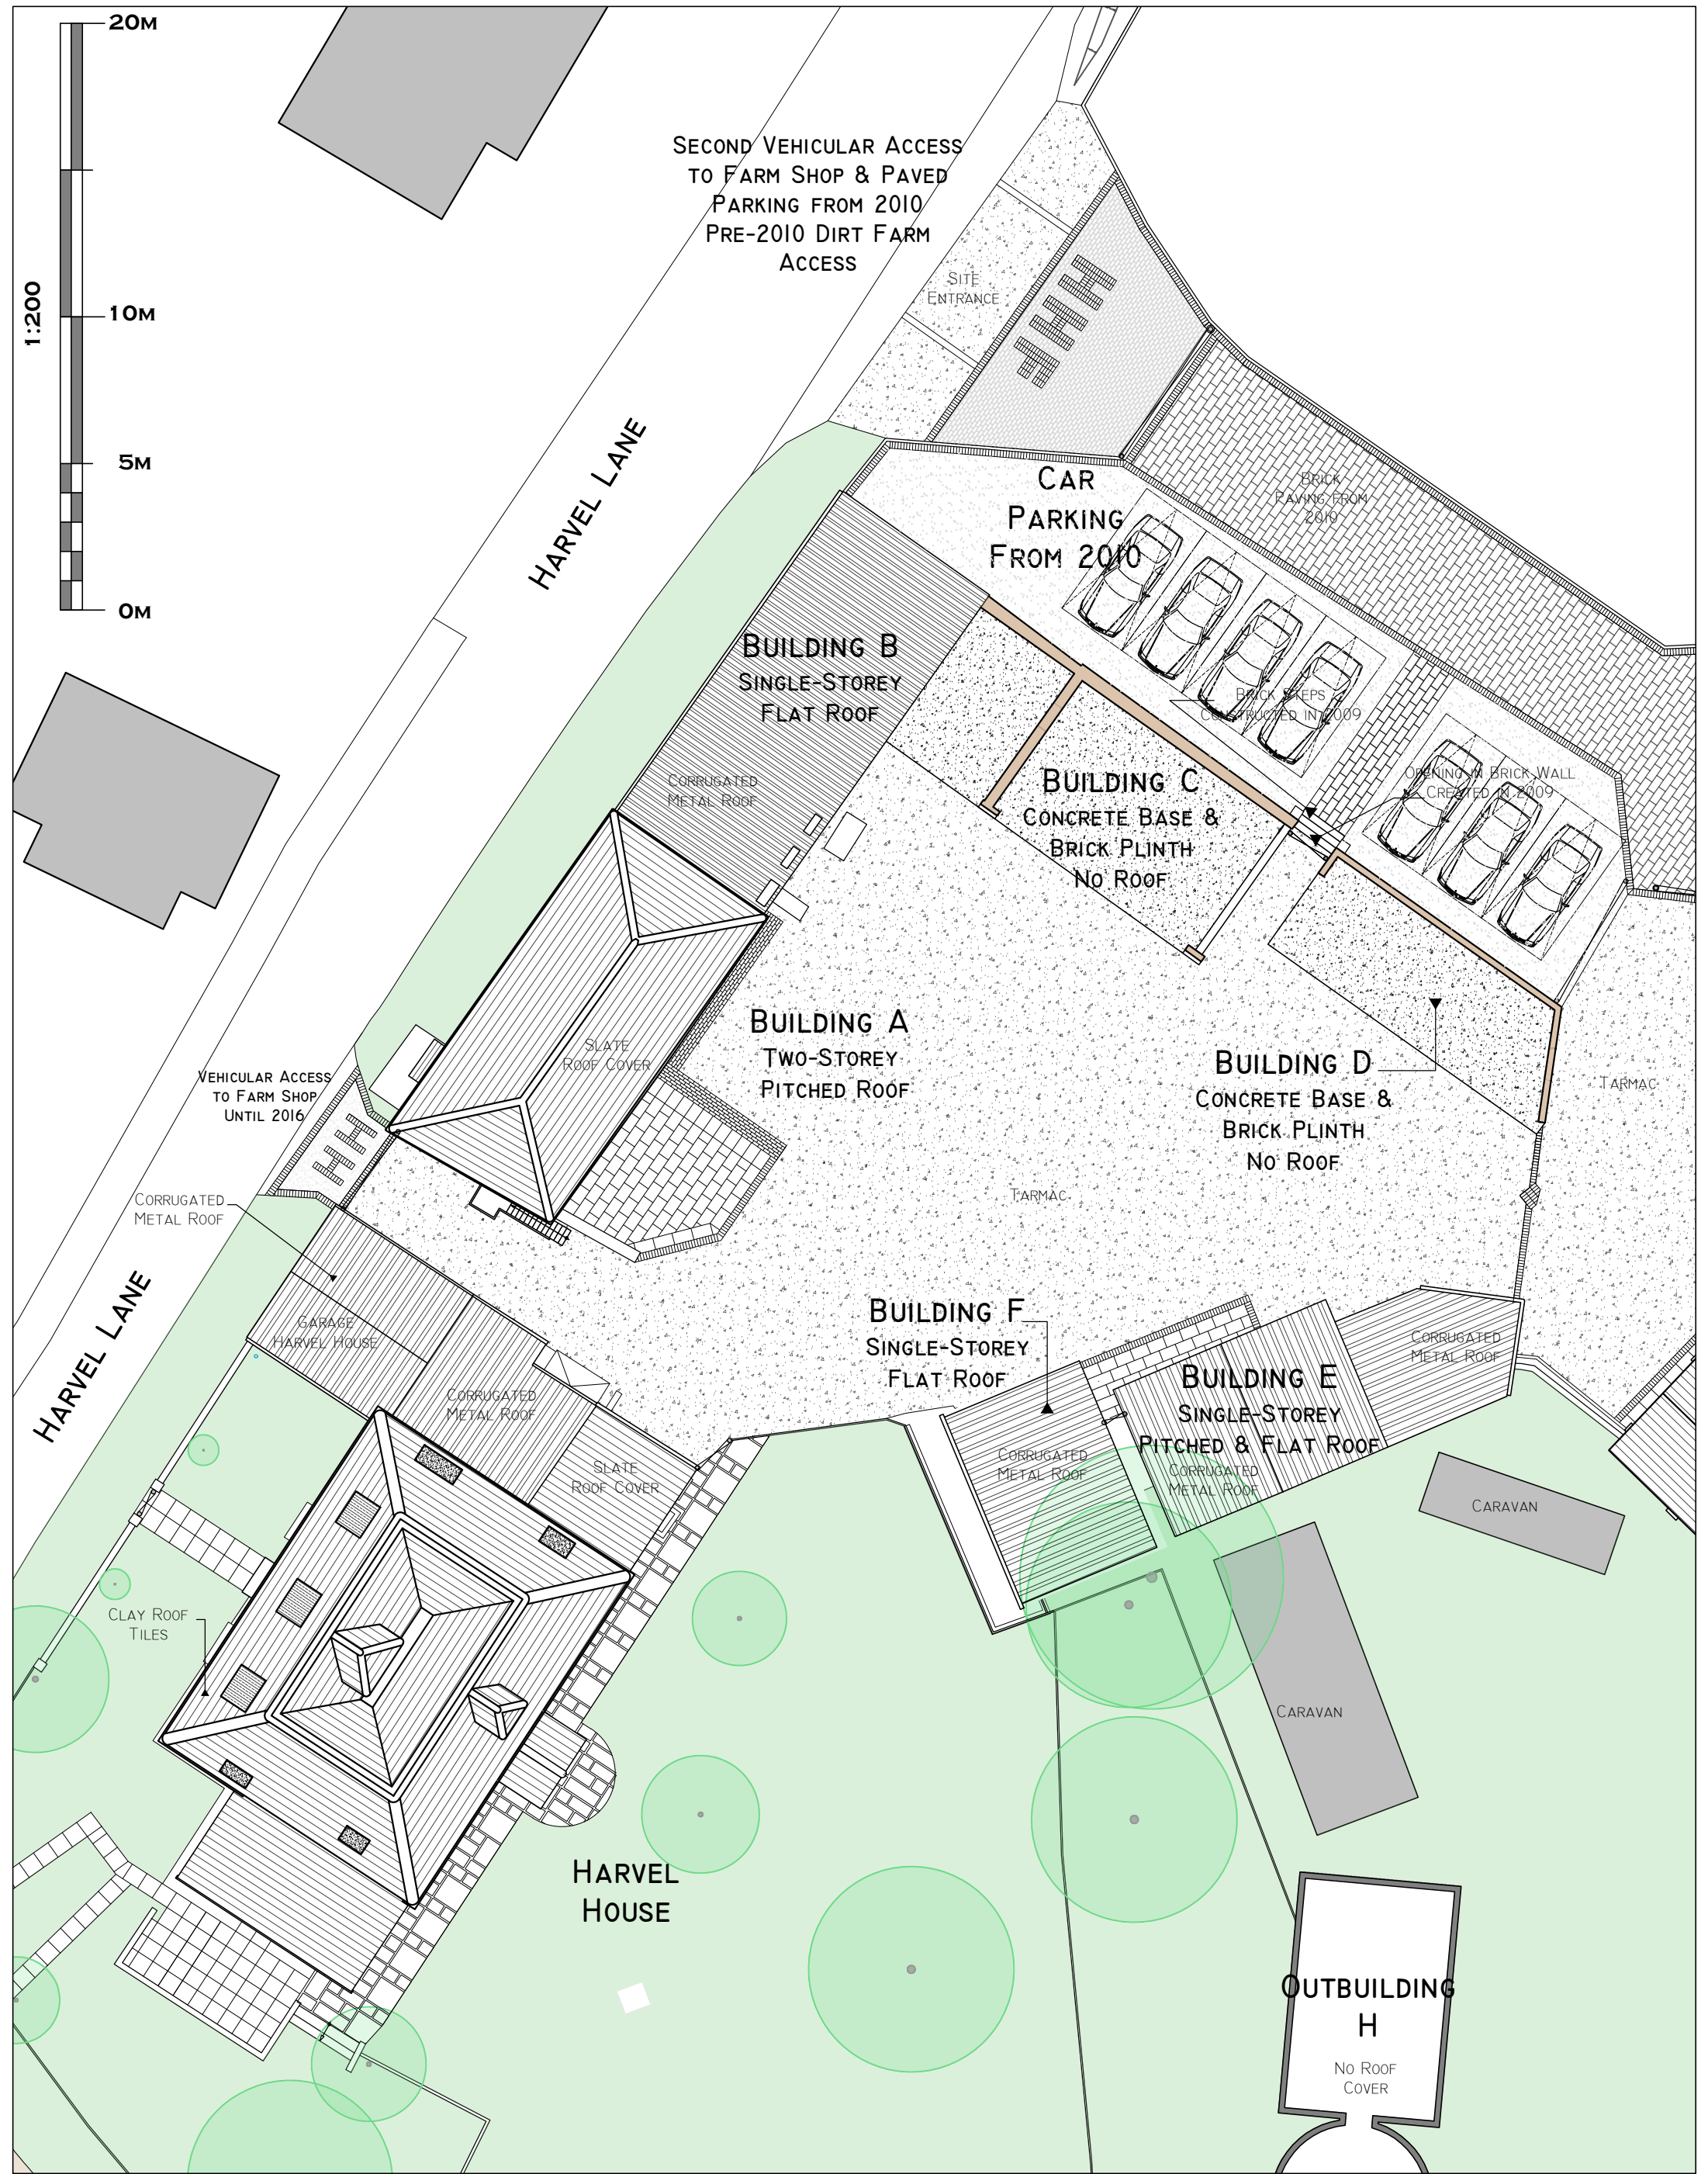

DRAWING ISSUE STATUS PLANNING	ALL COPYRIGHT RESERVED TO LVL ARCHITECTURAL DESIGNS LTD.	N	CLIENT MR MARTIN JAMES	PROJECT HARVEL HOUSE FARM CAFE HARVEL LANE MEOPHAM, GRAVESEND DA13 0DH	DRAWING TITLE SITE PLAN: PRE-EXISTING CONDITION	DRAWING NUMBER L26-P-05	LVL ARCHITECTURAL DESIGNS LTD. KERENSA, ORCHARD DRIVE MAIDSTONE, KENT ME14 5JG TEL: 07986040397 EMAIL: lma@lvlarchitecturaldesigns.co.uk	ARCHITECTURAL DESIGNS LTD.																							
			<table><tr><th>REV</th><th>DATE</th><th>COMMENTS</th></tr><tr><td> </td><td> </td><td> </td></tr><tr><td> </td><td> </td><td> </td></tr><tr><td> </td><td> </td><td> </td></tr></table>	REV	DATE				COMMENTS										<table><tr><th>REV</th><th>DATE</th><th>COMMENTS</th></tr><tr><td> </td><td> </td><td> </td></tr><tr><td> </td><td> </td><td> </td></tr><tr><td> </td><td> </td><td> </td></tr></table>	REV	DATE	COMMENTS									
REV	DATE	COMMENTS																													
REV	DATE	COMMENTS																													
REVISION	A																														
SCALE	1:200 @ A3																														