


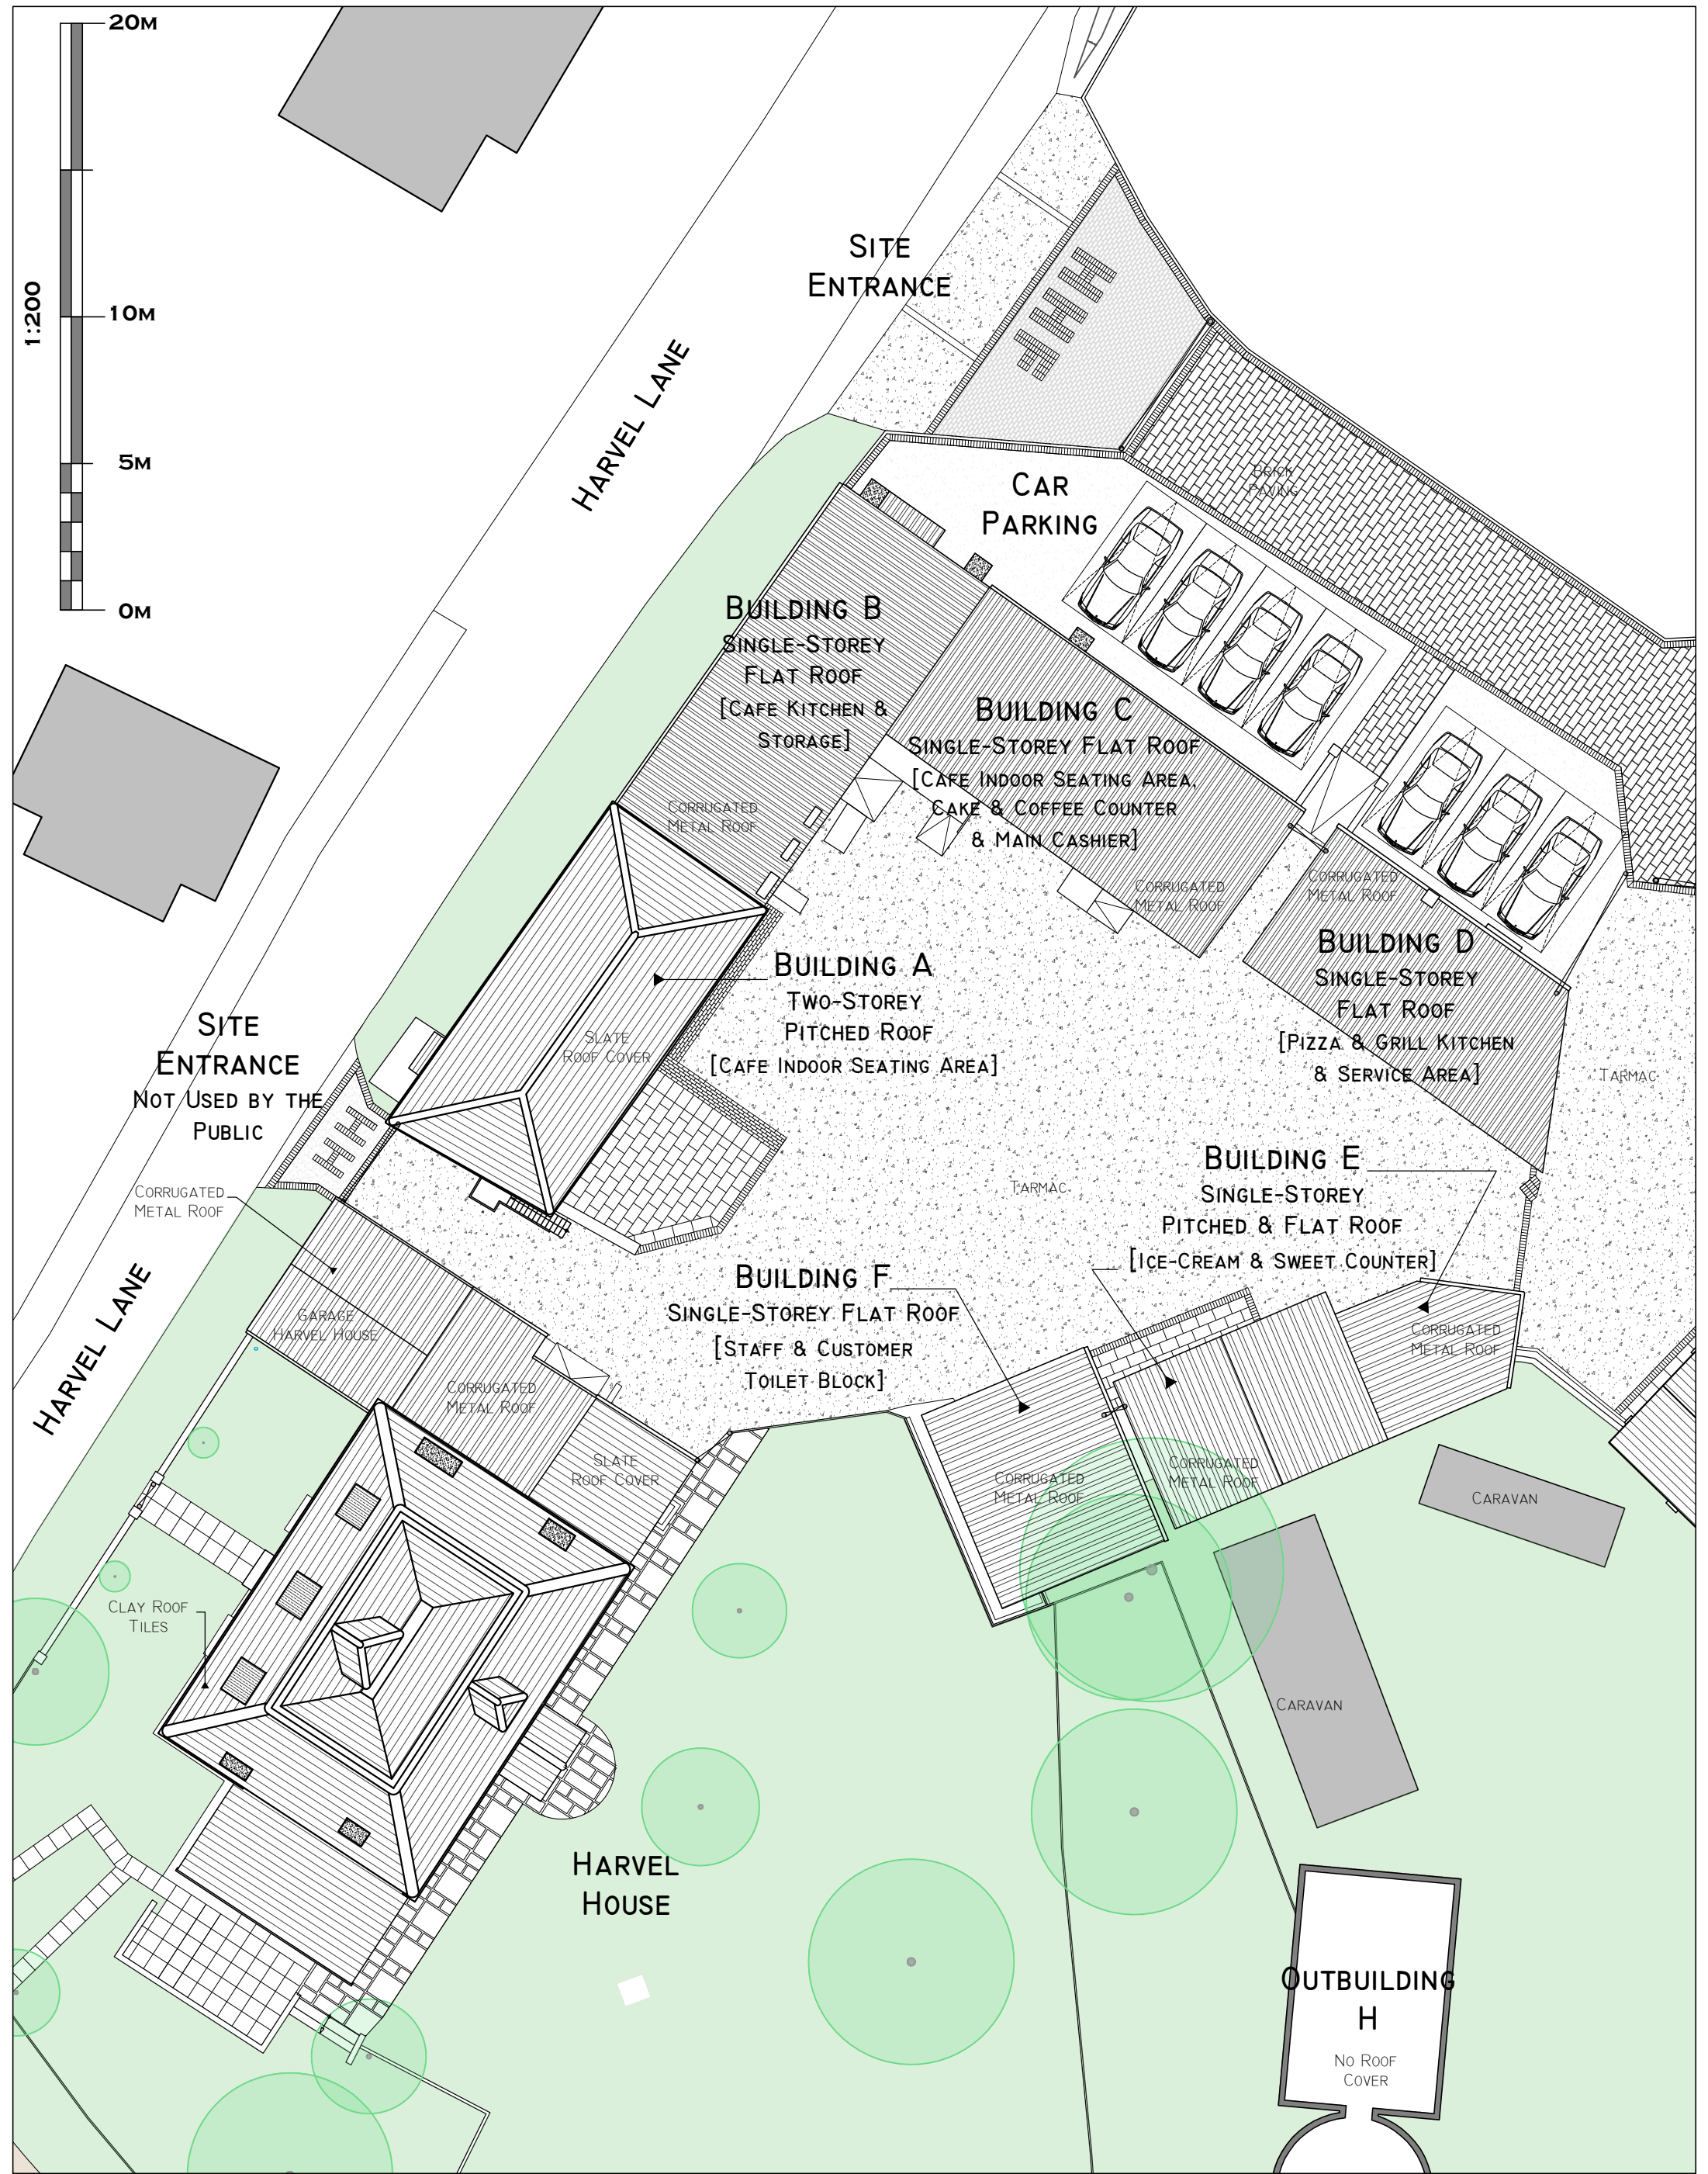

DRAWING ISSUE STATUS PLANNING	ALL COPYRIGHT RESERVED TO LYL ARCHITECTURAL DESIGNS LTD.		CLIENT	PROJECT	DRAWING TITLE	DRAWING NUMBER L26-P-01	LYL ARCHITECTURAL DESIGNS LTD. KERENSA, ORCHARD DRIVE MAIDSTONE, KENT ME14 5JG TEL: 07986040397 EMAIL: lma@lylarchitecturaldesigns.co.uk	
			MR MARTIN JAMES	HARVEL HOUSE FARM CAFE HARVEL LANE MEOPHAM, GRAVESEND DA13 0DH	SITE PLAN: EXISTING CONDITION			
			REV	DATE	COMMENTS	REVISION		A
						SCALE		1:200 @ A3