


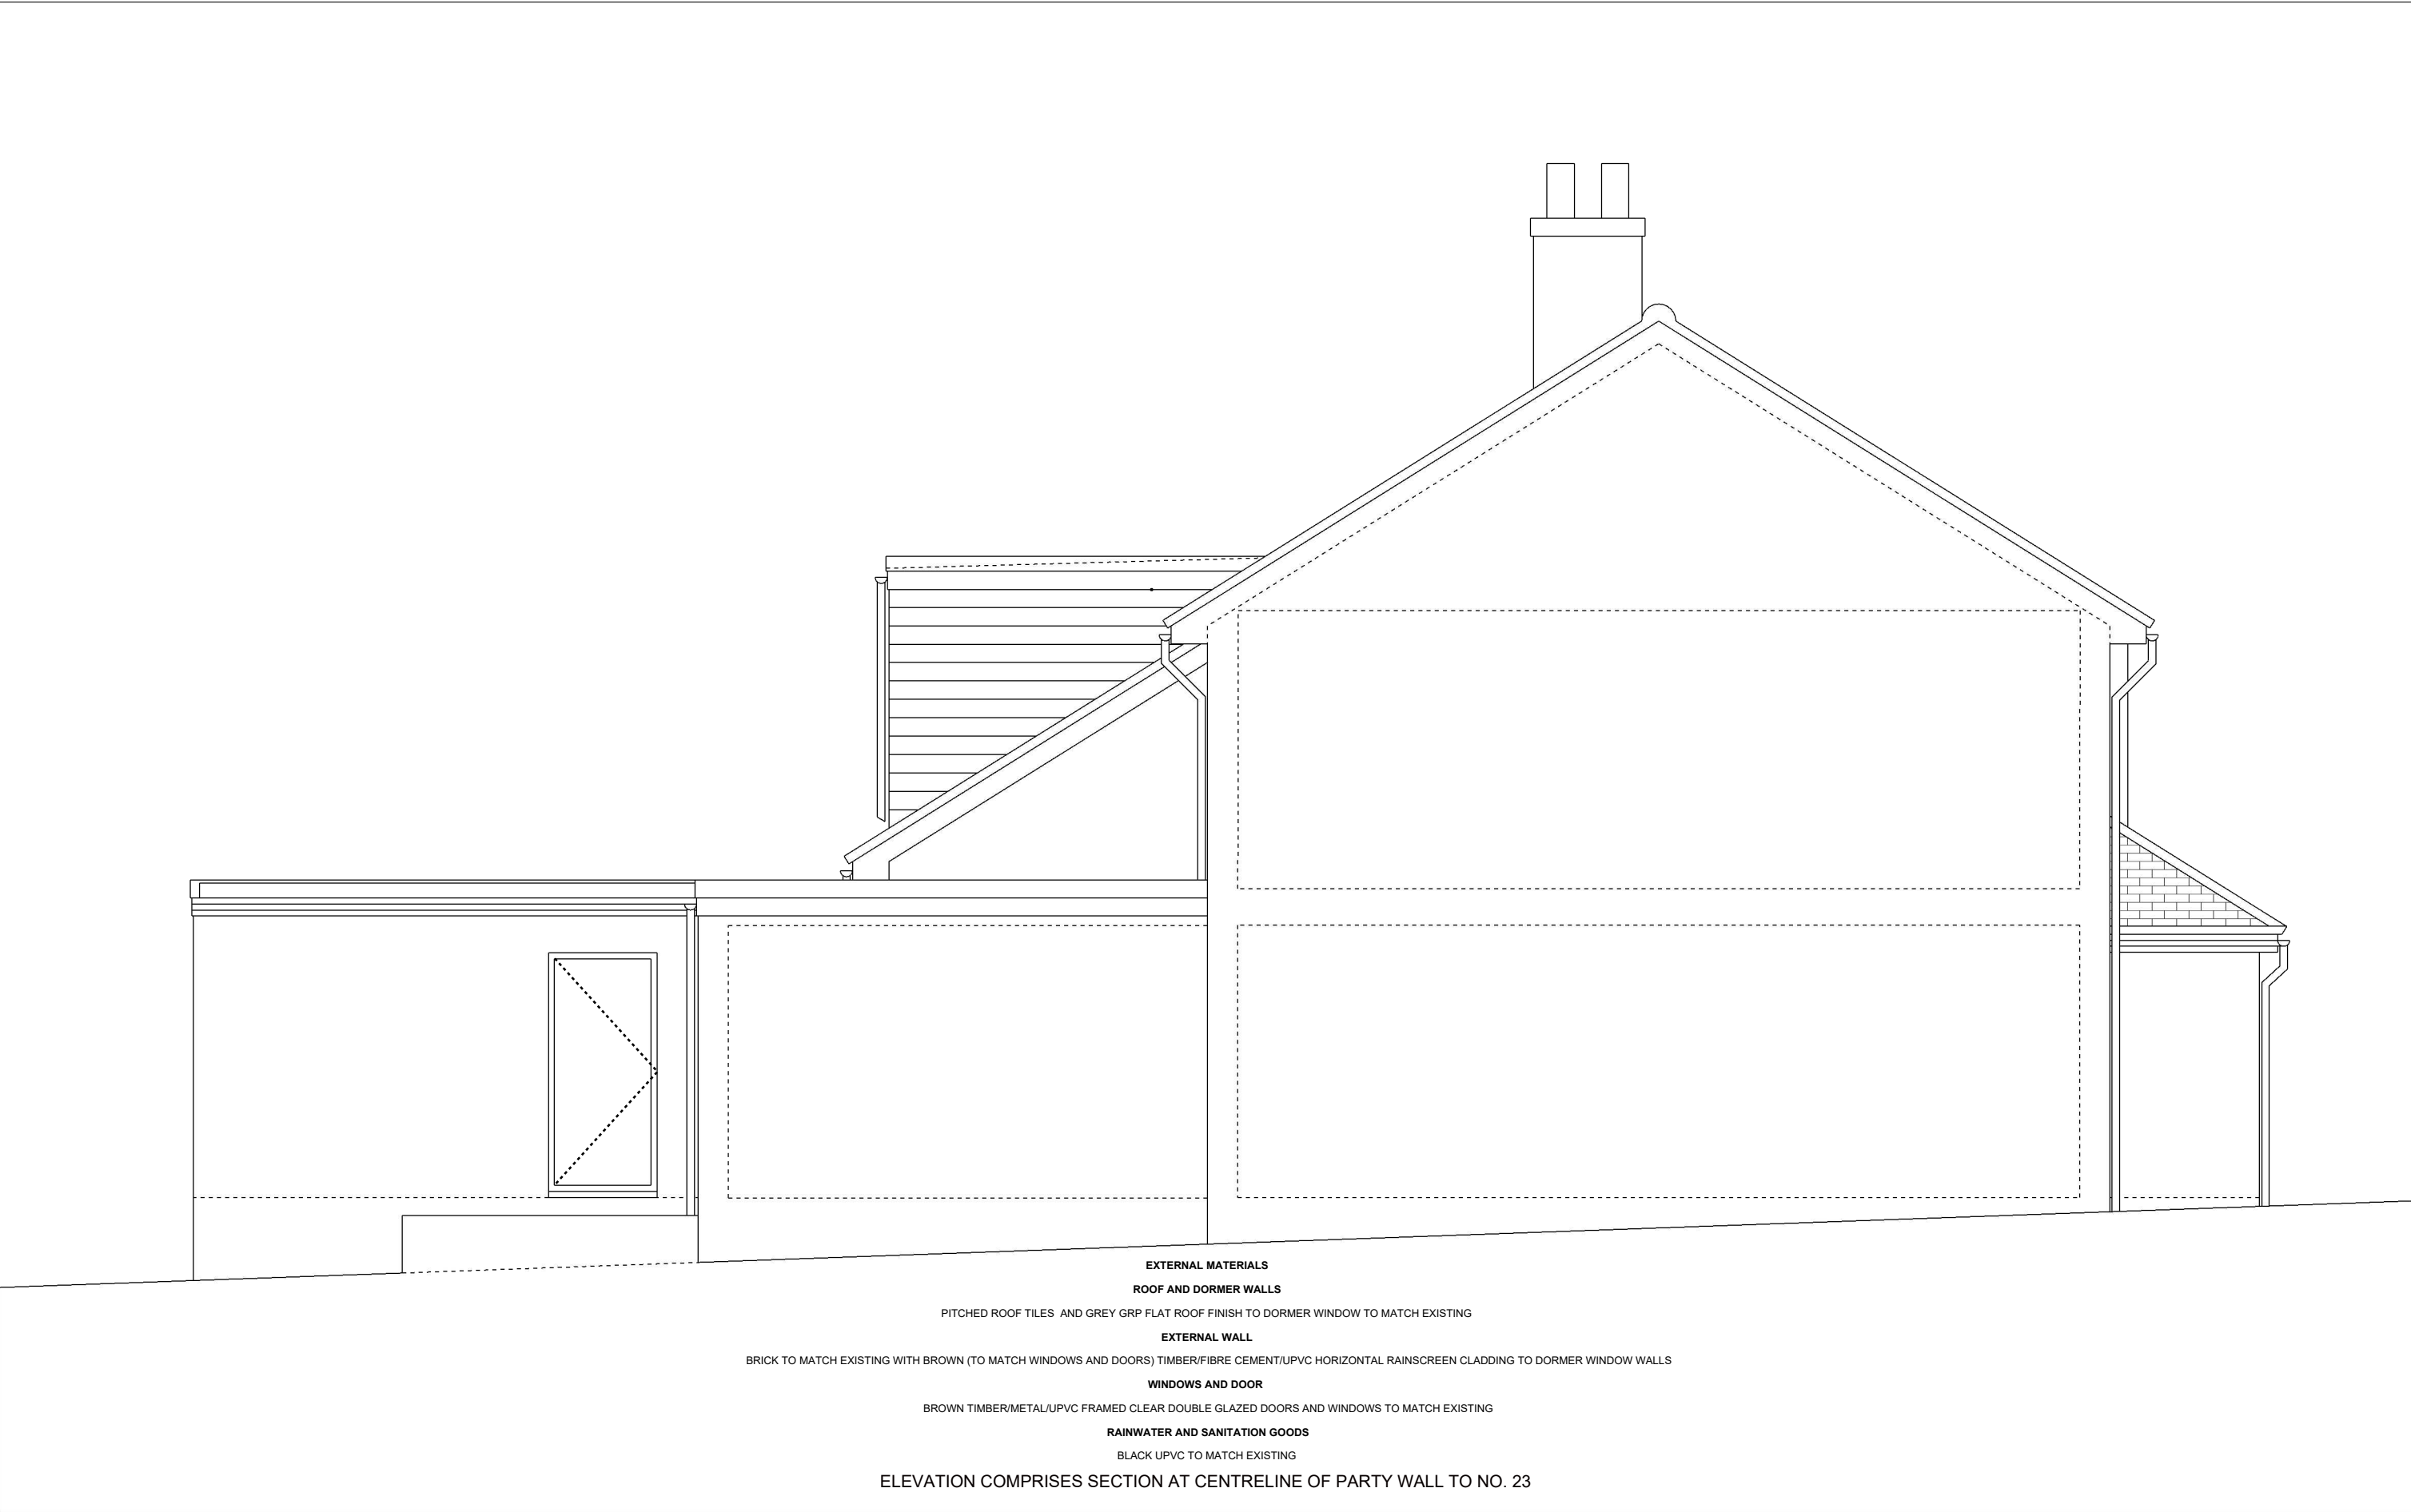

EXTERNAL MATERIALS

ROOF AND DORMER WALLS

PITCHED ROOF TILES AND GREY GRP FLAT ROOF FINISH TO DORMER WINDOW TO MATCH EXISTING

EXTERNAL WALL

BRICK TO MATCH EXISTING WITH BROWN (TO MATCH WINDOWS AND DOORS) TIMBER/FIBRE CEMENT/UPVC HORIZONTAL RAINSCREEN CLADDING TO DORMER WINDOW WALLS

WINDOWS AND DOOR

BROWN TIMBER/METAL/UPVC FRAMED CLEAR DOUBLE GLAZED DOORS AND WINDOWS TO MATCH EXISTING

RAINWATER AND SANITATION GOODS

BLACK UPVC TO MATCH EXISTING


ELEVATION COMPRISES SECTION AT CENTRELINE OF PARTY WALL TO NO. 23

Steve Baker **Architect**
78 Pound Road East Peckham Tonbridge Kent TN12 5BJ
18 Hatton Place London EC1M 8RU
T:+44 (0)1622 870275
E:contact@stevebakerarchitect.com
W:www.stevebakerarchitect.com

S	R	Date	Description
			Note - Do not scale from this drawing. All dimensions must be checked on site by the contractor and any discrepancies reported immediately.
			© COPYRIGHT 2023 STEVE BAKER ARCHITECT Ordnance Survey. © Crown Copyright 2023. All rights reserved. Supplied by UK Map Centre Licence number 100046957.



MR and MRS A. SKINNER

 

Client: MR and MRS A. SKINNER
Project Title: CIRRUS CRESCENT, GRAVESEND
Status: PLANNING Stage: P Scale: 1:25/1:50 Sheet: A1/A3

Drawing Title: PROPOSED SOUTH ELEVATION
Project No: A23270 Disc: A Building: - Package: - Drawing No: 1131 Revision: A