
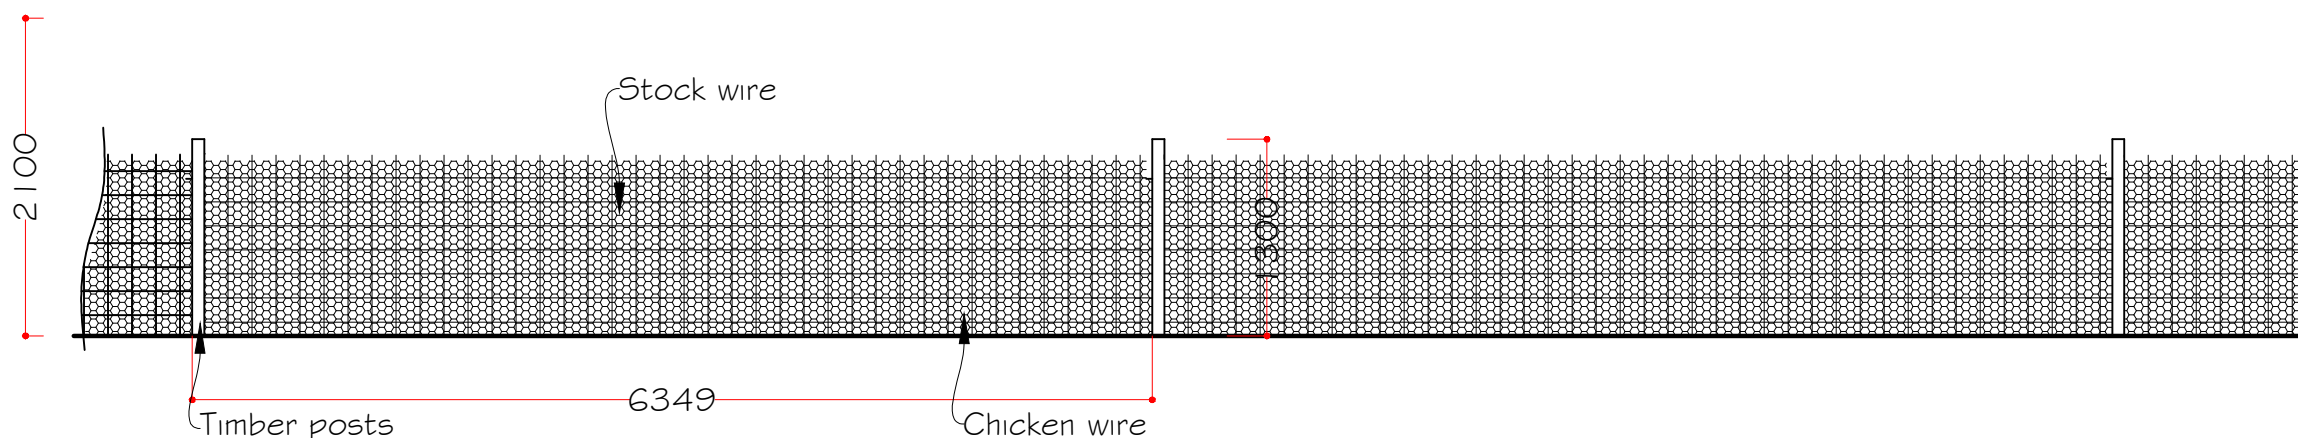



Proposed fence Elevation

Scale 1:50

 

Existing fence Elevation

Scale 1:50

 


Existing site plan




Site Plan

scale 1:500


 


Proposed site plan

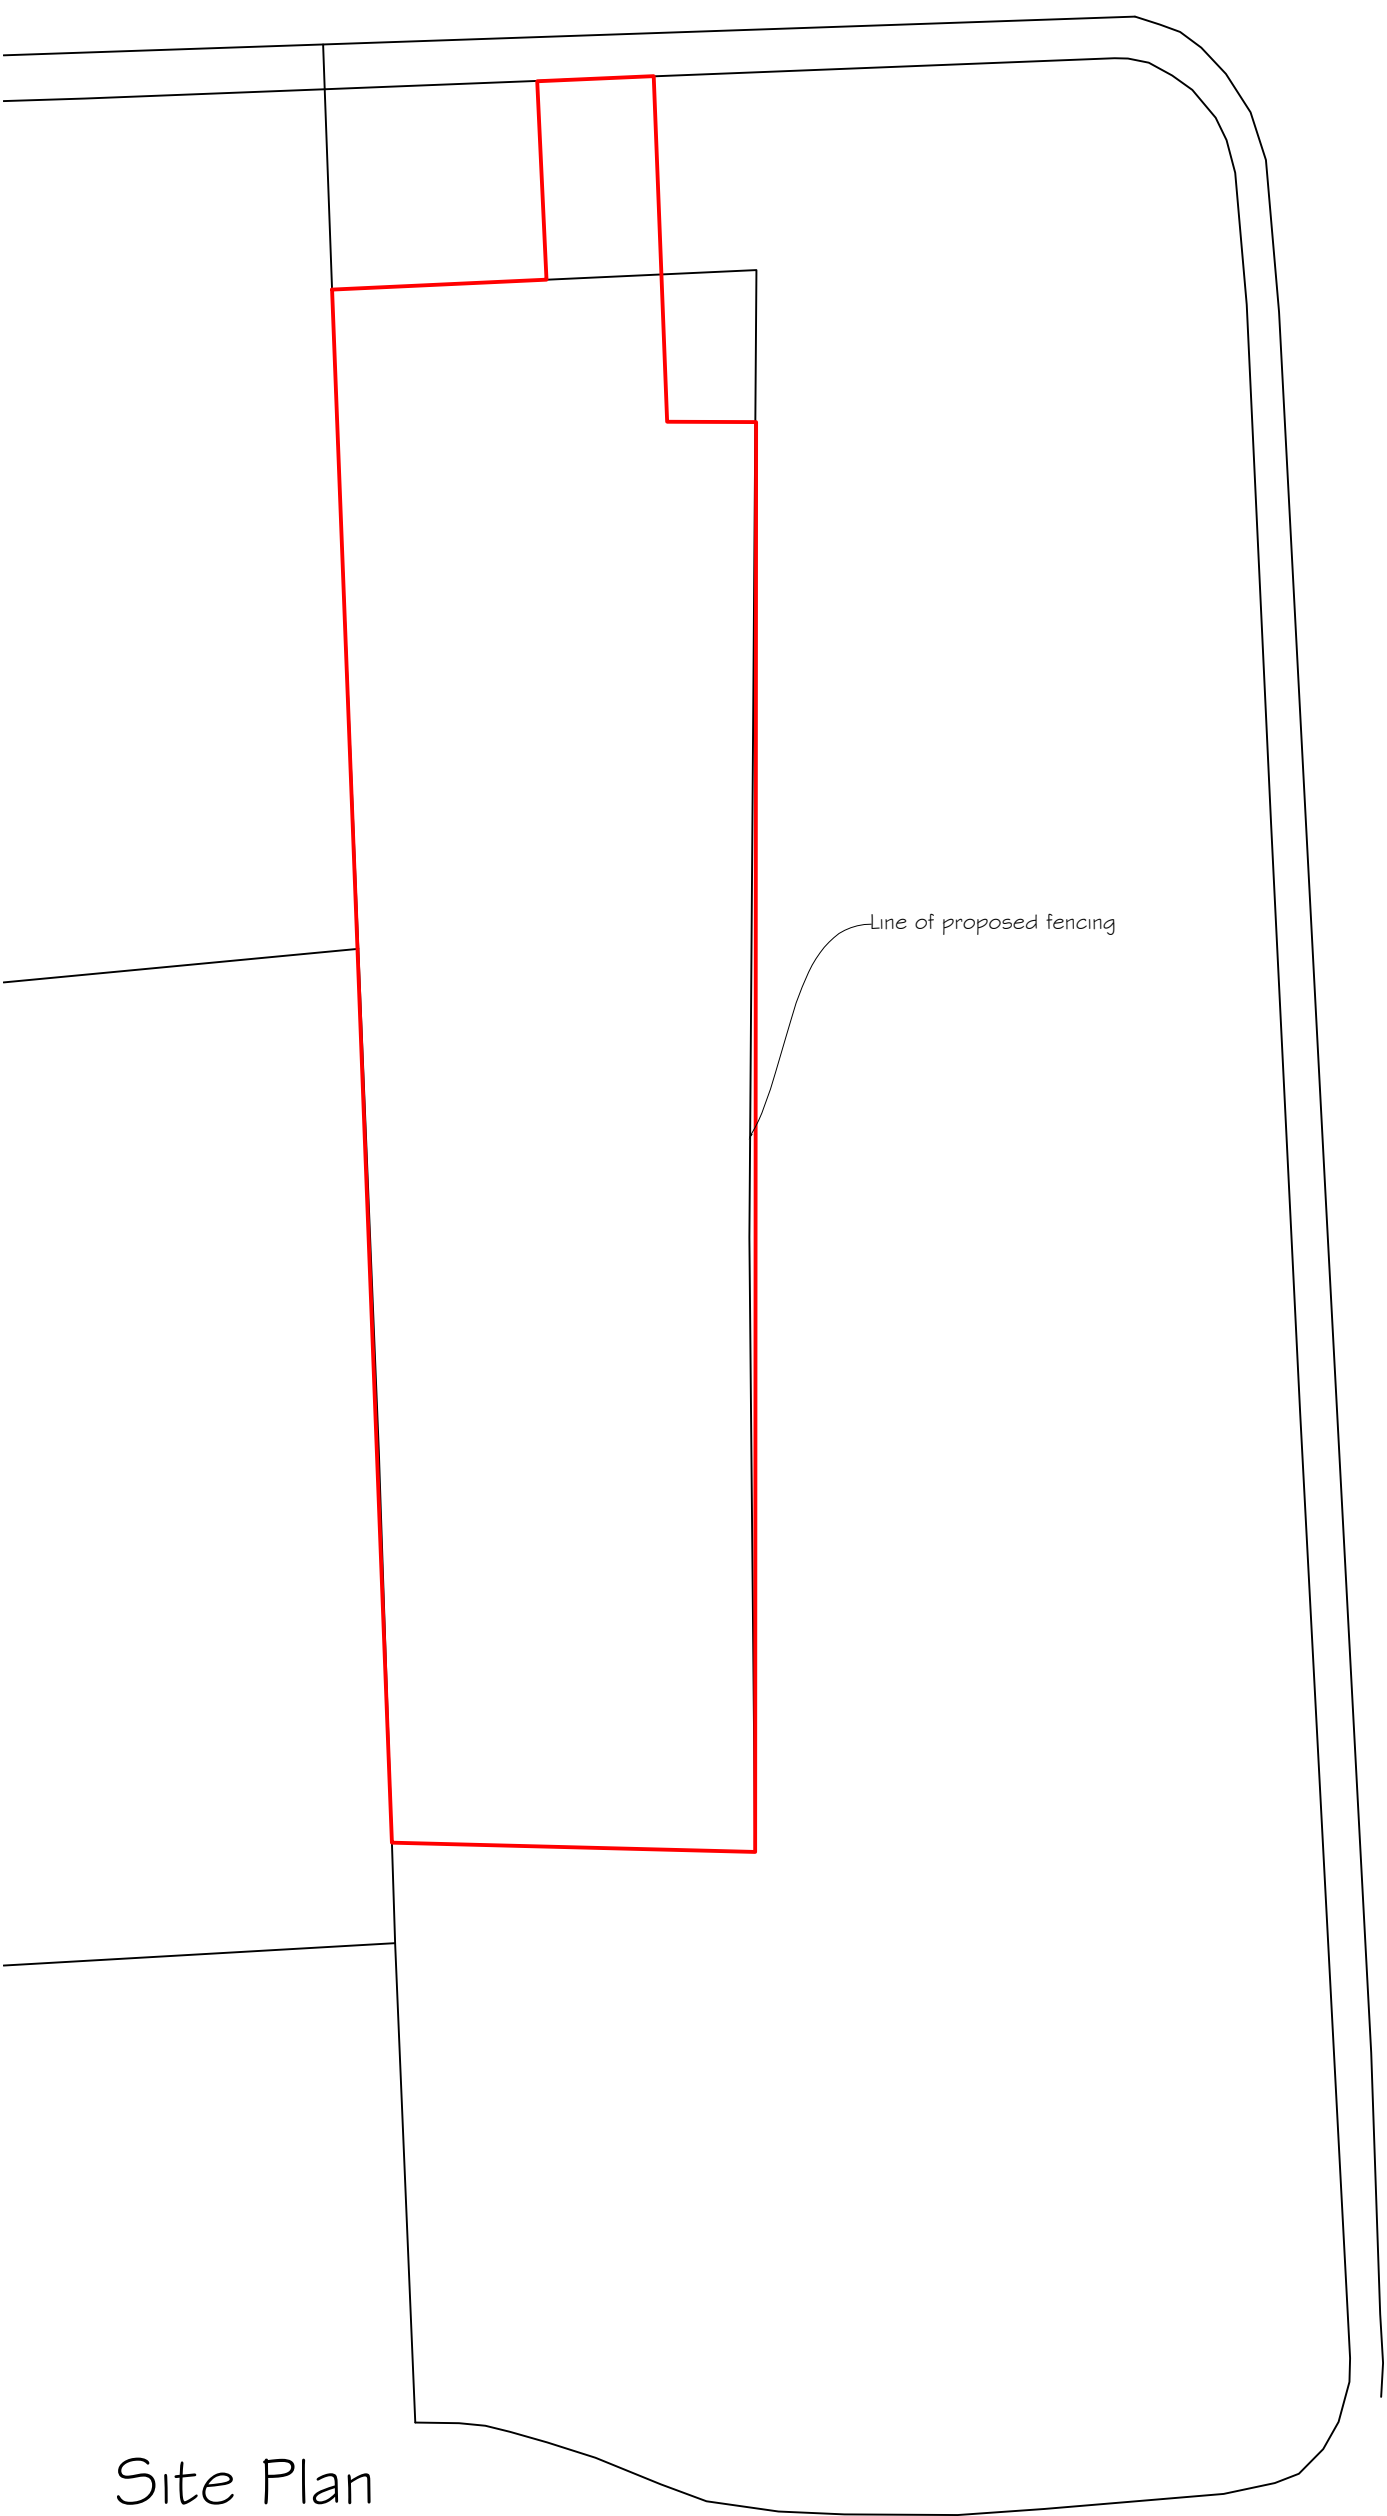

Site Plan

scale 1:500

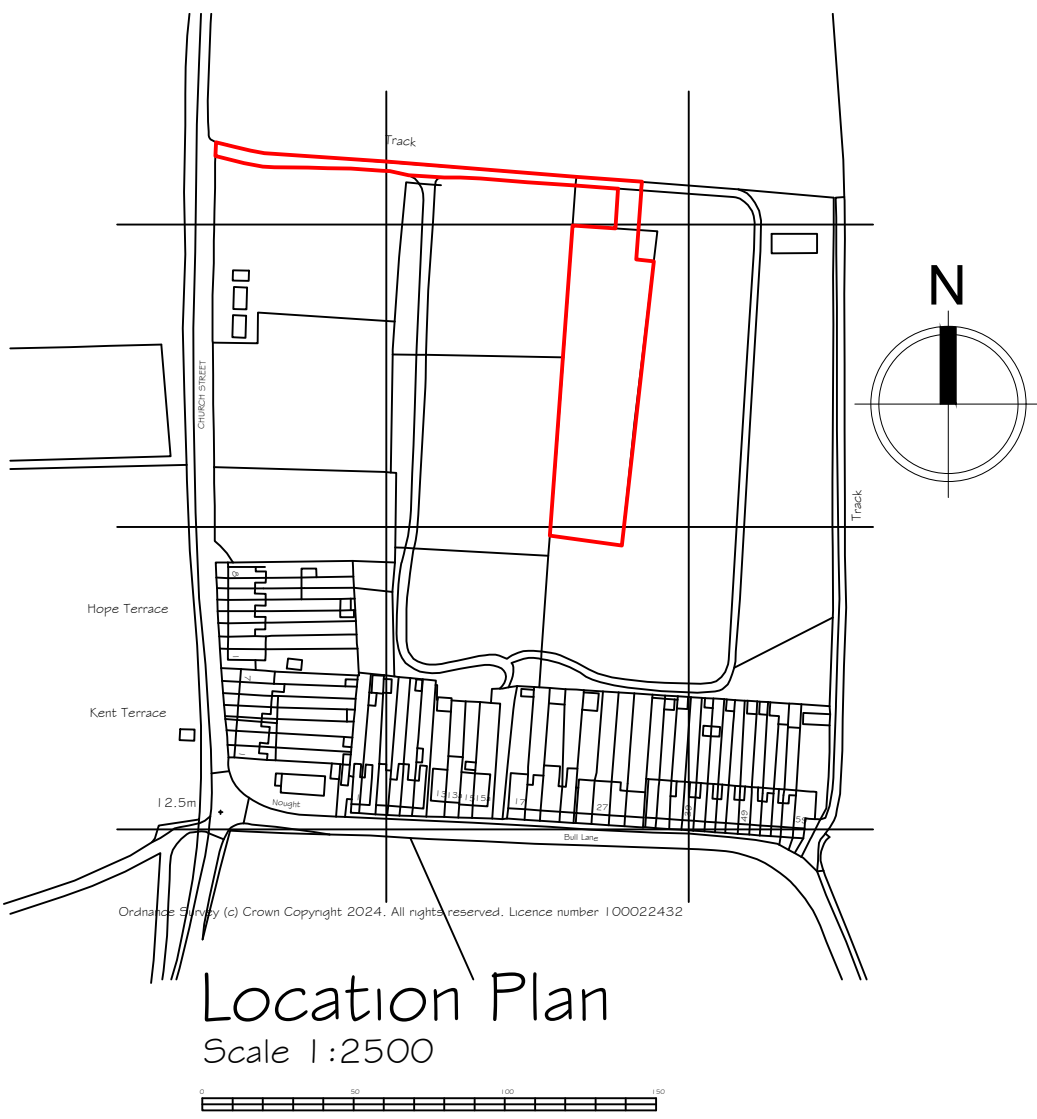 

Rev A- Existing fencing added. 31 July 2024

Synergy Planning & Property Consultants Ltd The Office The Larches Rochester Kent ME3 7NQW		
Client Miss A White & Mrs L Johns		
Address Land on East side of Church Street		
Drawing title Proposed fencing		
Scale 1:50/1:1250/1:200		
Date July 2024	Drawn by	
Drawing No 24/447/01	A	