



ALL DIMENSIONS TO BE VERIFIED BY THE CONTRACTOR ON SITE

Note:-



- All dimensions where indicated are approximate and are for guidance purposes only. Actual dimensions should be checked on site.
- For proposed floor plans see drawing 2020/099 - 003.
- Contractor to assume design responsibility under CDM2015.
- Note, all structural information noted should be checked against detailed structural engineers information / calculation sheets.

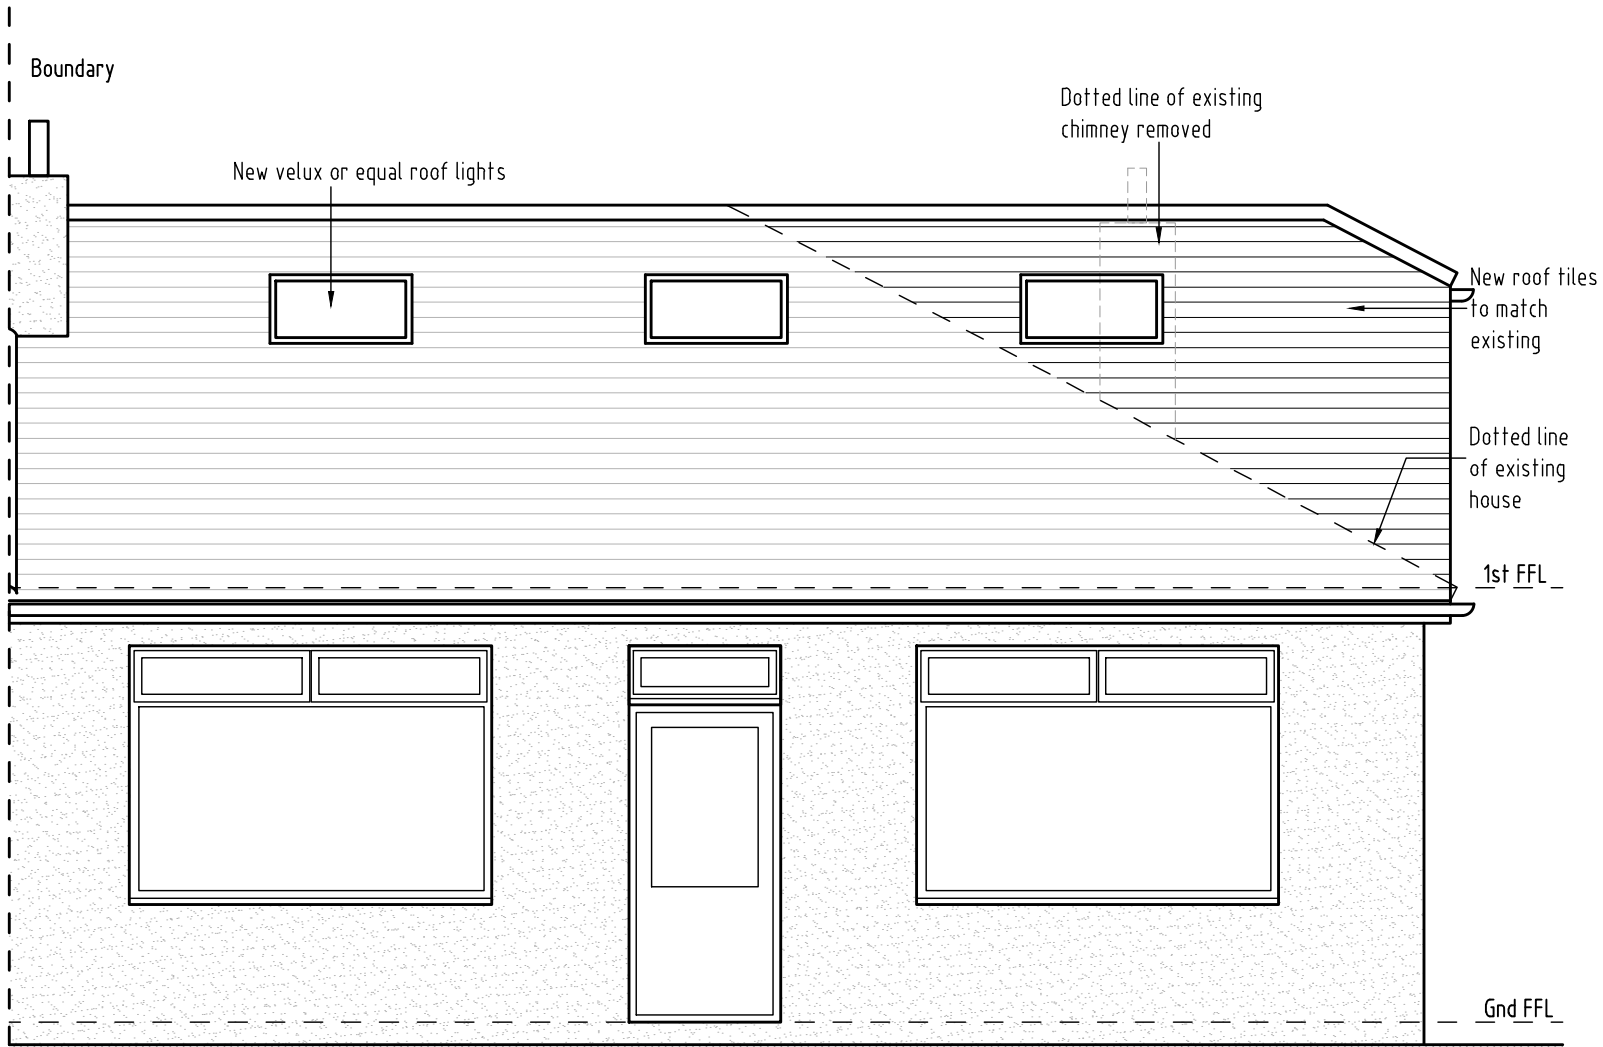


Front Elevation

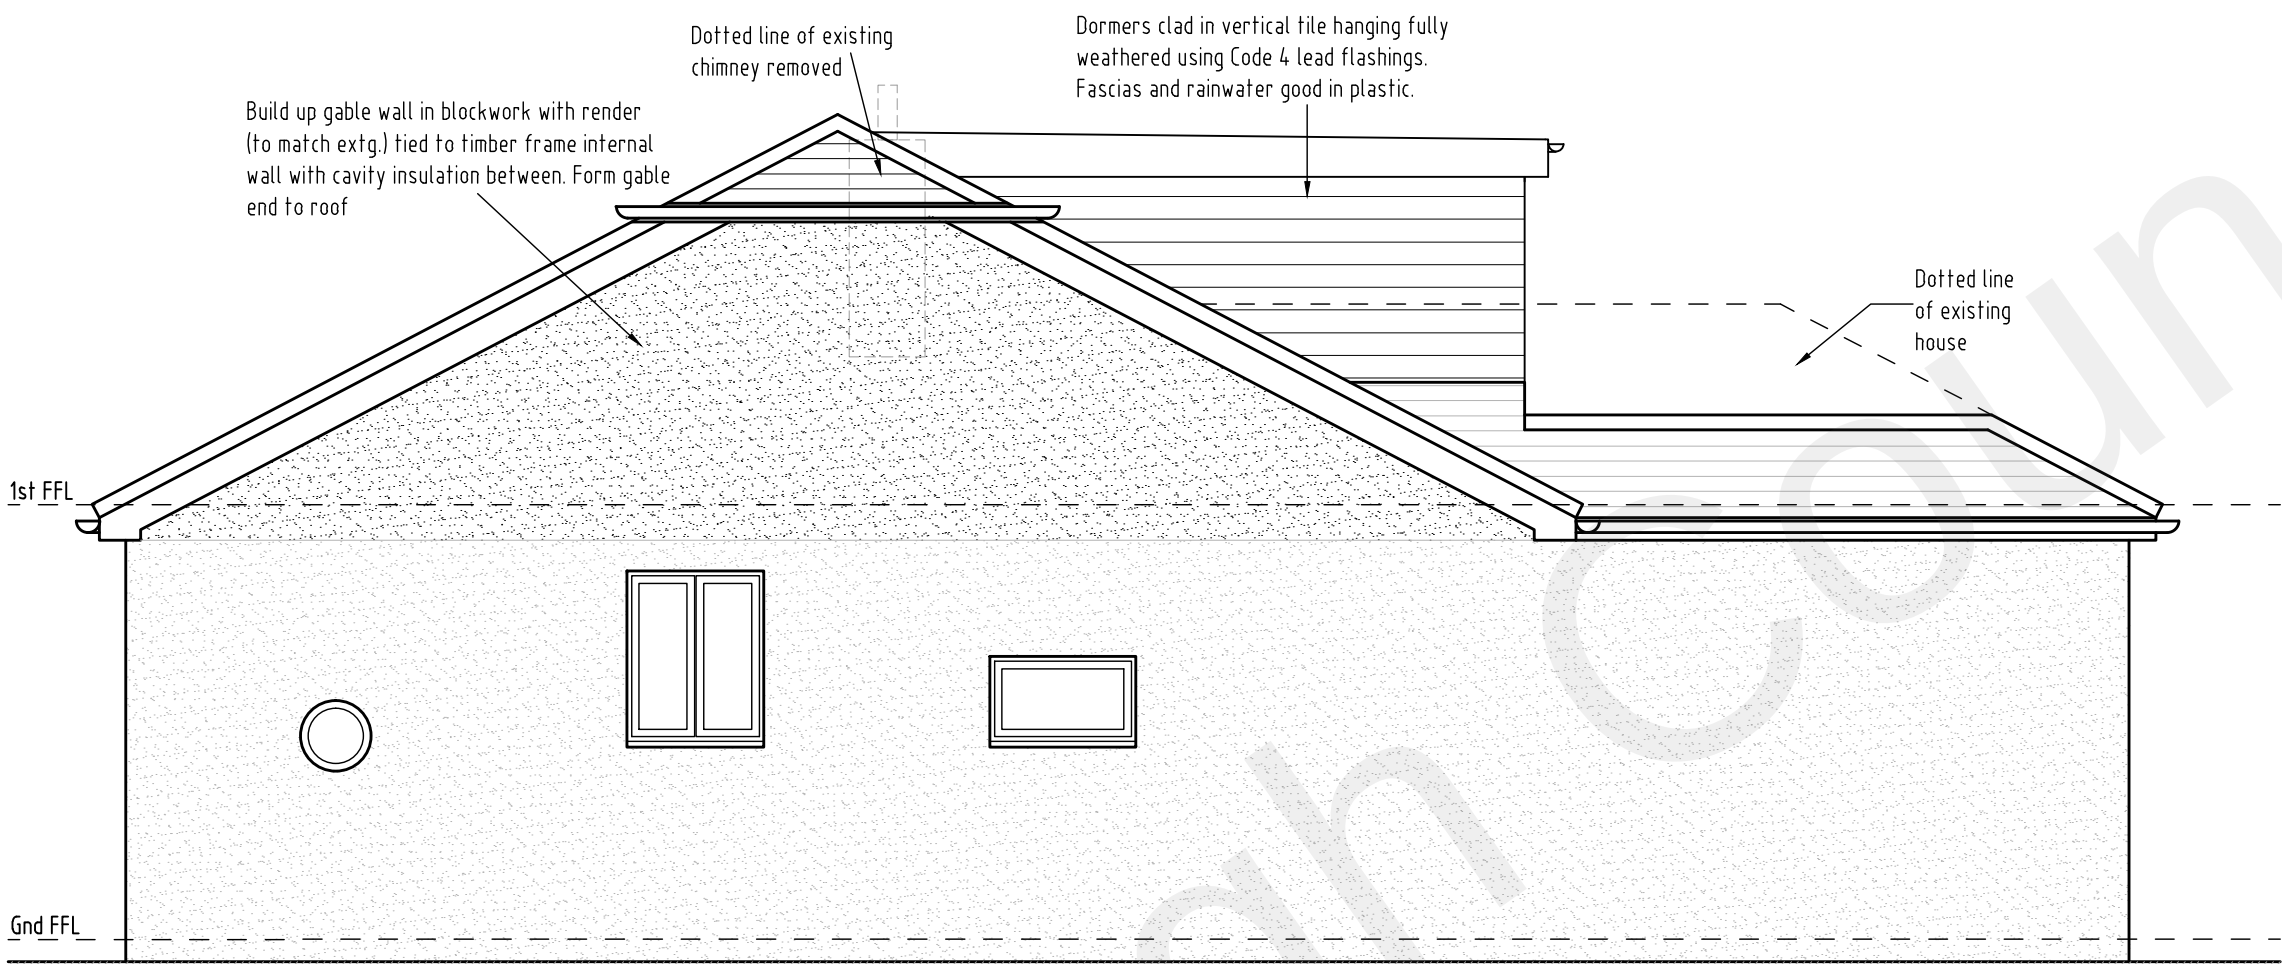

Side Elevation

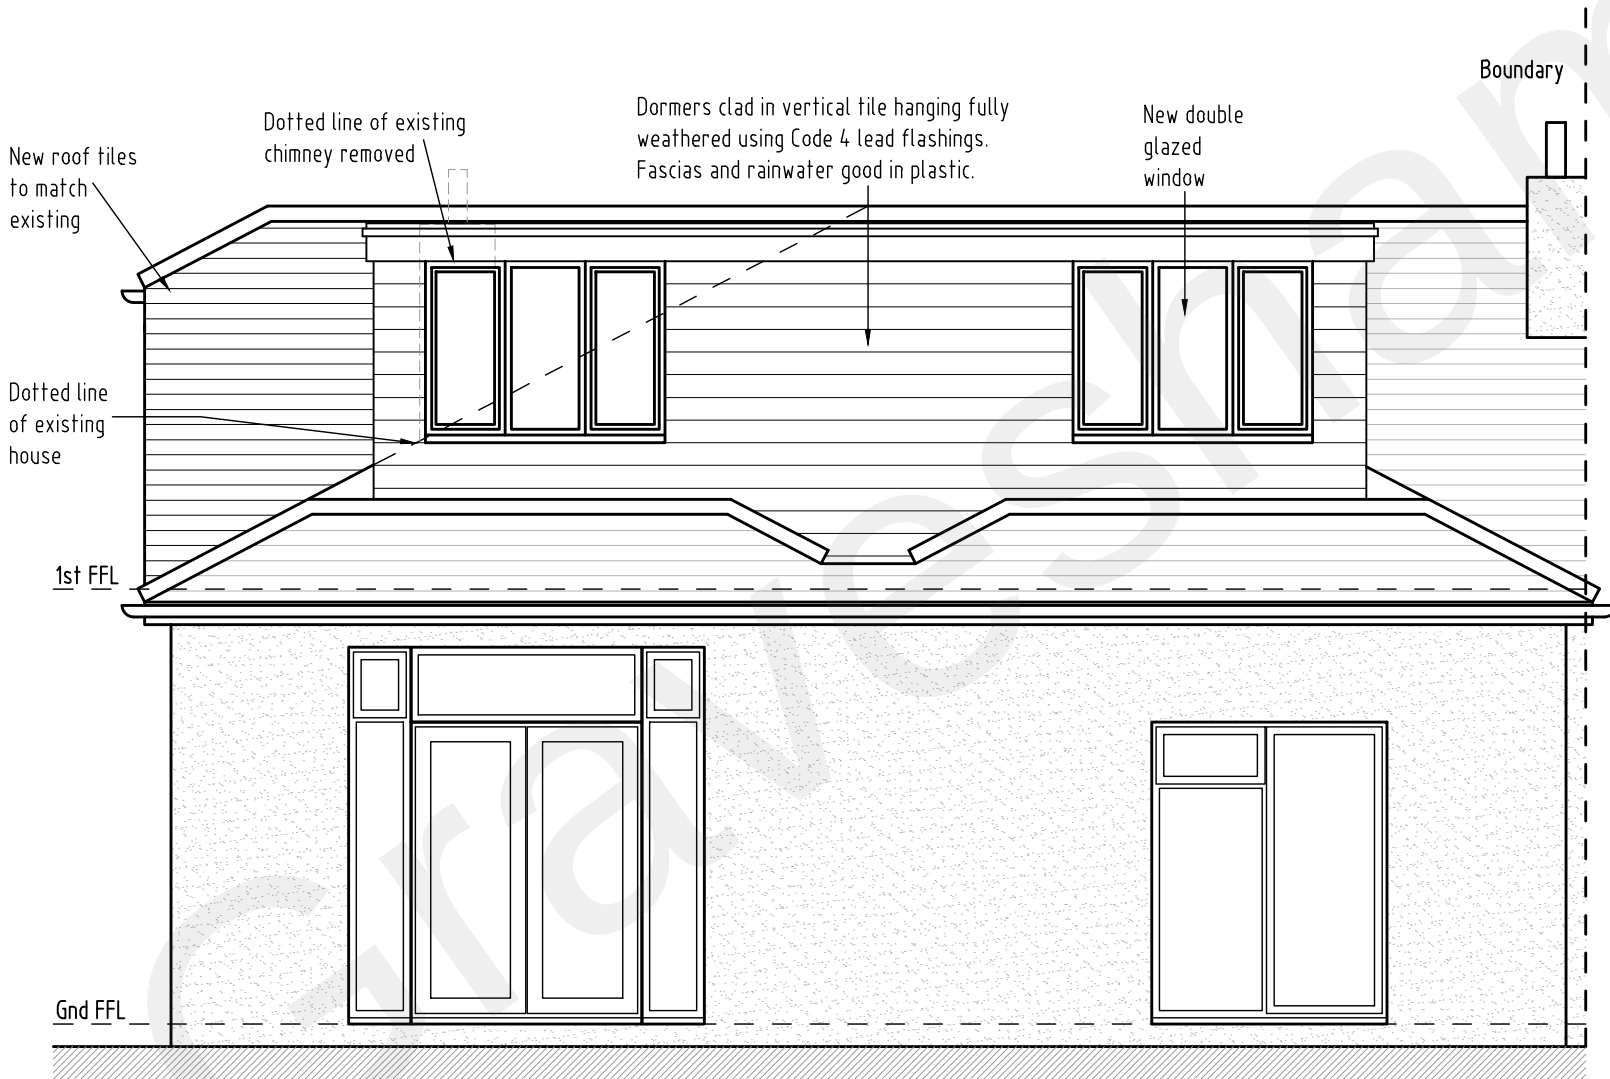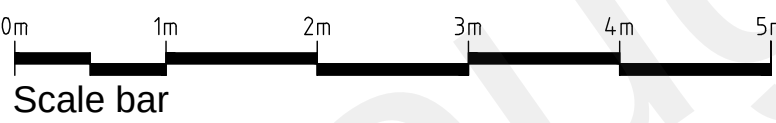

Rear Elevation

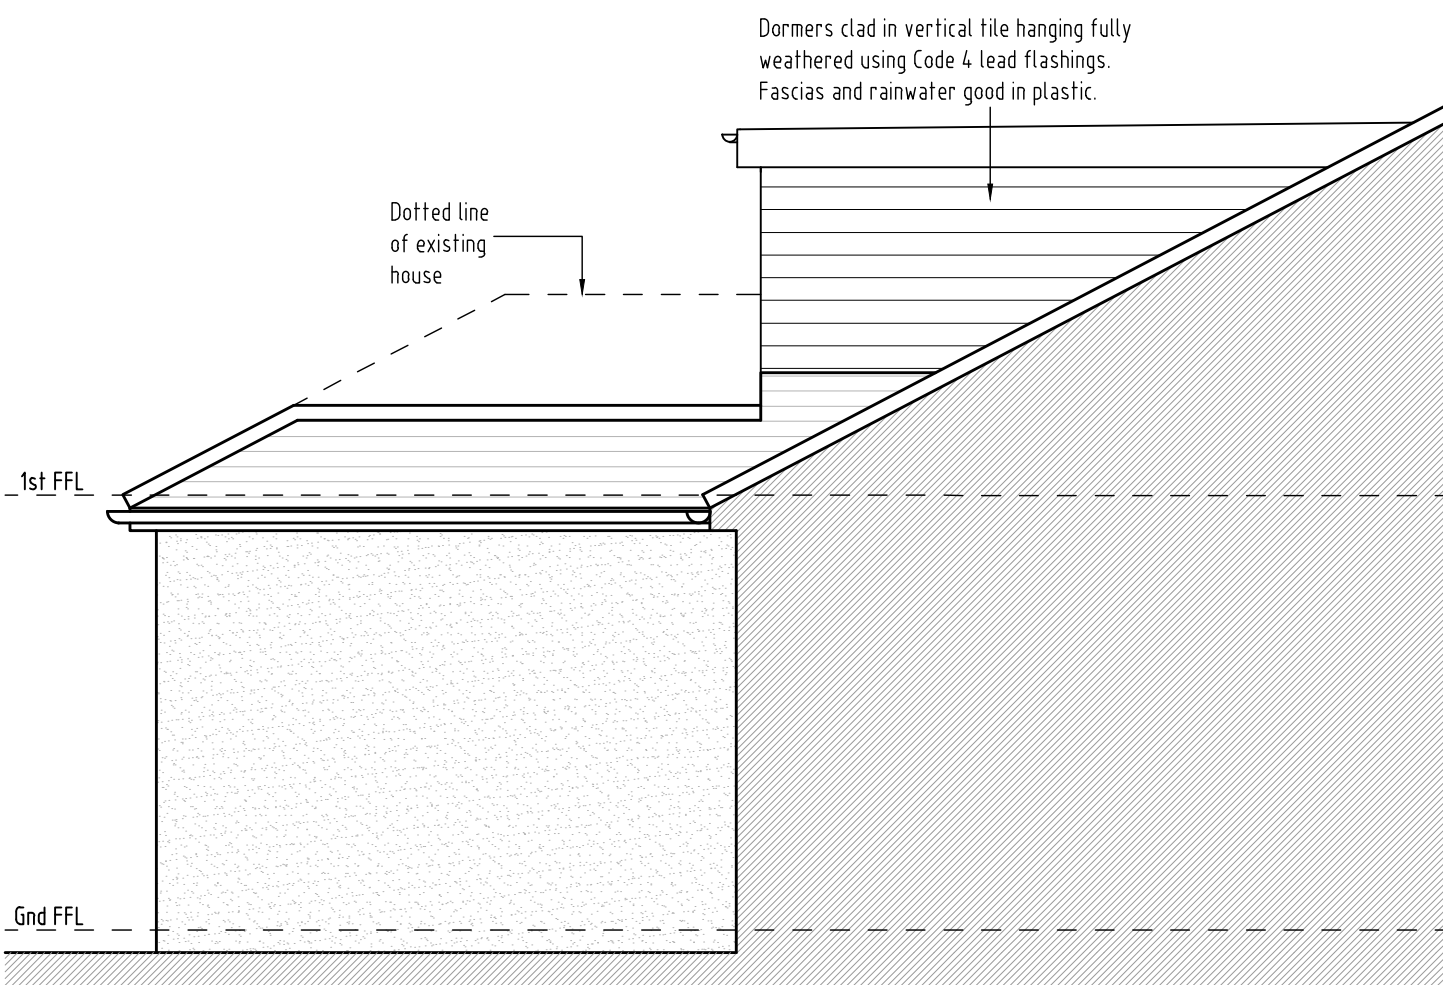

Side Elevation

B	Drawing updated following planners comments.	09.04.22			
A	Amended after planning refusal.	03.02.22			
REV	DESCRIPTION	DATE	INT	CHKD	
STATUS	FOR INFORMATION				

Client
Mr & Mrs Jenns

Project
2 Spring Grove, Gravesend,
Kent. DA12 1LL

Title
Proposed Elevations

Scale	Date	Drawn	Checked
1:50@A1	23.09.21	N/A	N/A
Project No:	Drawing No.	Revision	
2020/099	004	B	