
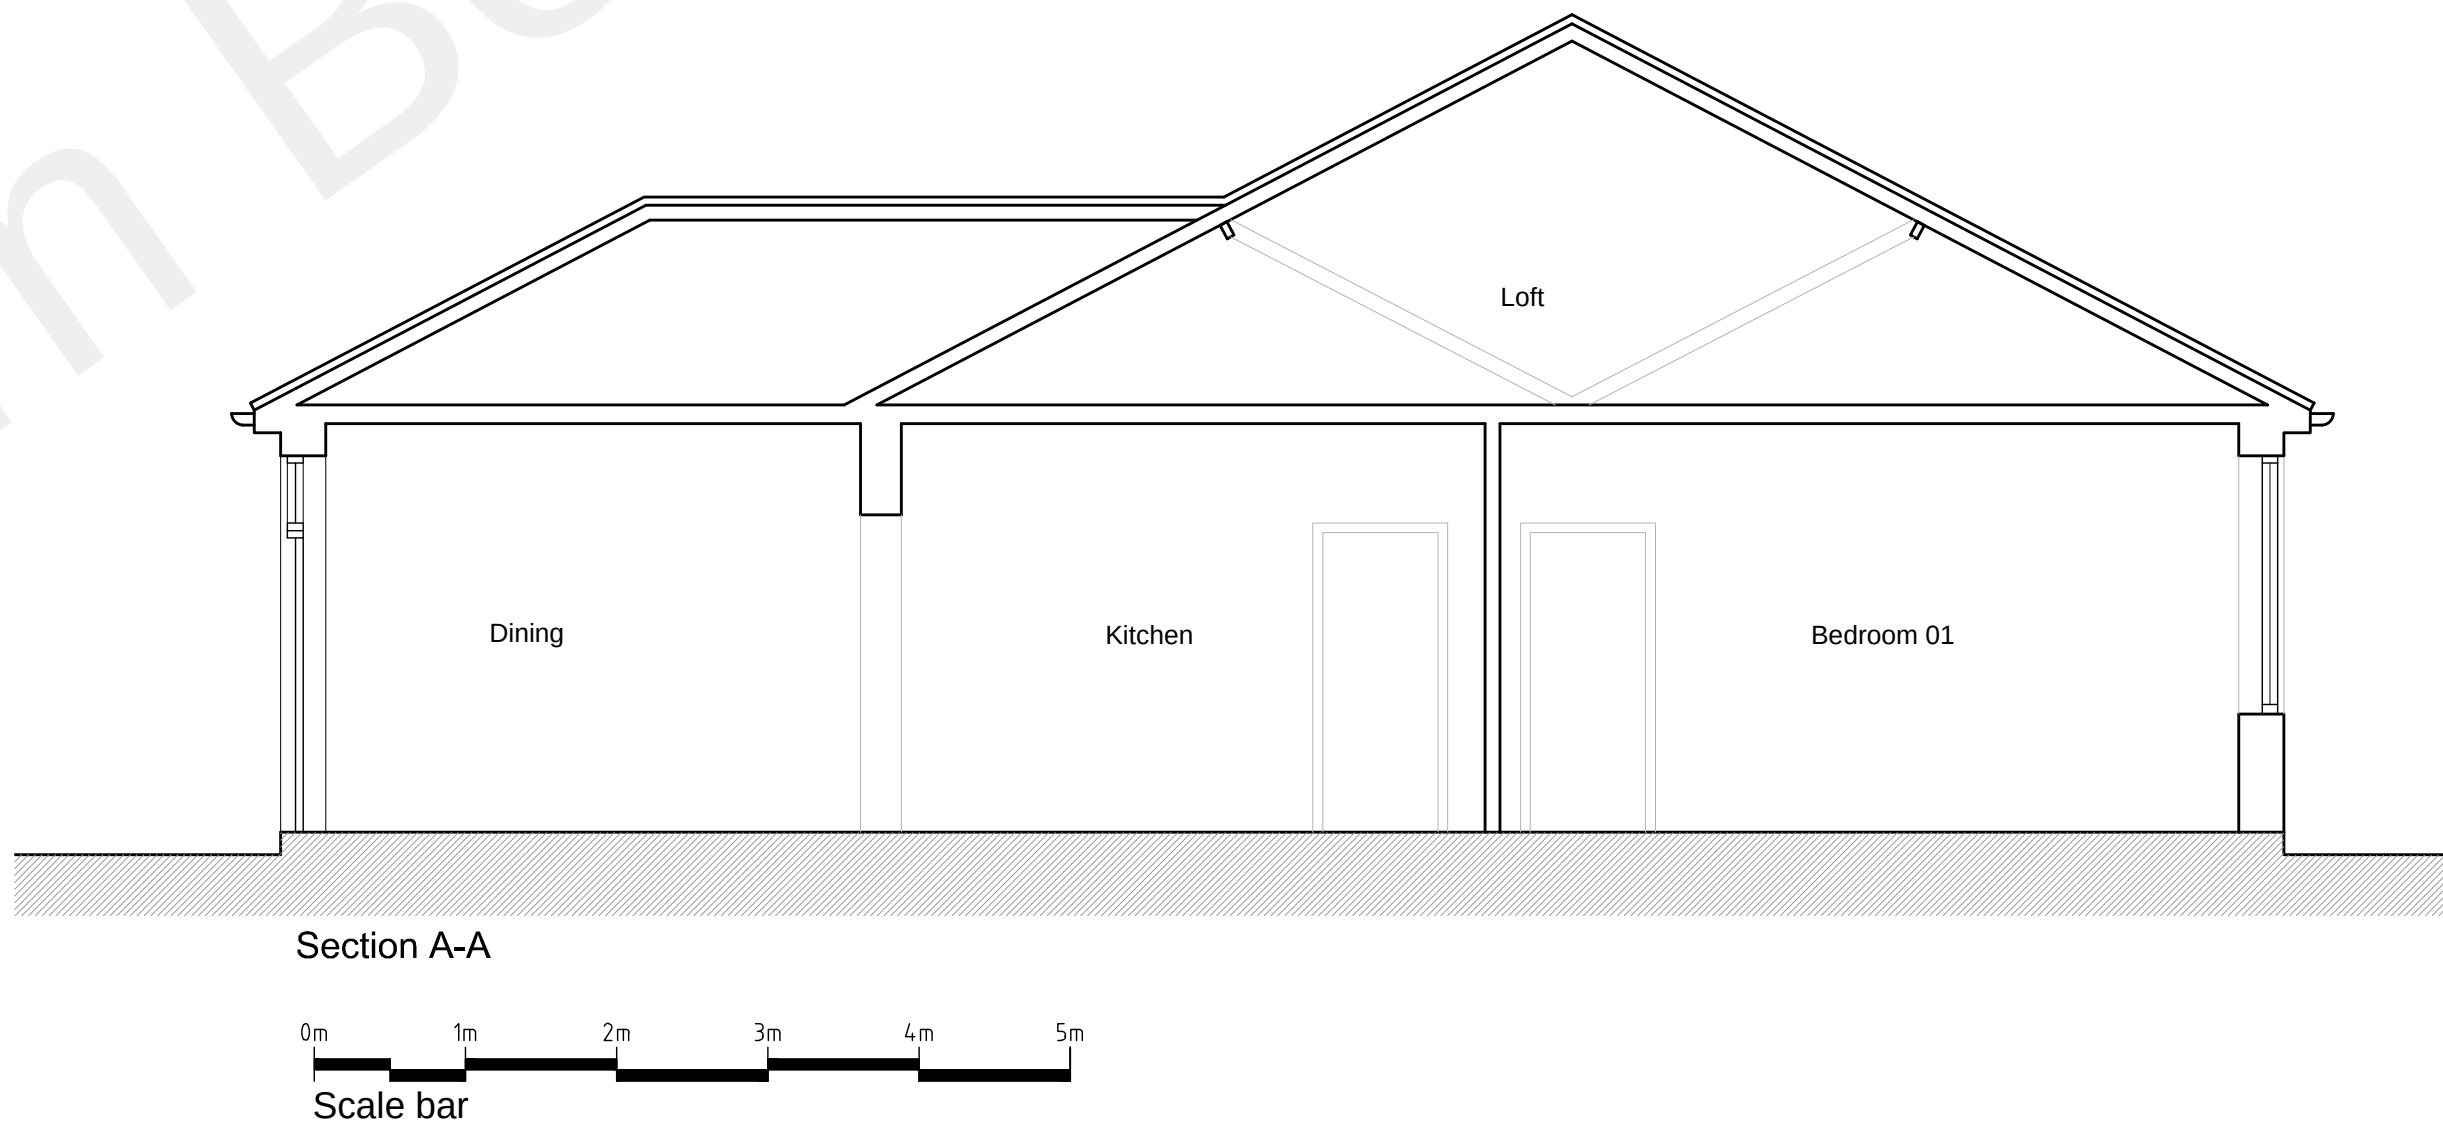
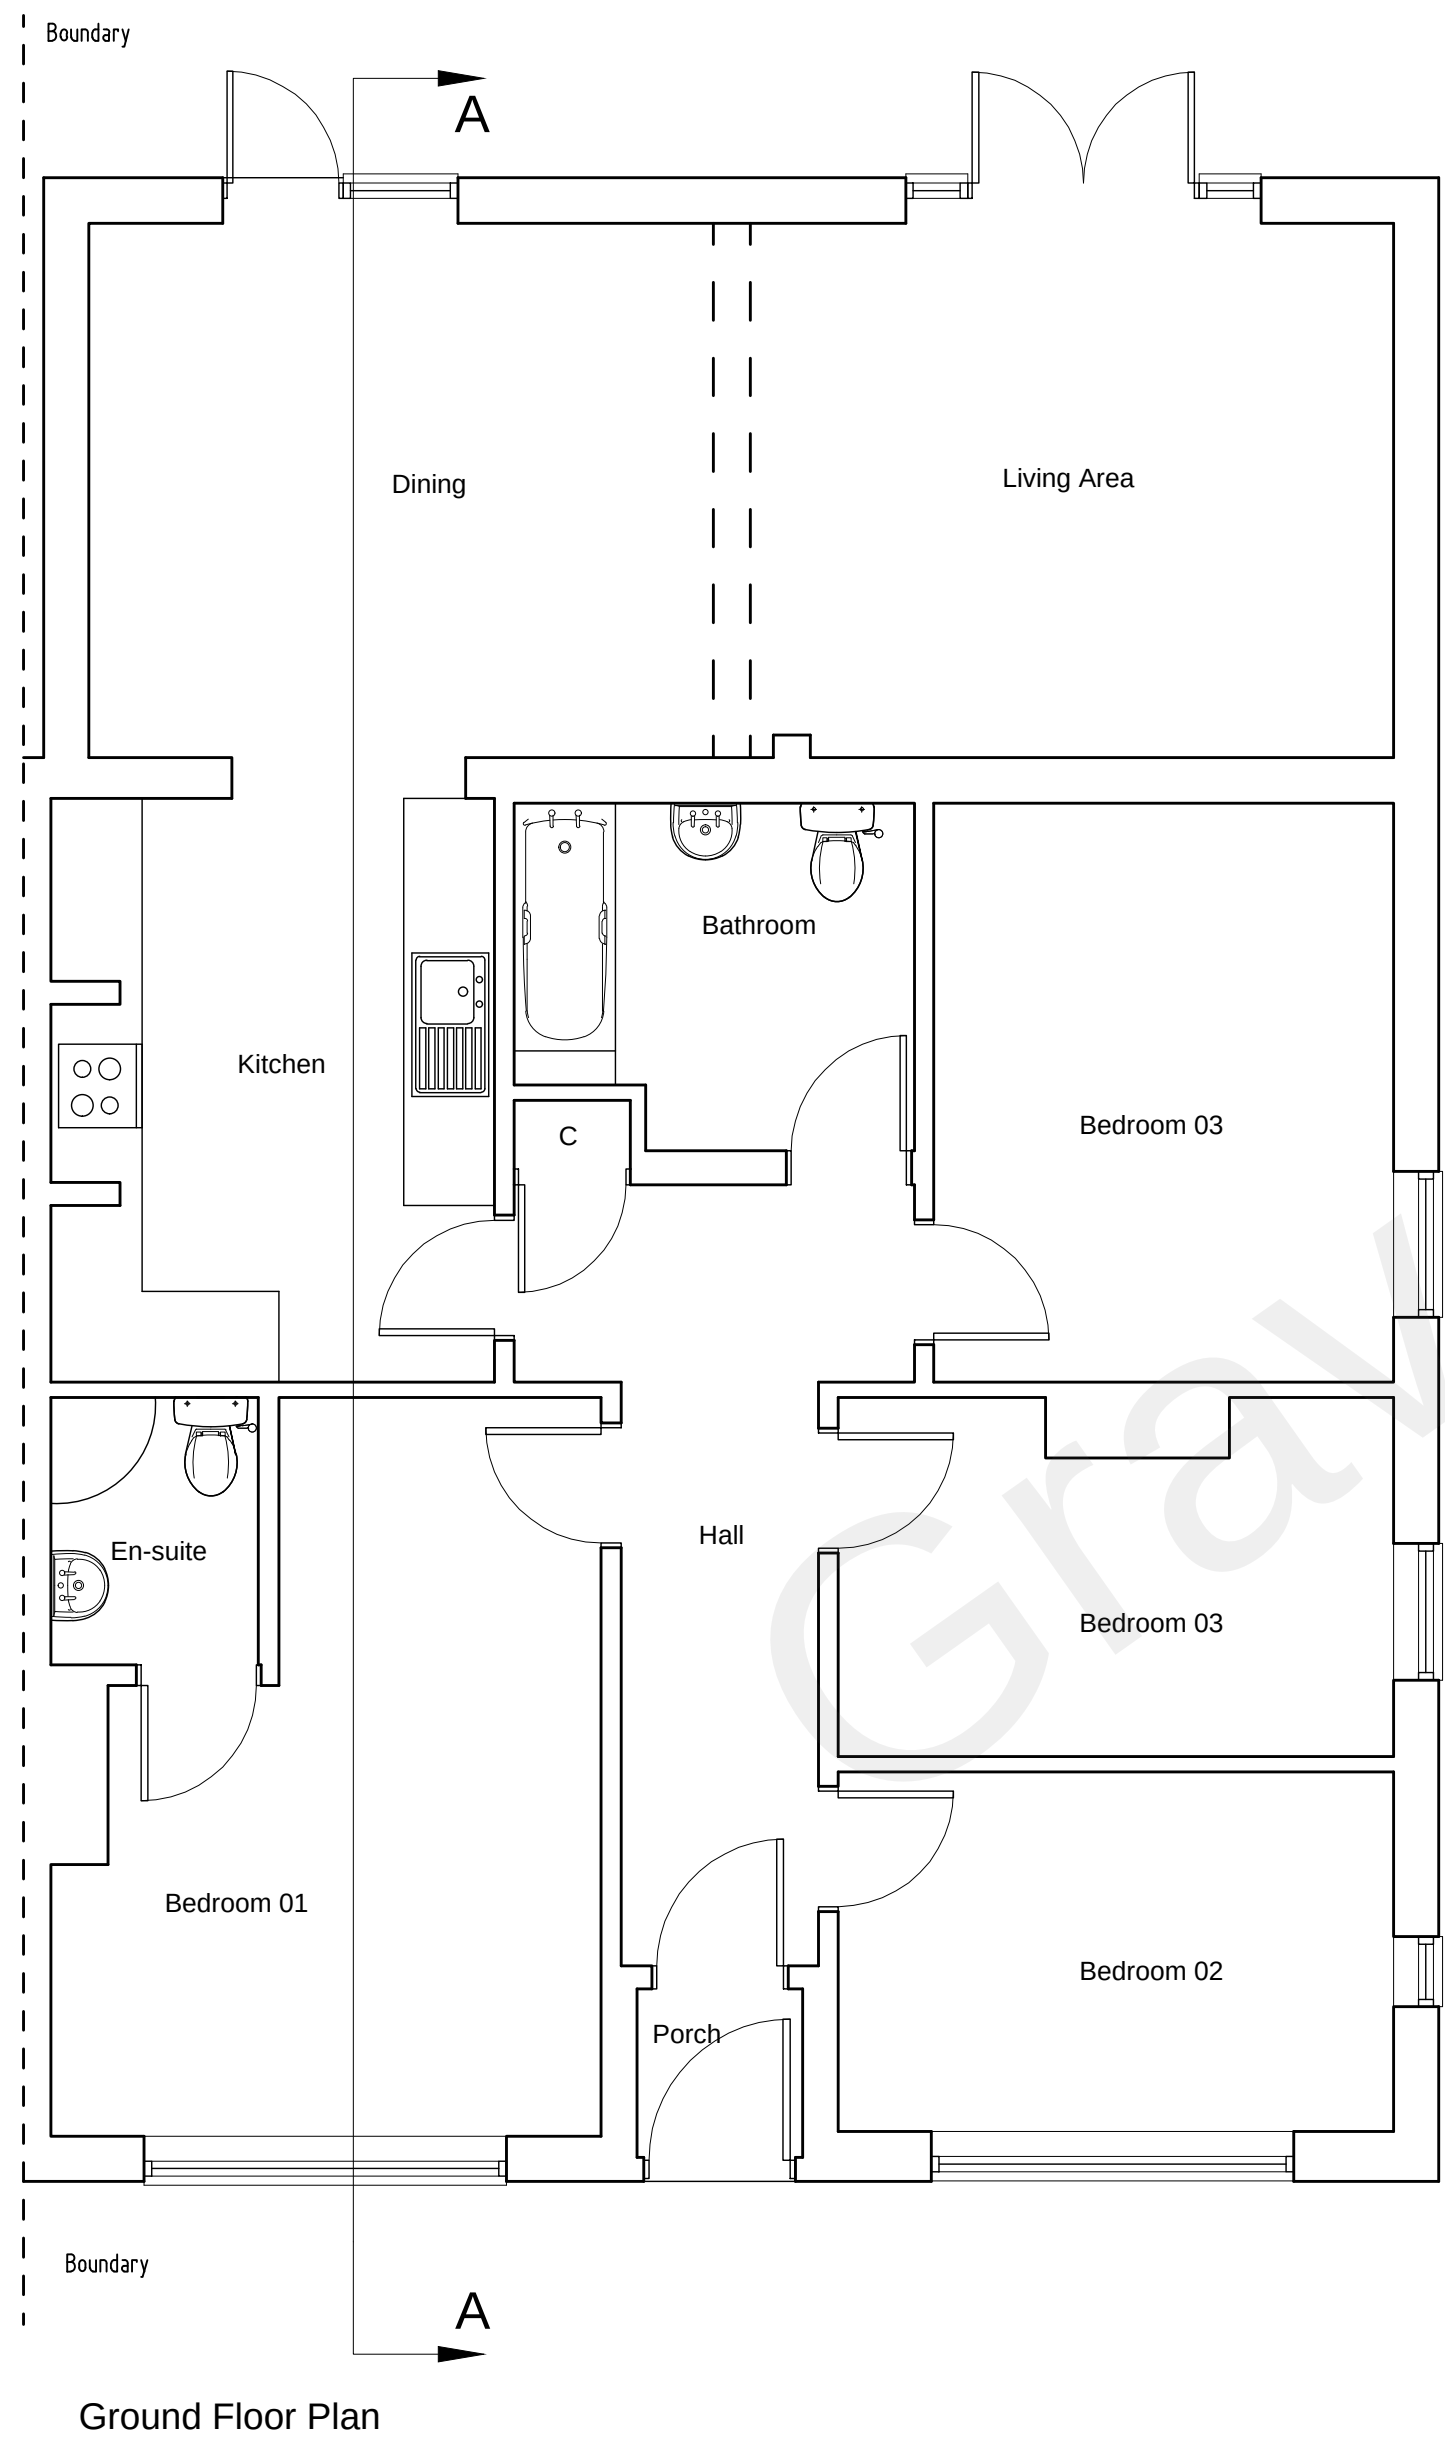
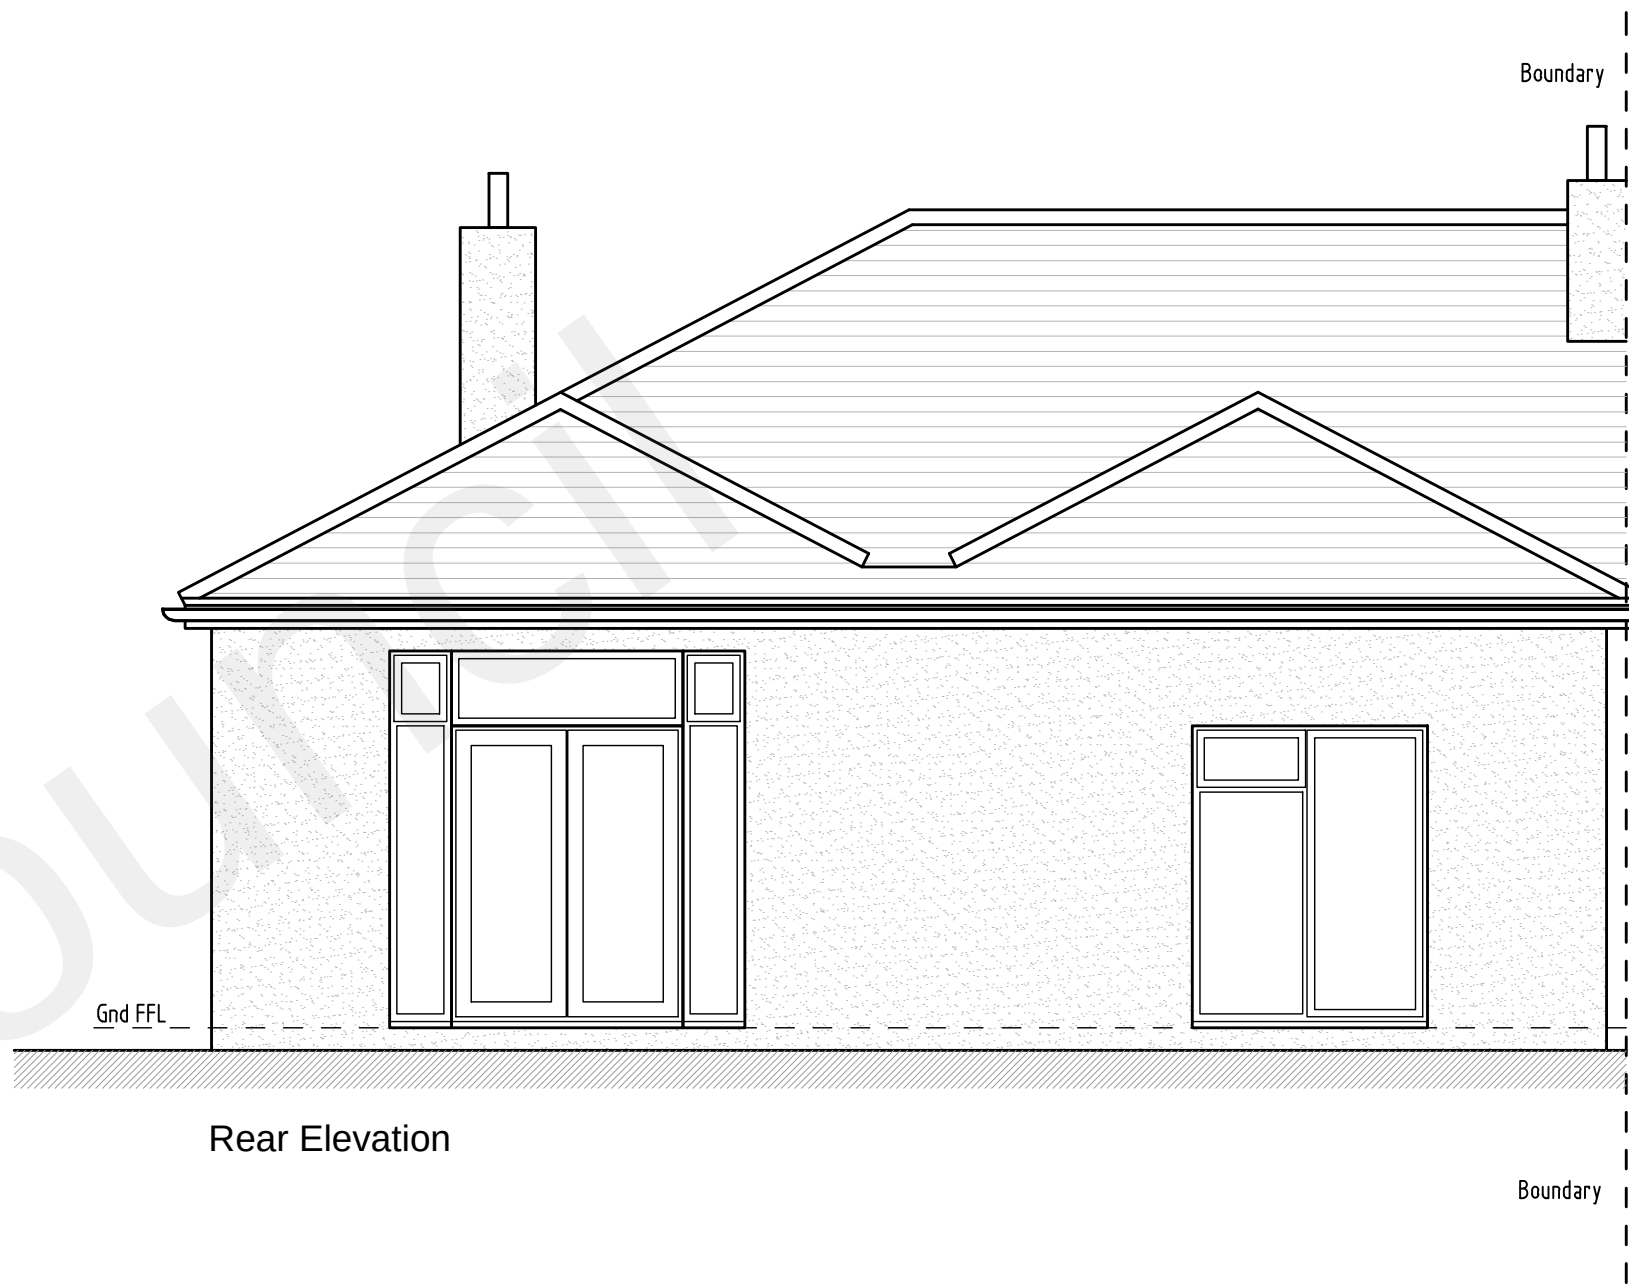
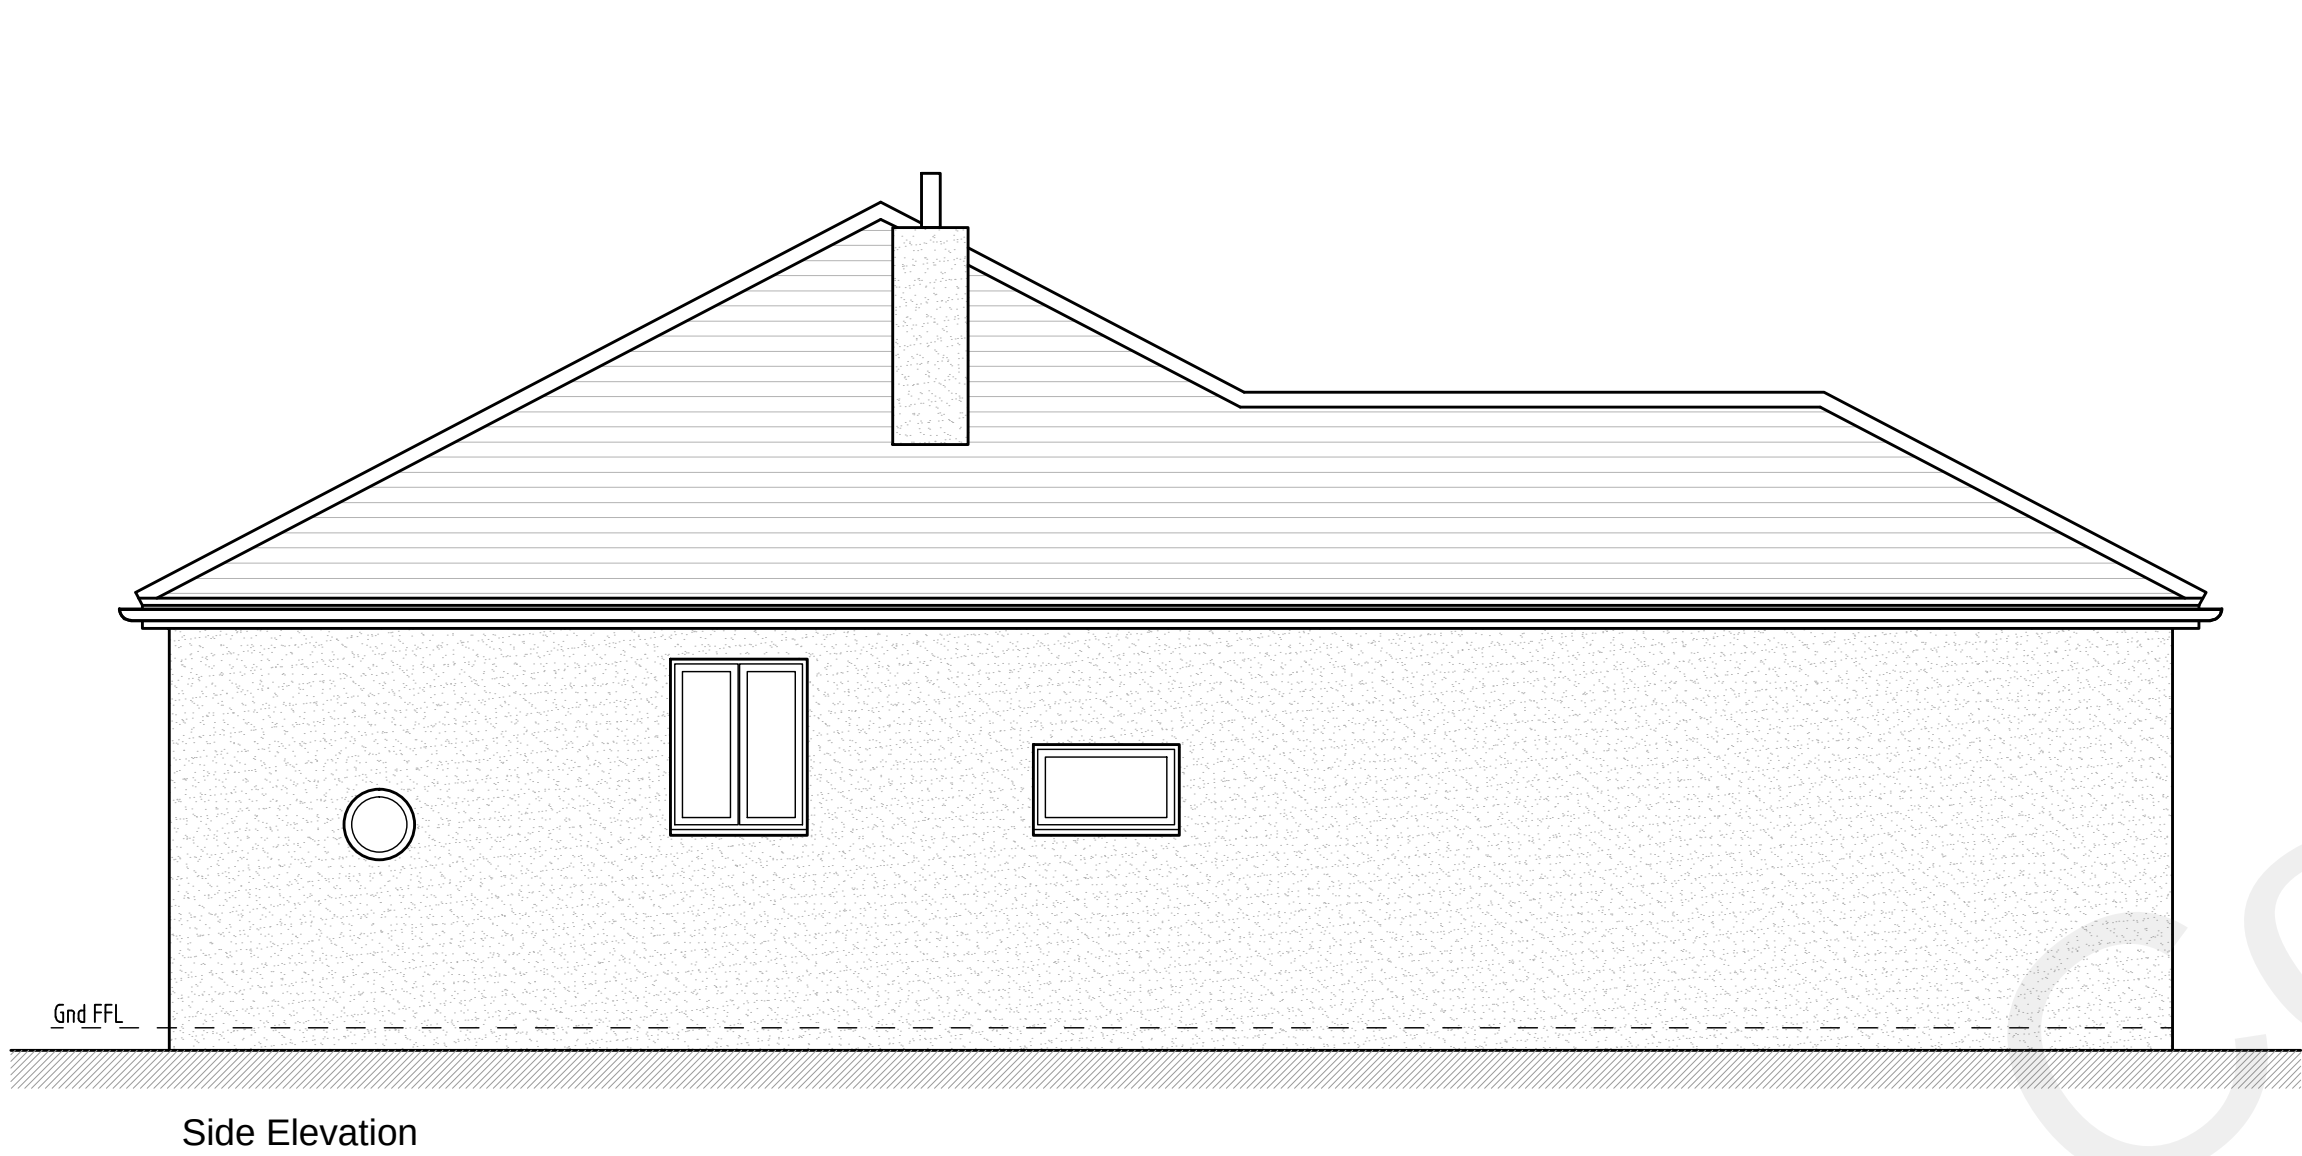


ALL DIMENSIONS TO BE VERIFIED BY THE CONTRACTOR ON SITE

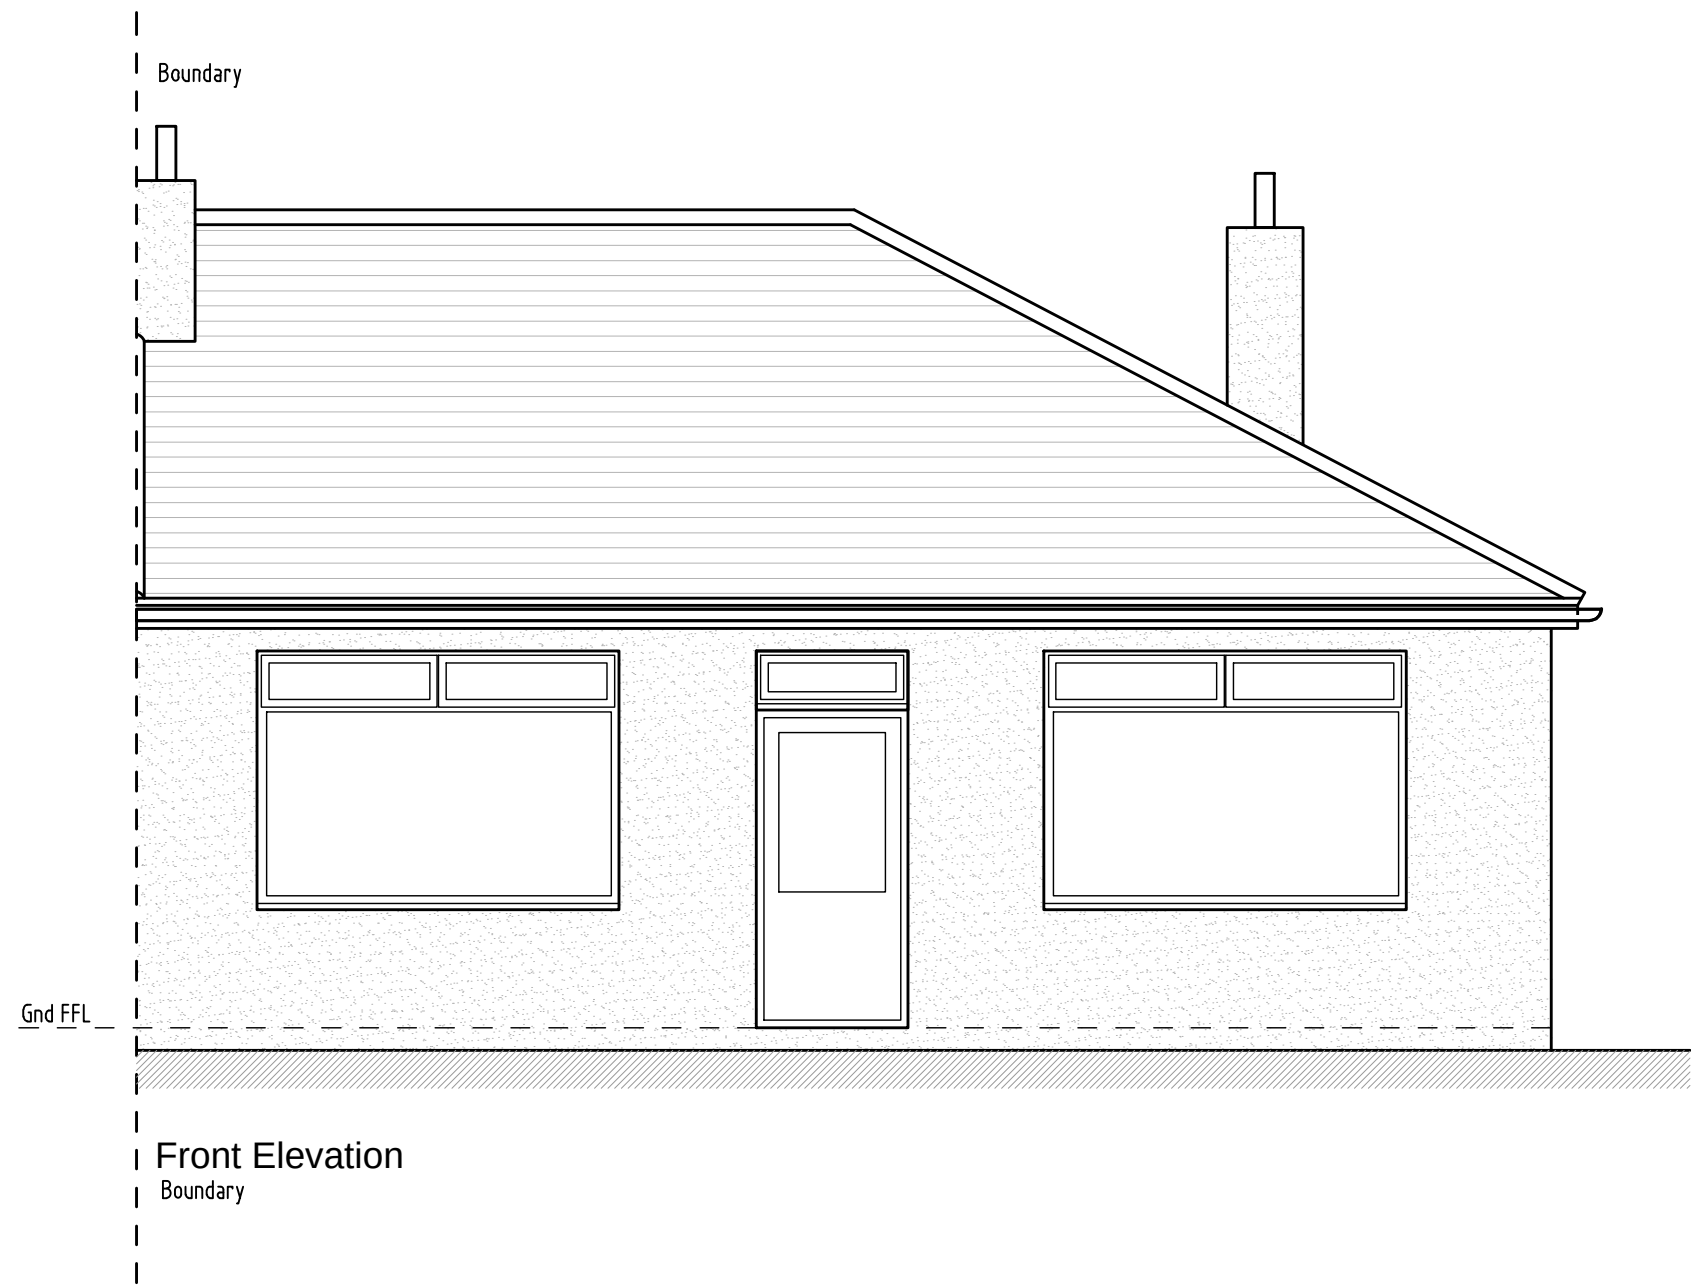

REV	DESCRIPTION	DATE	INT	CHKD
STATUS	FOR INFORMATION			

Client
Mr & Mrs Jenns

Project
2 Spring Grove, Gravesend,
Kent. DA12 1LL

Title
Existing Floor Plans, Elevations & Section

Scale 1:50@A1	Date 05/08/2021	Drawn N/A	Checked N/A
Project No: 2020/099	Drawing No. 002	Revision ~	