
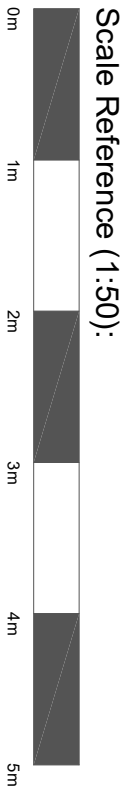


FLOOR PLAN -
SCALE 1:50

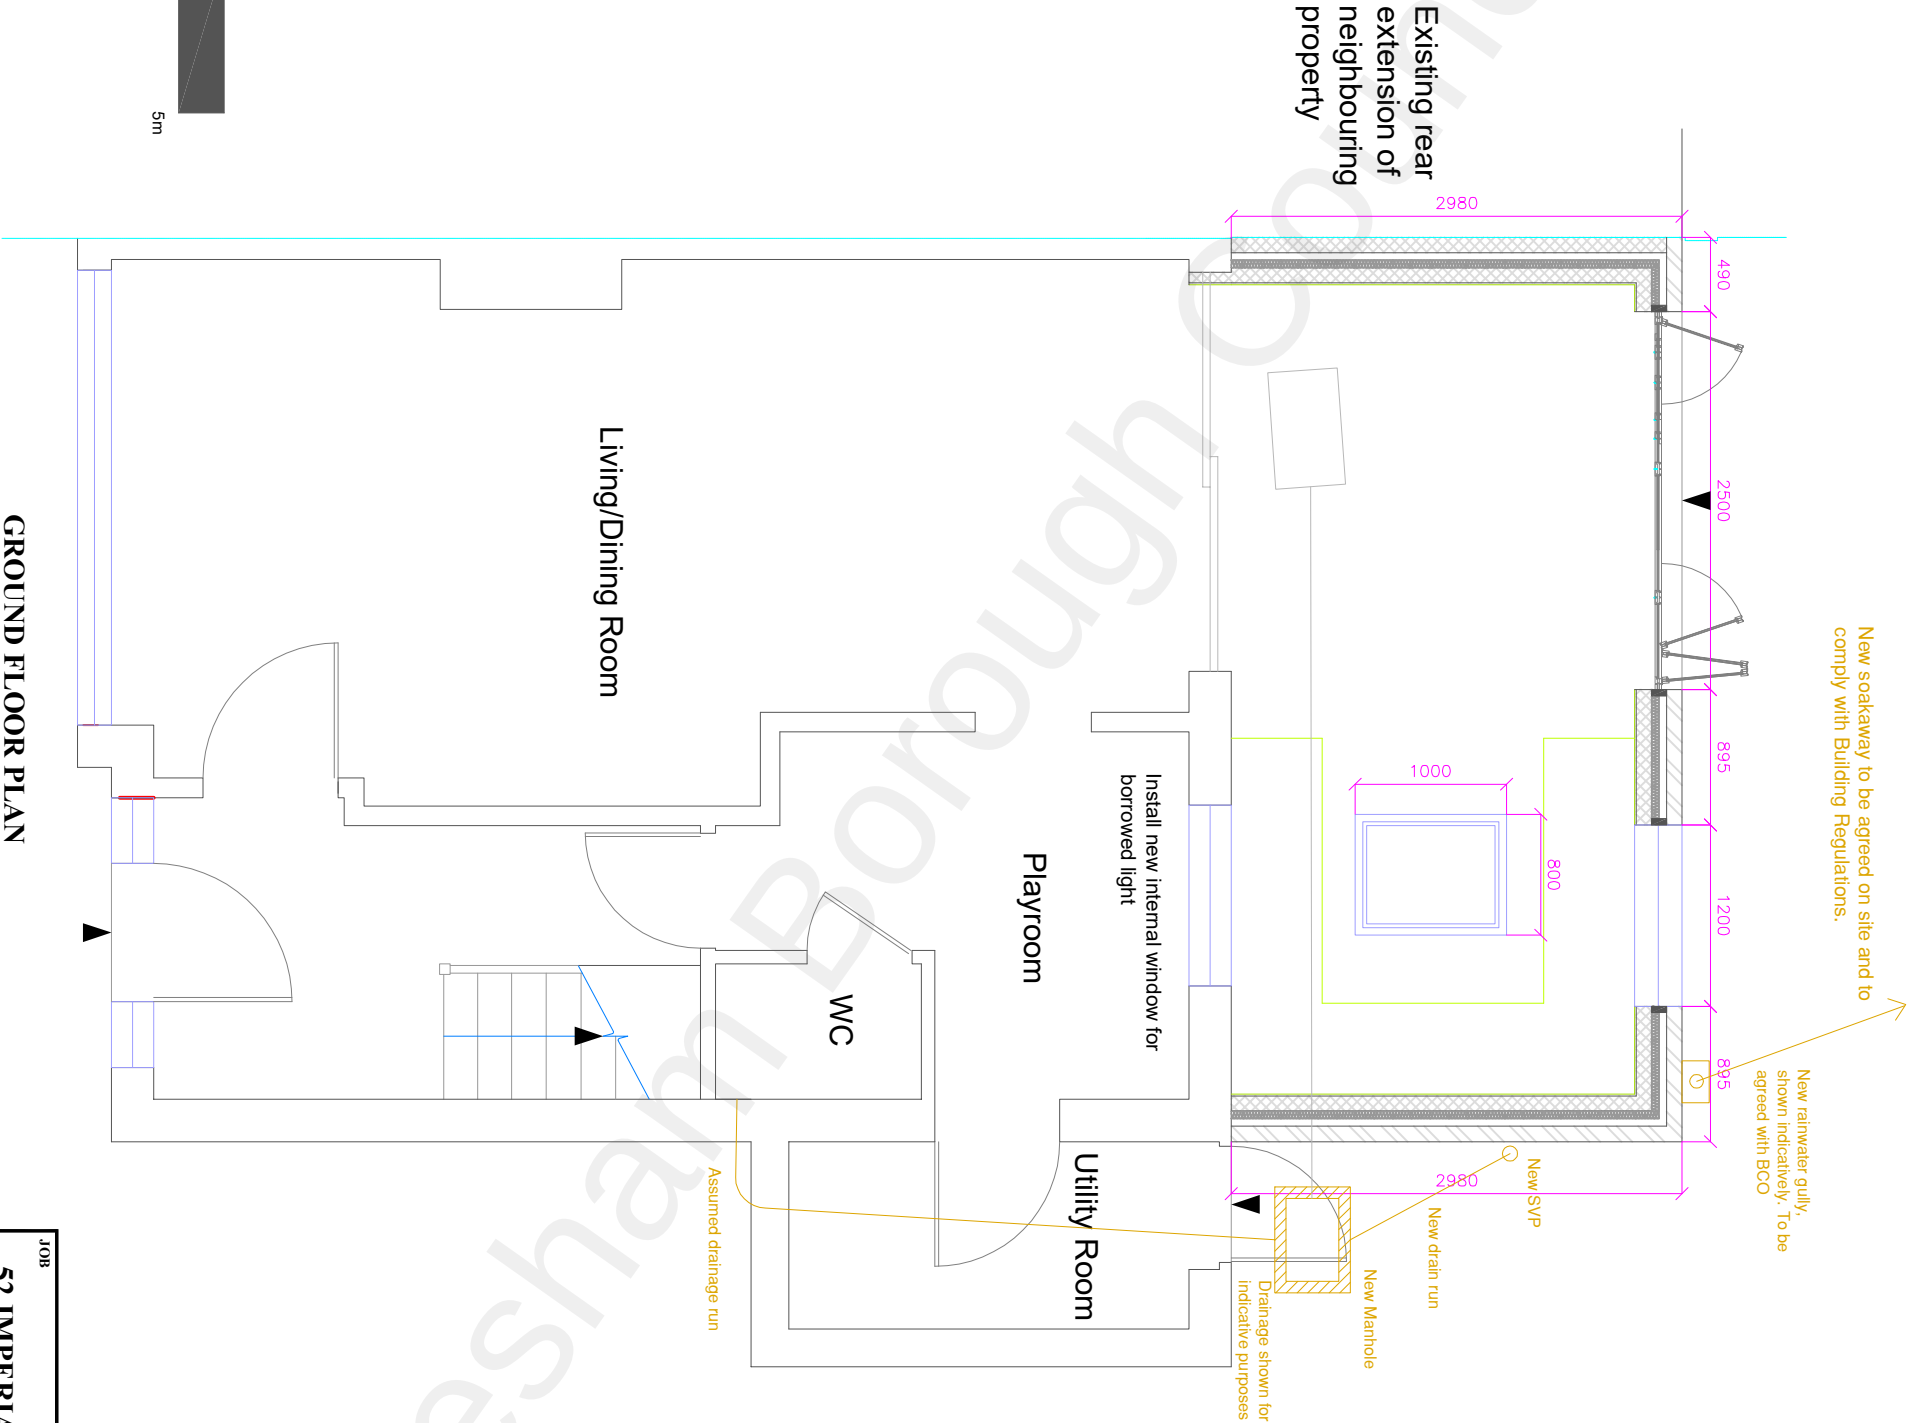

GROUND FLOOR PLAN

JOB		CLIENT	
52 IMPERIAL DRIVE		MR & MRS NISBET	
DRG TITLE		SCALE	1:50 (@A3)
PROPOSED FLOOR PLAN		DATE	APR 2022
		DRAWN	APB
		DRG-NO.	1_PA_003
		REV	

DO NOT SCALE FROM THIS DRAWING
(exception of Local Authority Planning Departments)