


**FLOOR PLAN -
SCALE 1:50**

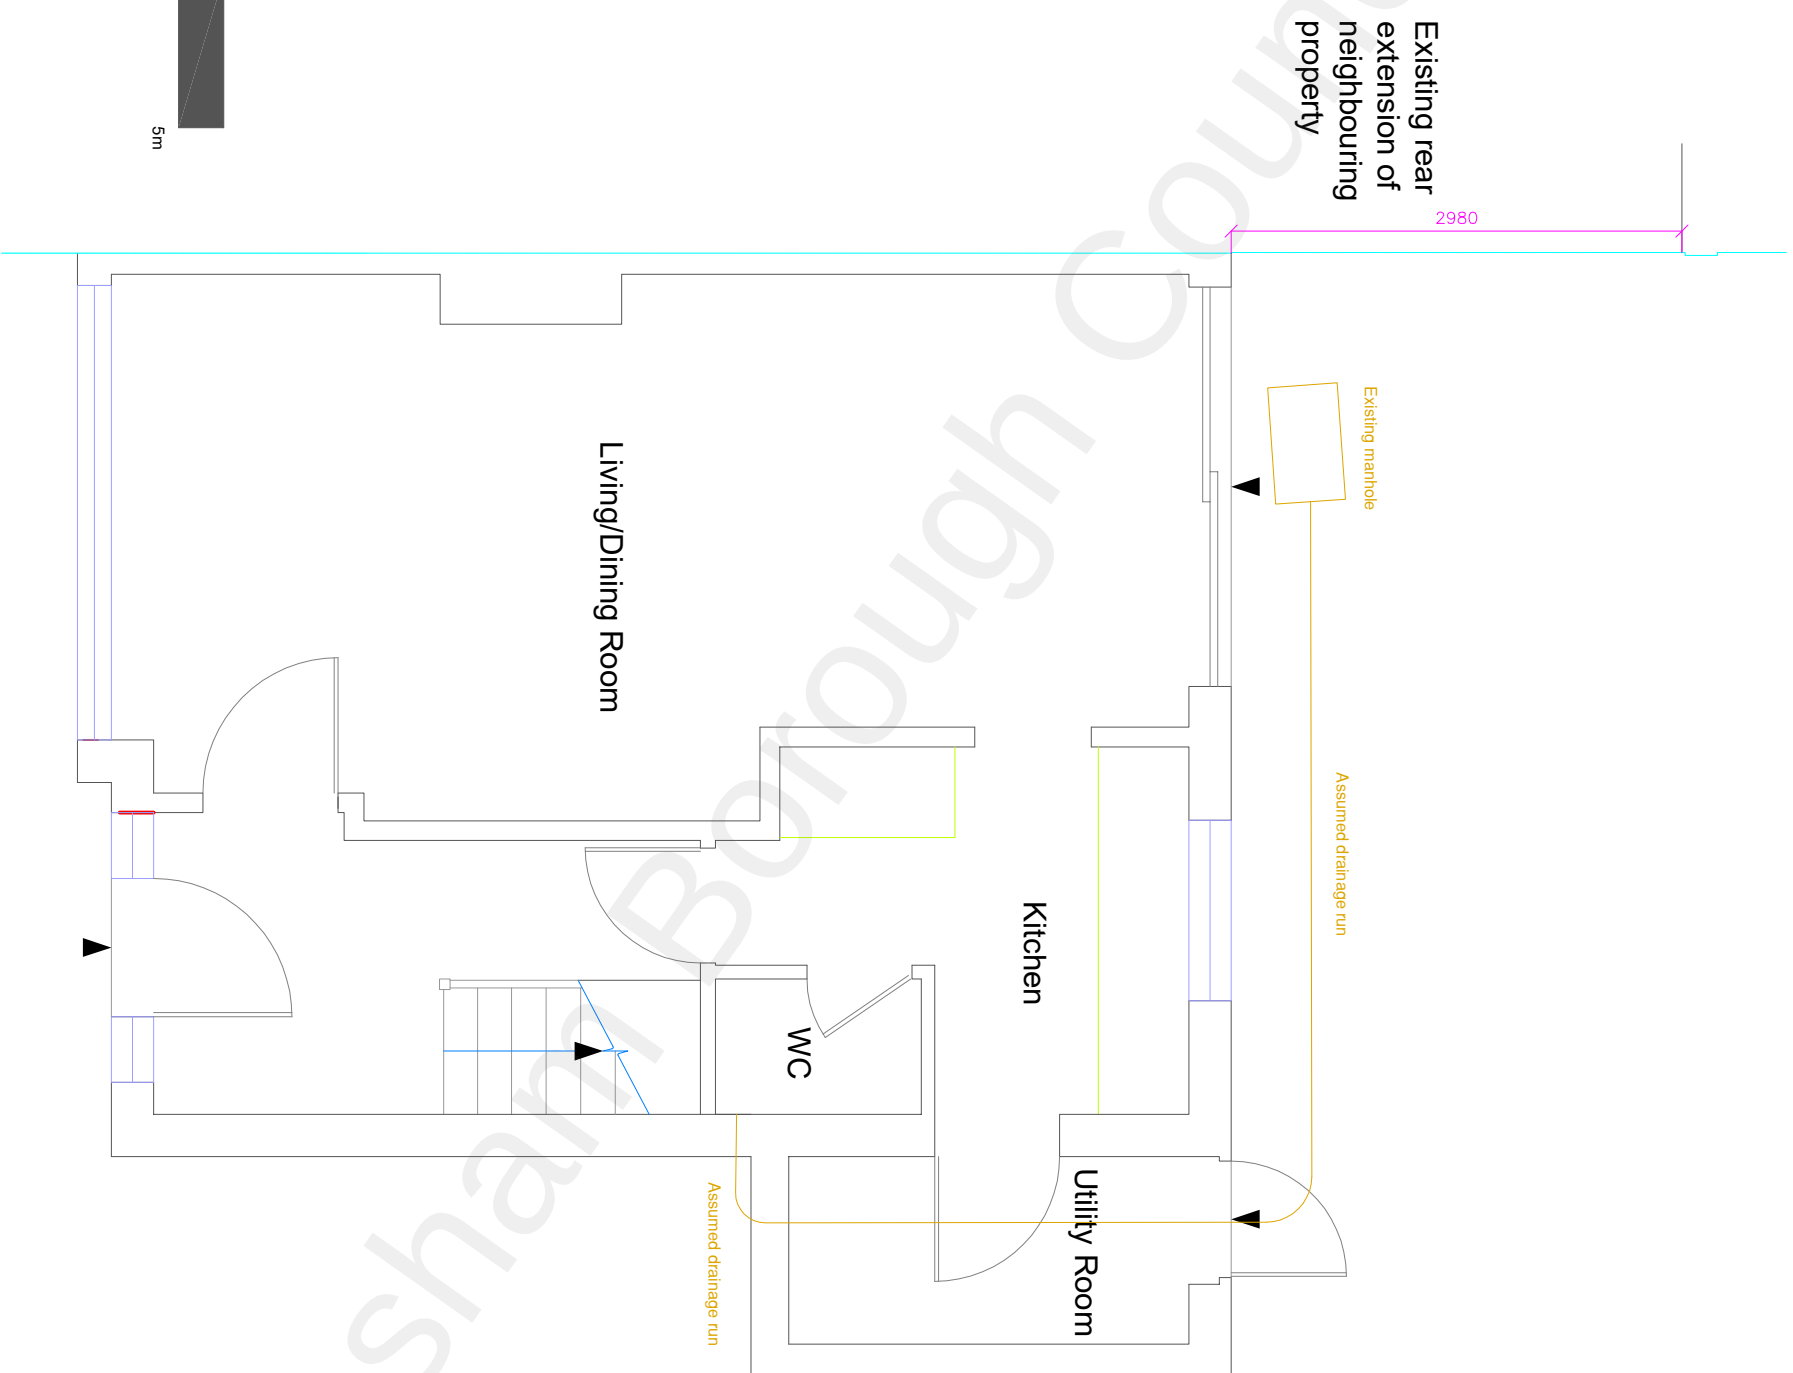

GROUND FLOOR PLAN

JOB		CLIENT	
52 IMPERIAL DRIVE		MR & MRS NISBET	
DWG TITLE	SCALE 1:50 ((@A3))	DWG NO.	REV
EXISTING FLOOR PLAN	DATE APR 2022 DRAWN APB	1_PA_001	