



Proposed Ground Floorplan

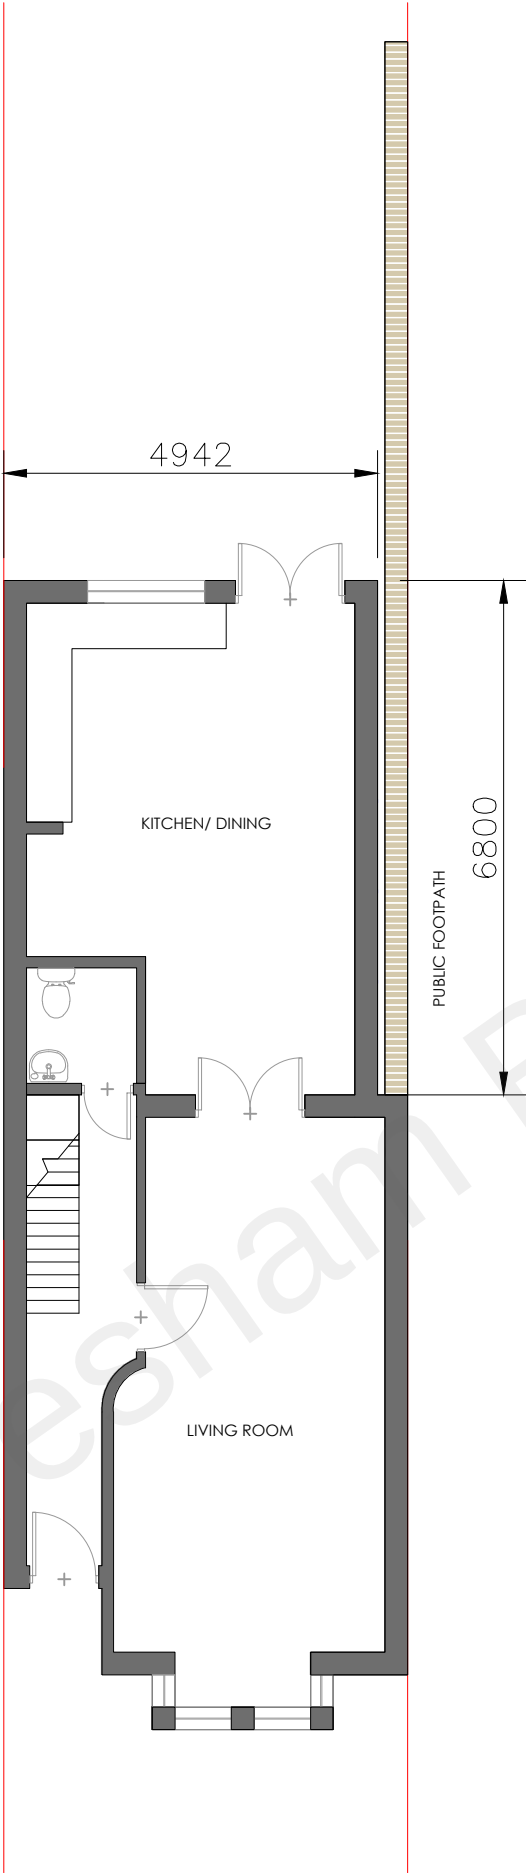


Proposed Roof Plan

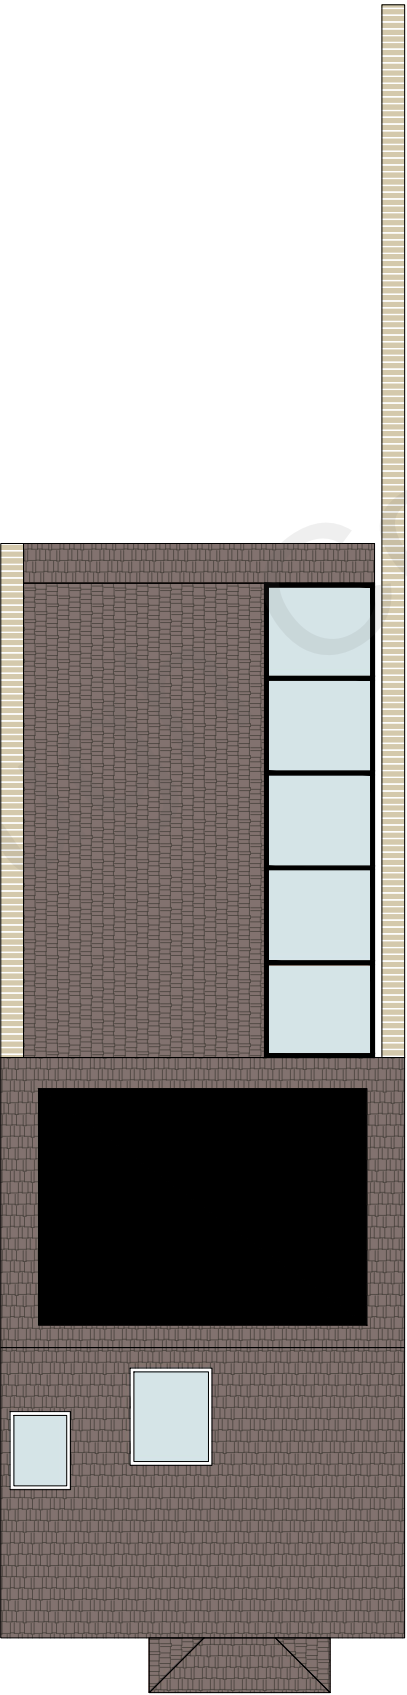


1:1250

1:100

 

- Notes:
- Do not scale from this drawing.
 - All dimensions to be verified on site and is in mm.
 - Builder to verify all dimensions, heights and levels prior to commencement of work.
 - All documents shall be checked to ensure that they are compatible by the contractor before construction commences. In the event of apparent ambiguity or contradiction the engineer and/ or architect shall be notified immediately.
 - The contractor in preparing his estimate shall visit the site and acquaint himself with the problems involved.
 - The contractor shall issue all statutory notices to the local Authority during progress and completion of works.

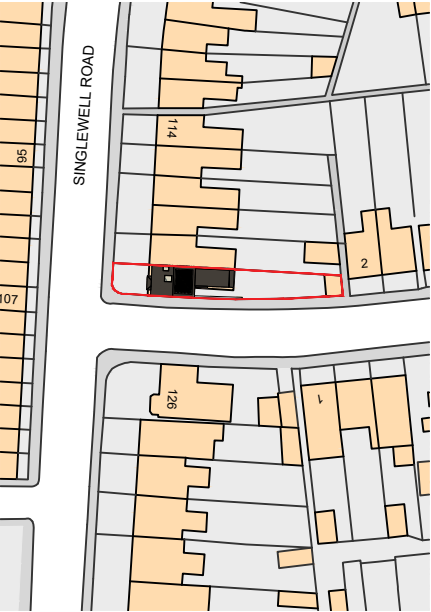

Location Plan 1:1250



REV:	DESCRIPTION:	BY:	DATE:
STATUS:	PLANNING		

**BARRON
EDWARDS
STERLING**

Whitehall Place
47 The Terrace,
Gravesend, Kent
DA12 2DL
01474 247 787
info@barronedwards.co.uk
www.barronedwards.co.uk

SITE:	124 Singlewell Road Gravesend Kent DA11 7PT
TITLE:	PROPOSED LEAN TO EXTENSION Proposed Floorplan and Roof plan ----

SCALE AT A3: 1:100	DATE: 13/04/2022	DRAWN: AJ
PROJECT NO: 220306	DRAWING NO: 003	REVISION: A