


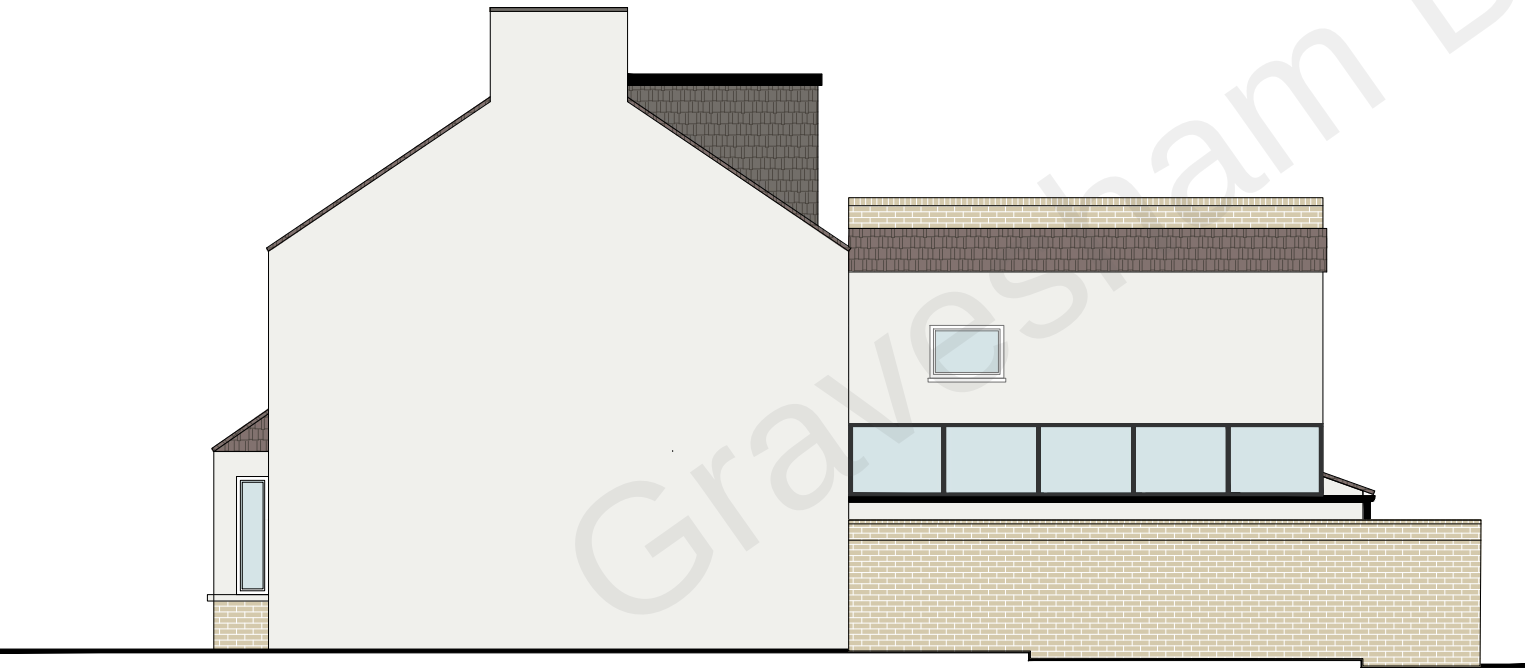

Proposed Side Elevation




Proposed Rear Elevation




Proposed Side Elevation (From Street)



Proposed Front Elevation

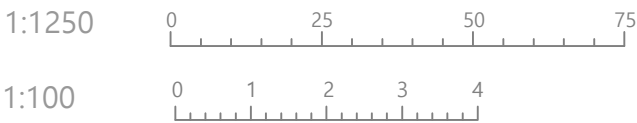

- Notes:
- Do not scale from this drawing.
 - All dimensions to be verified on site and is in mm.
 - Builder to verify all dimensions, heights and levels prior to commencement of work.
 - All documents shall be checked to ensure that they are compatible by the contractor before construction commences. In the event of apparent ambiguity or contradiction the engineer and/ or architect shall be notified immediately.
 - The contractor in preparing his estimate shall visit the site and acquaint himself with the problems involved.
 - The contractor shall issue all statutory notices to the local Authority during progress and completion of works.

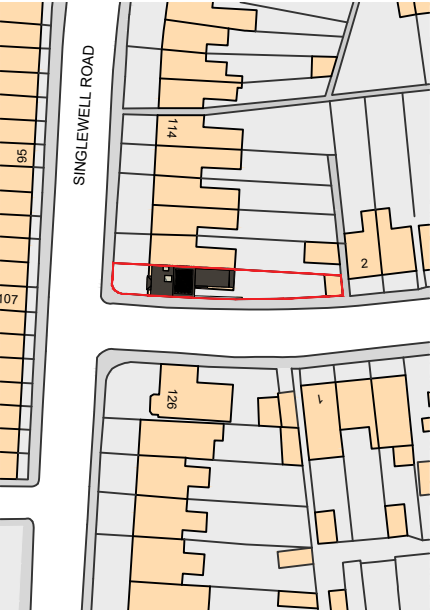

Location Plan 1:1250

REV: DESCRIPTION: BY: DATE:

STATUS:

PLANNING

BARRON EDWARDS STERLING

Whitehall Place
47 The Terrace,
Gravesend, Kent
DA12 2DL
01474 247 787
info@barronedwards.co.uk
www.barronedwards.co.uk

SITE: 124 Singlewell Road
Gravesend
Kent
DA11 7PT

TITLE: PROPOSED LEAN TO EXTENSION
Proposed Elevations

SCALE AT A3: 1:100 DATE: 13/04/2022 DRAWN: A.J.

PROJECT NO: 220306 DRAWING NO: 004 REVISION: A