




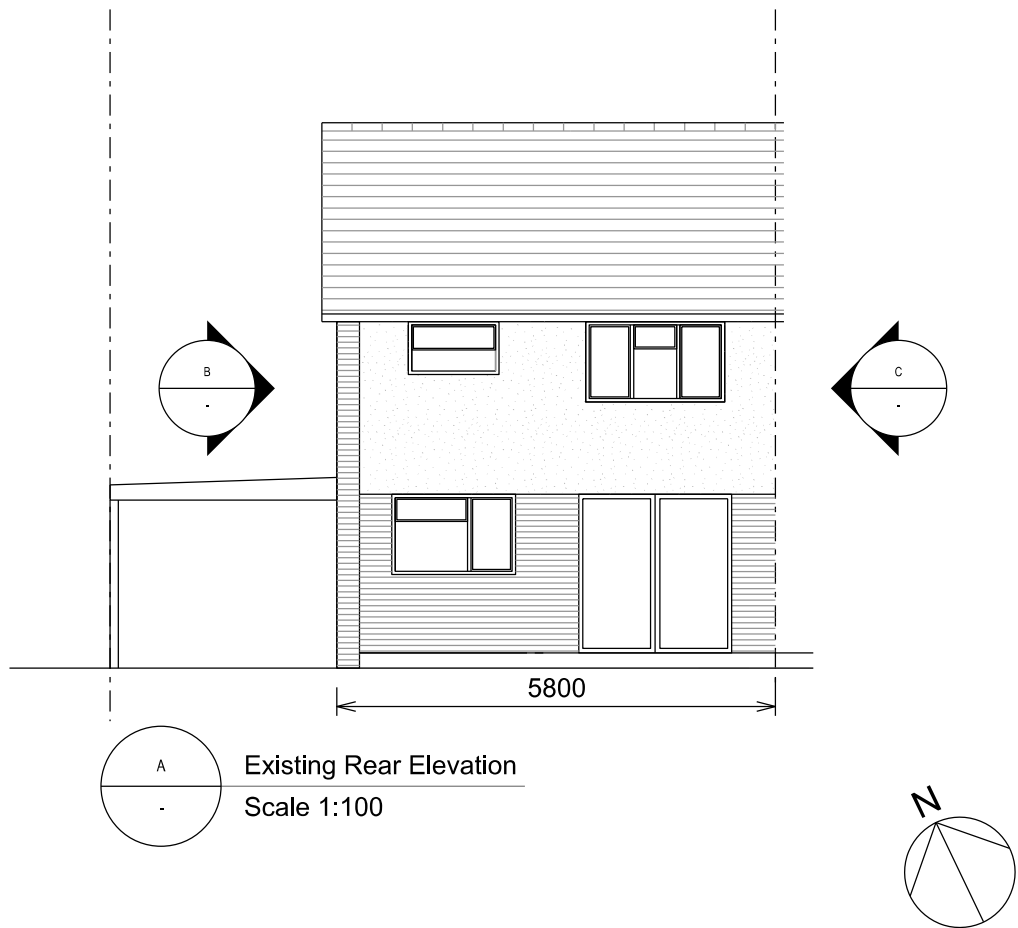


Existing Rear Elevation
Scale 1:100

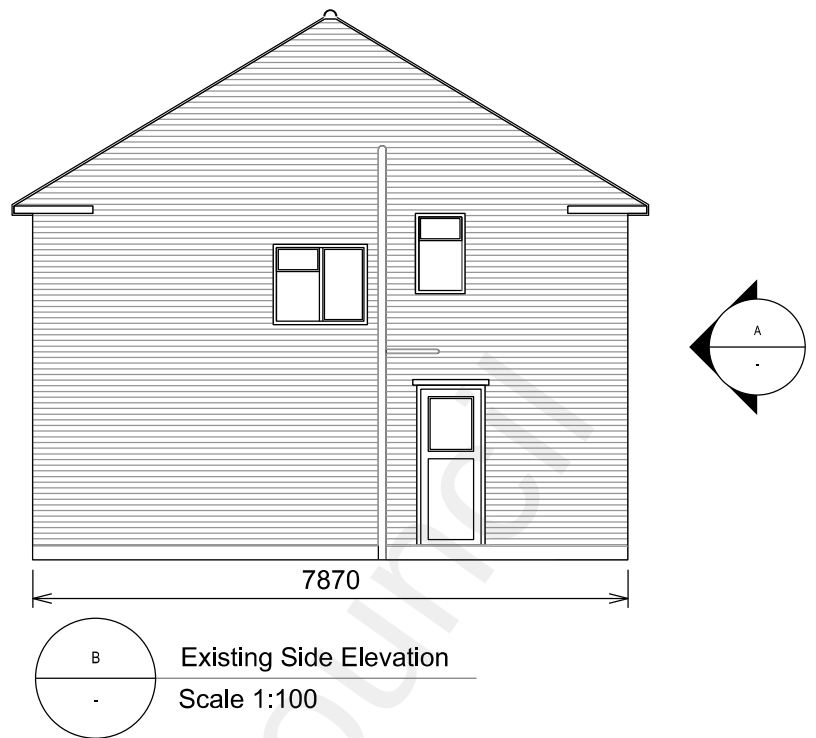

Existing Side Elevation
Scale 1:100

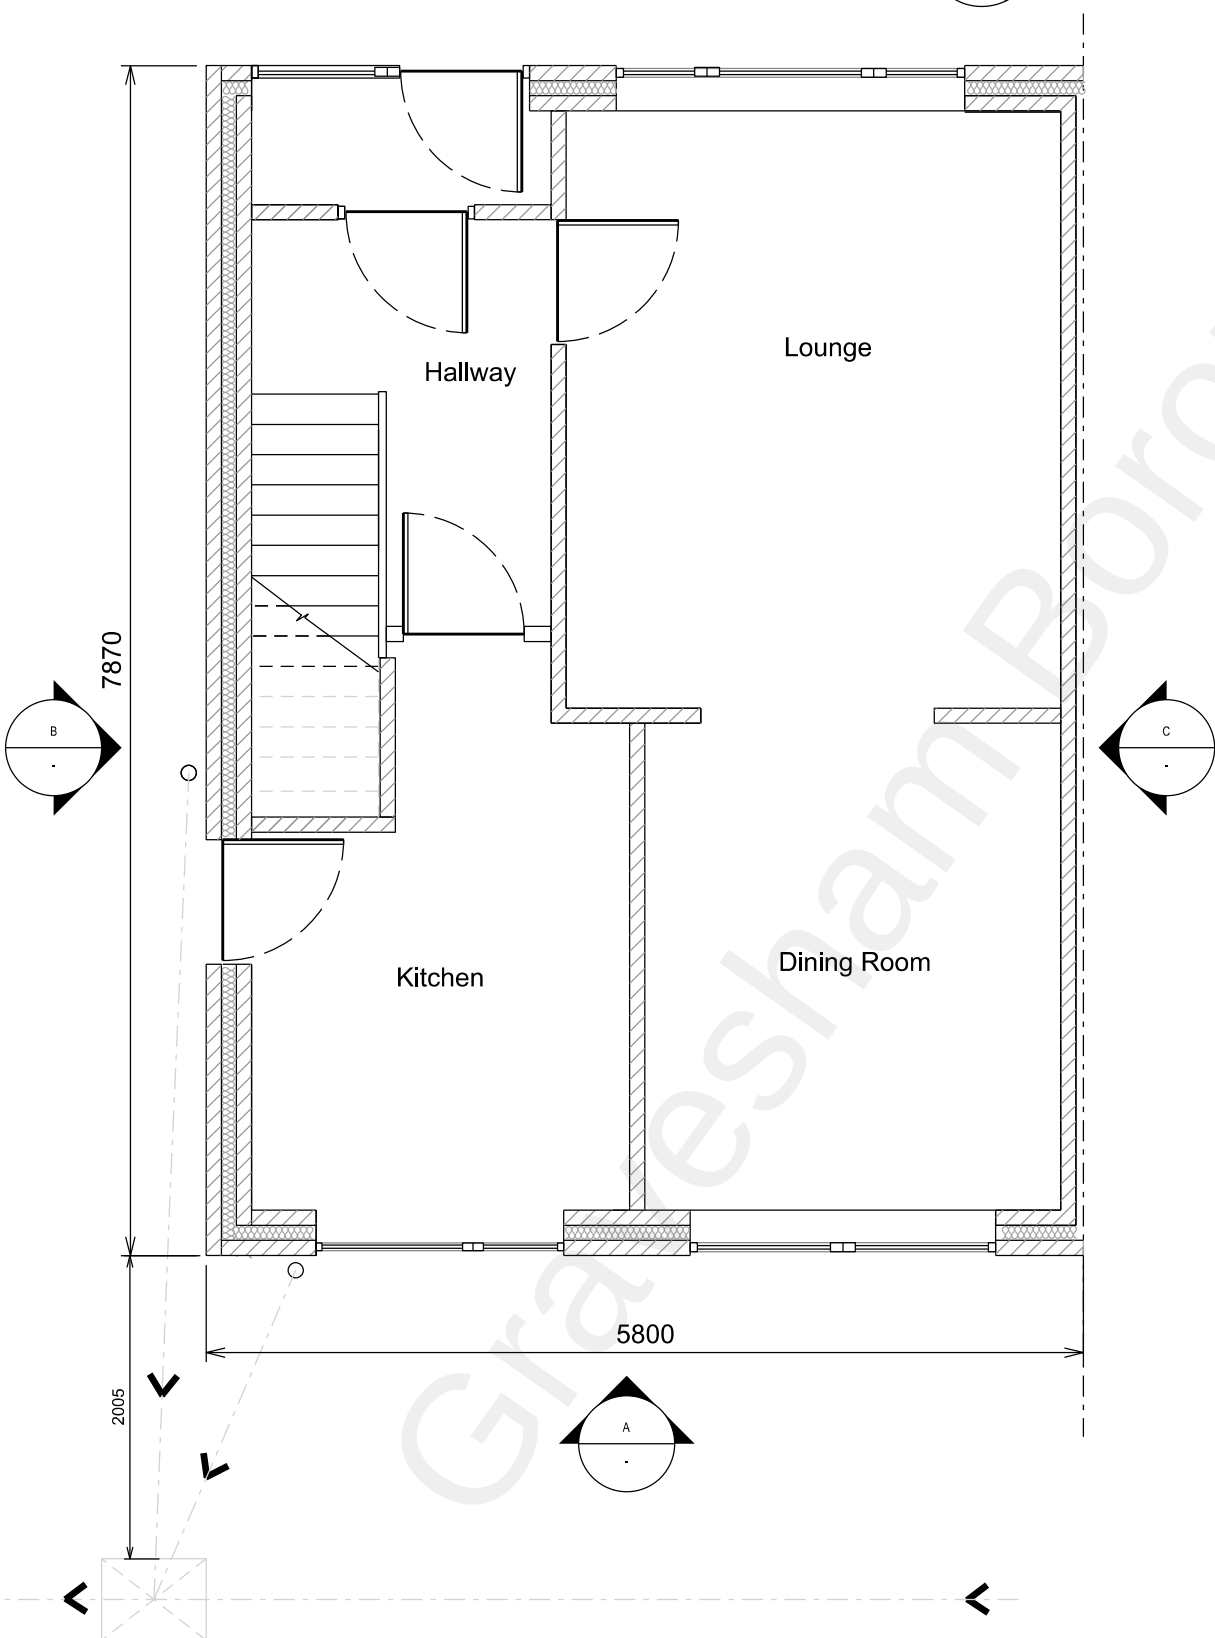

Existing Plan
Scale 1:50

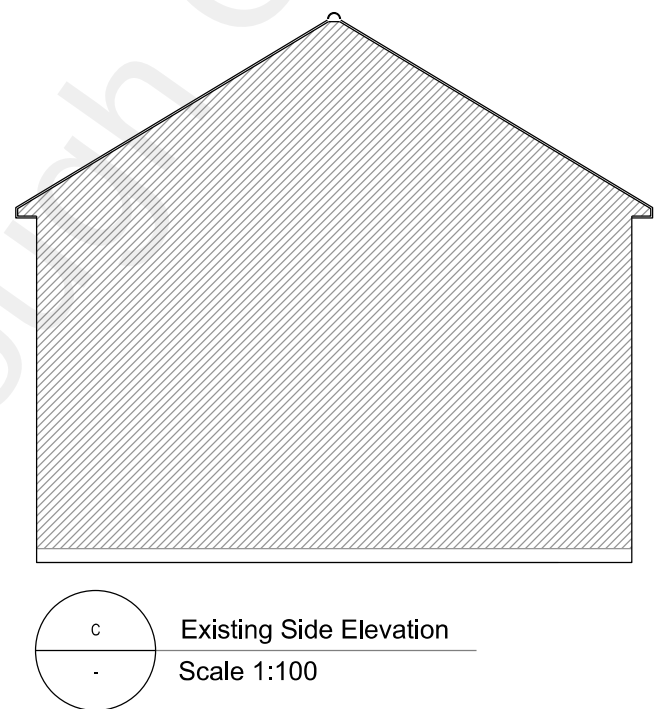

Existing Side Elevation
Scale 1:100

1. Do not scale from this drawing.
2. All dimensions are in millimeters unless noted otherwise.
3. All dimensions and levels are approximate and are to be checked and verified onsite prior to commencement of construction and fabrication
4. Contractor to assume design responsibility under CDM2015.
5. Note, all structural information noted should be checked against detailed structural engineers information /calculation sheets.

02	19/10/2021	For Information
Rev.	Date	Description
Drawn By :		
Location : 17 The Knole, Istead Rise, Kent. DA13 9DJ		
Title : Existing General Arrangement		
Drg No :	TKN-002	Various @ A3

