


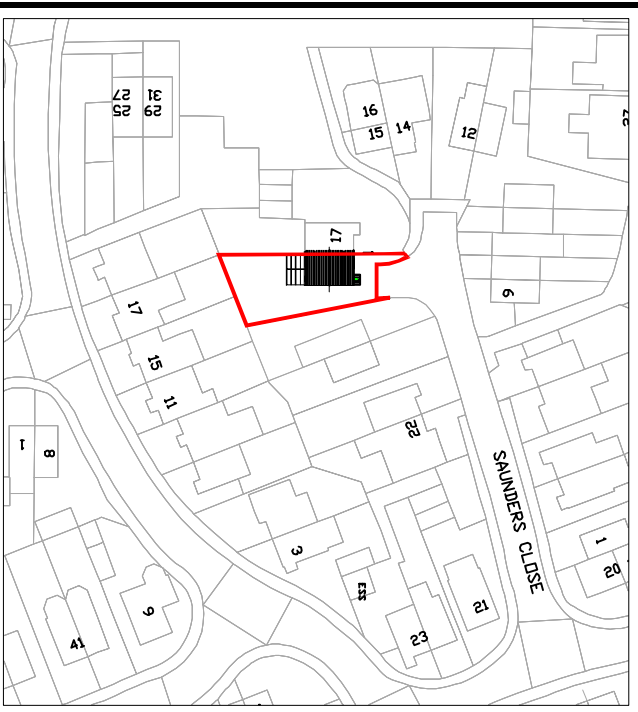
 
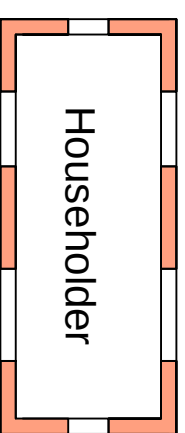


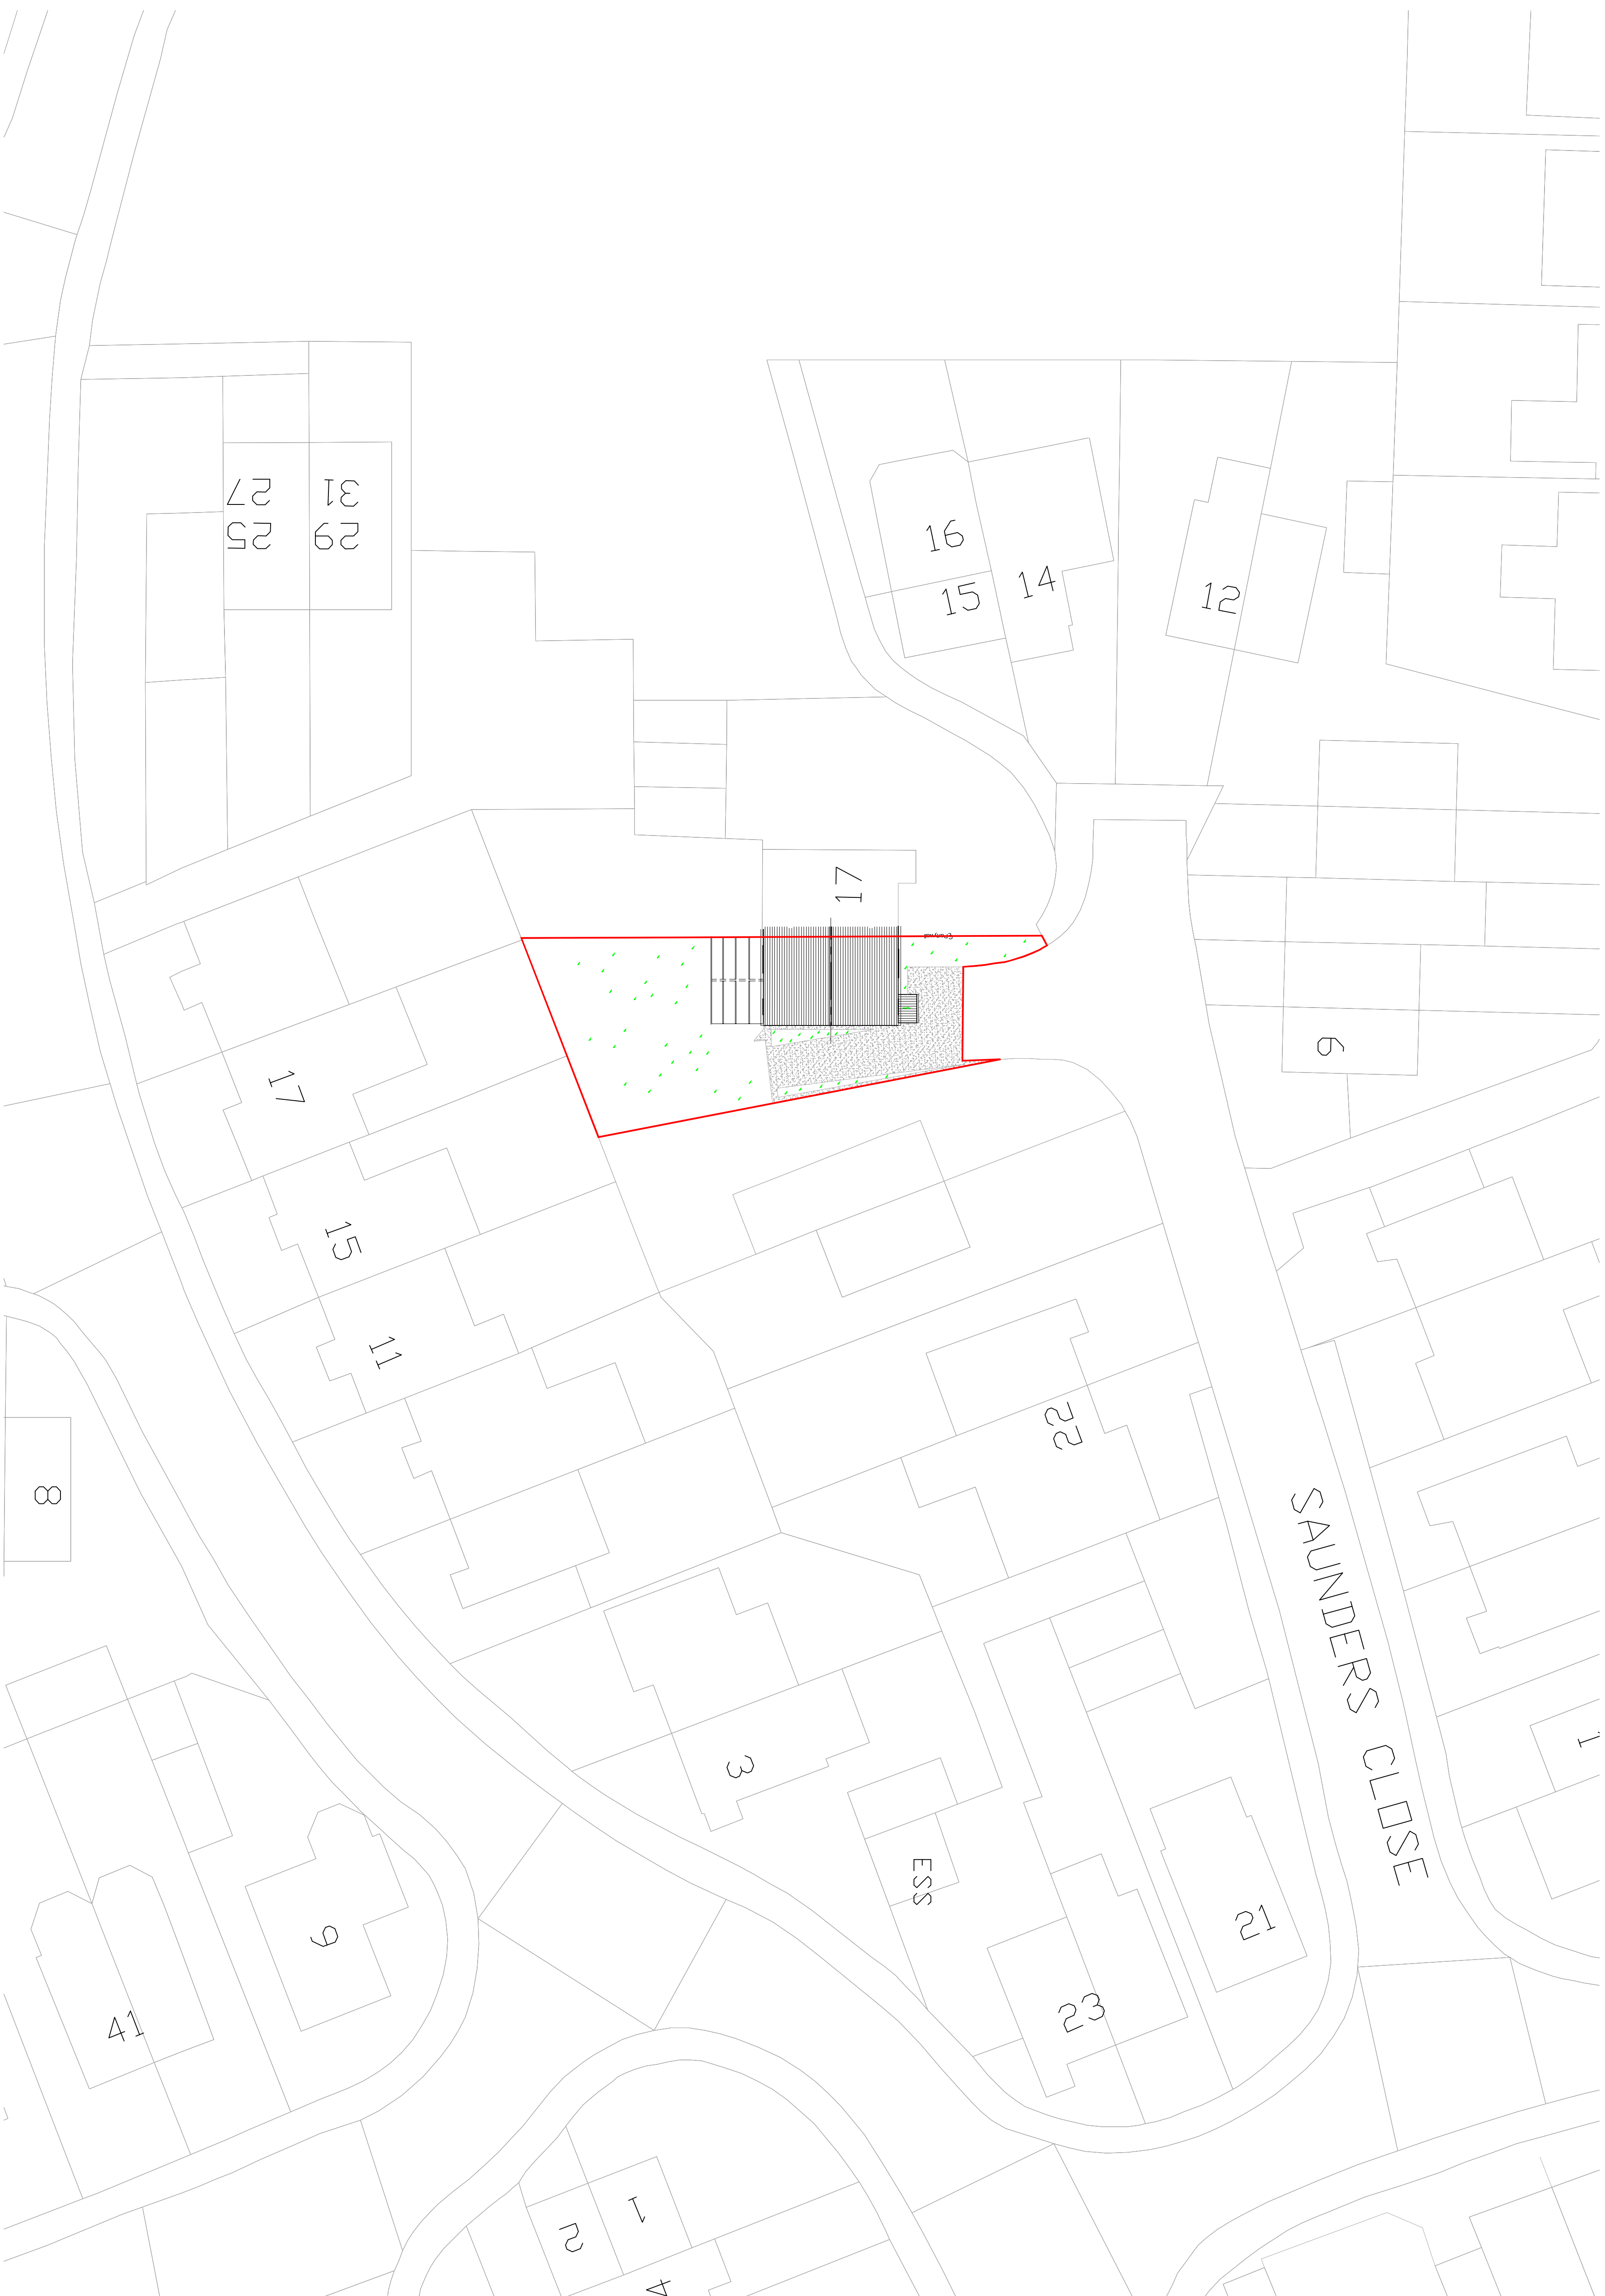

OS Plan Scale 1:1250

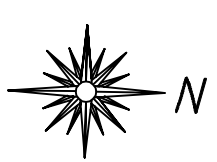

PI	ISSUED TO PLANNING	06.01.23	
Rev		Date	

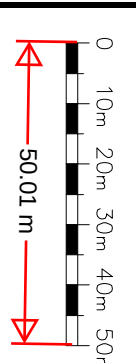

Job Title

18 Saunders Close
Gravesend DA11 8SJ

Drawing Title
Existing Block and Site plan

Scale	1:200 @ A1	Date	
Job No.	51-1000-989	Draw No.	S01
		Rev	P1