

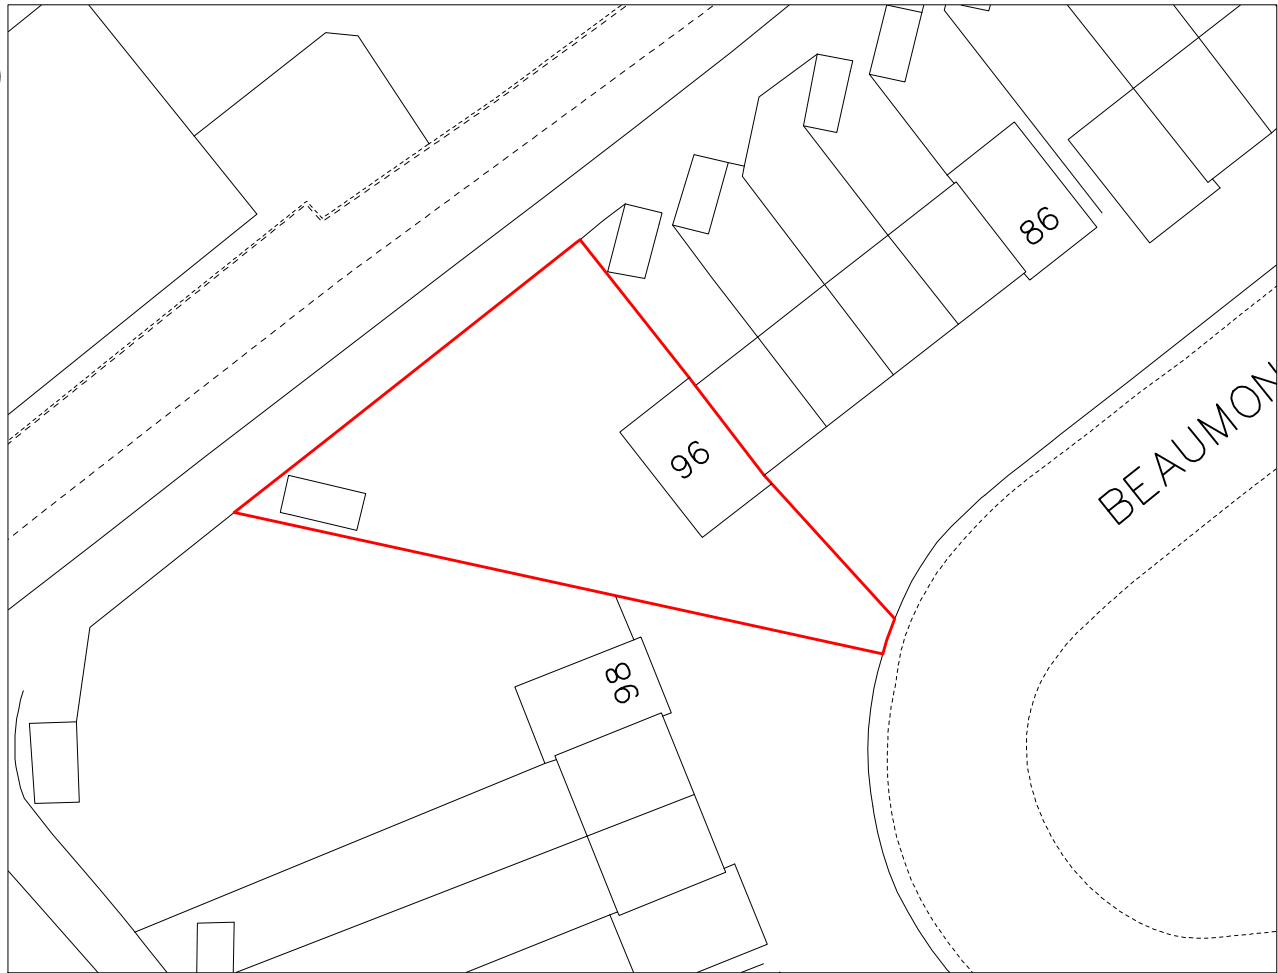




1

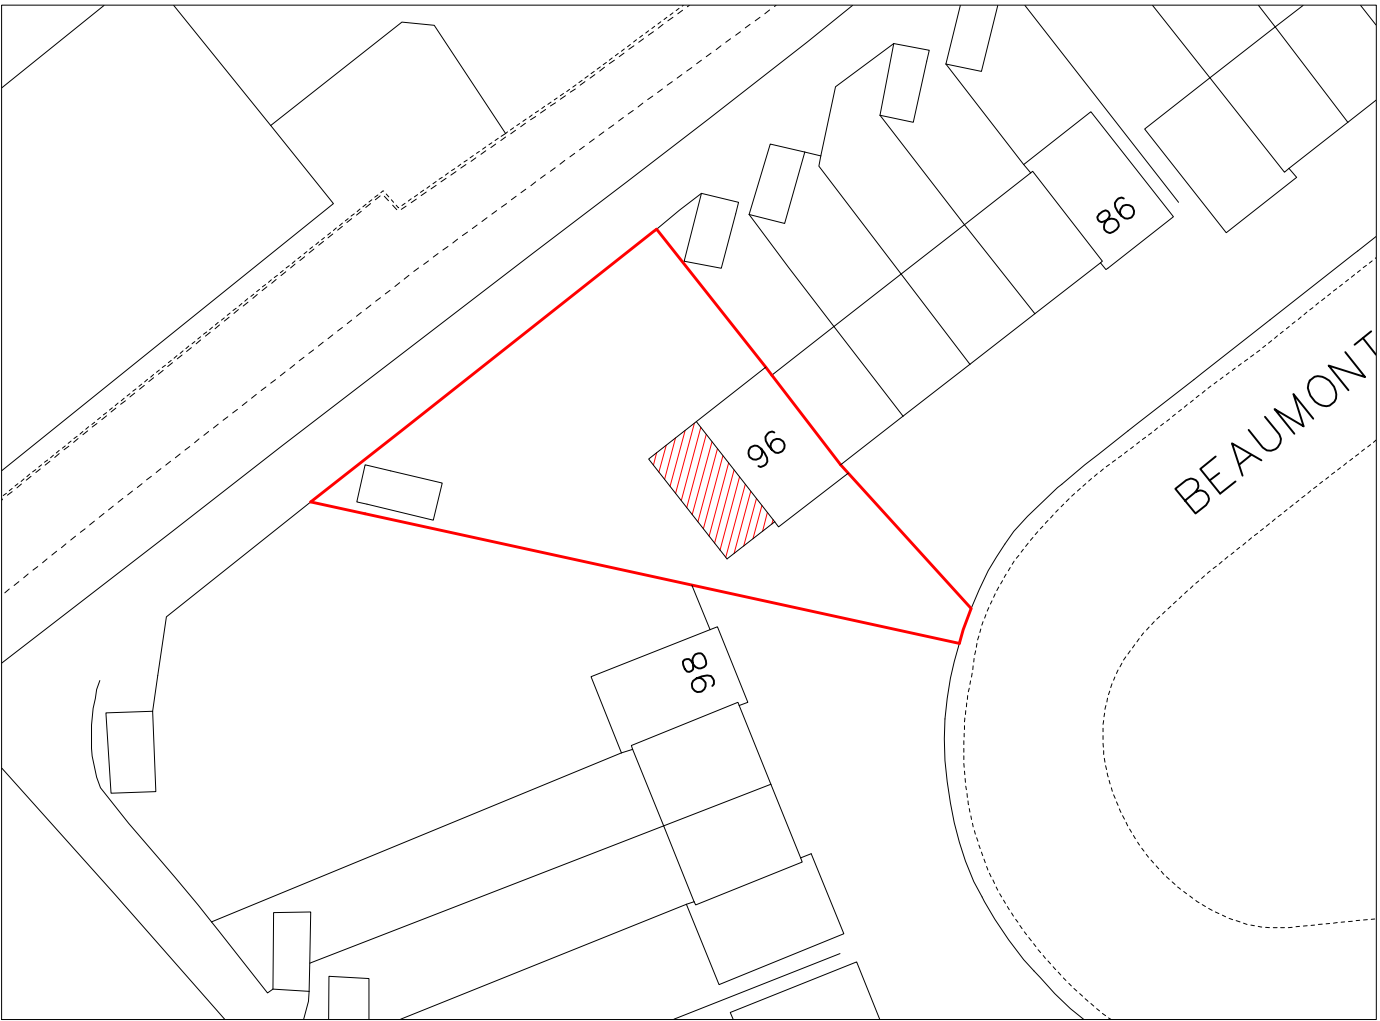


2

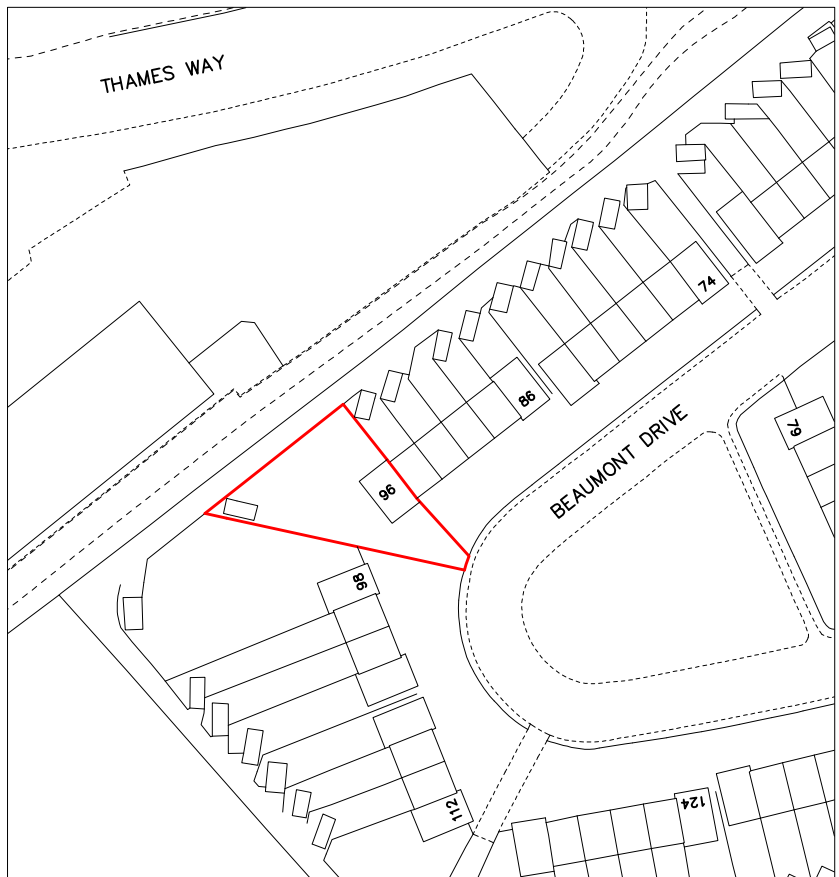

3

 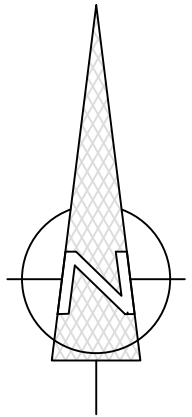

VISUAL SCALE 1:500 @ A3

 

VISUAL SCALE 1:1250 @ A3

- 1 1:500 Site Plan
- 2 1:1250 Location Plan
- 3 1:500 Proposed Site Plan

Client
Mr Rashpal Singh
Project
96 Beaumont Drive
Title
Site & Location Plan
Scale
As Indicated

Date

Drawn By
Oast

Checked By
DS

Drawing No:
A105

Revision



OAST ARCHITECTURE