





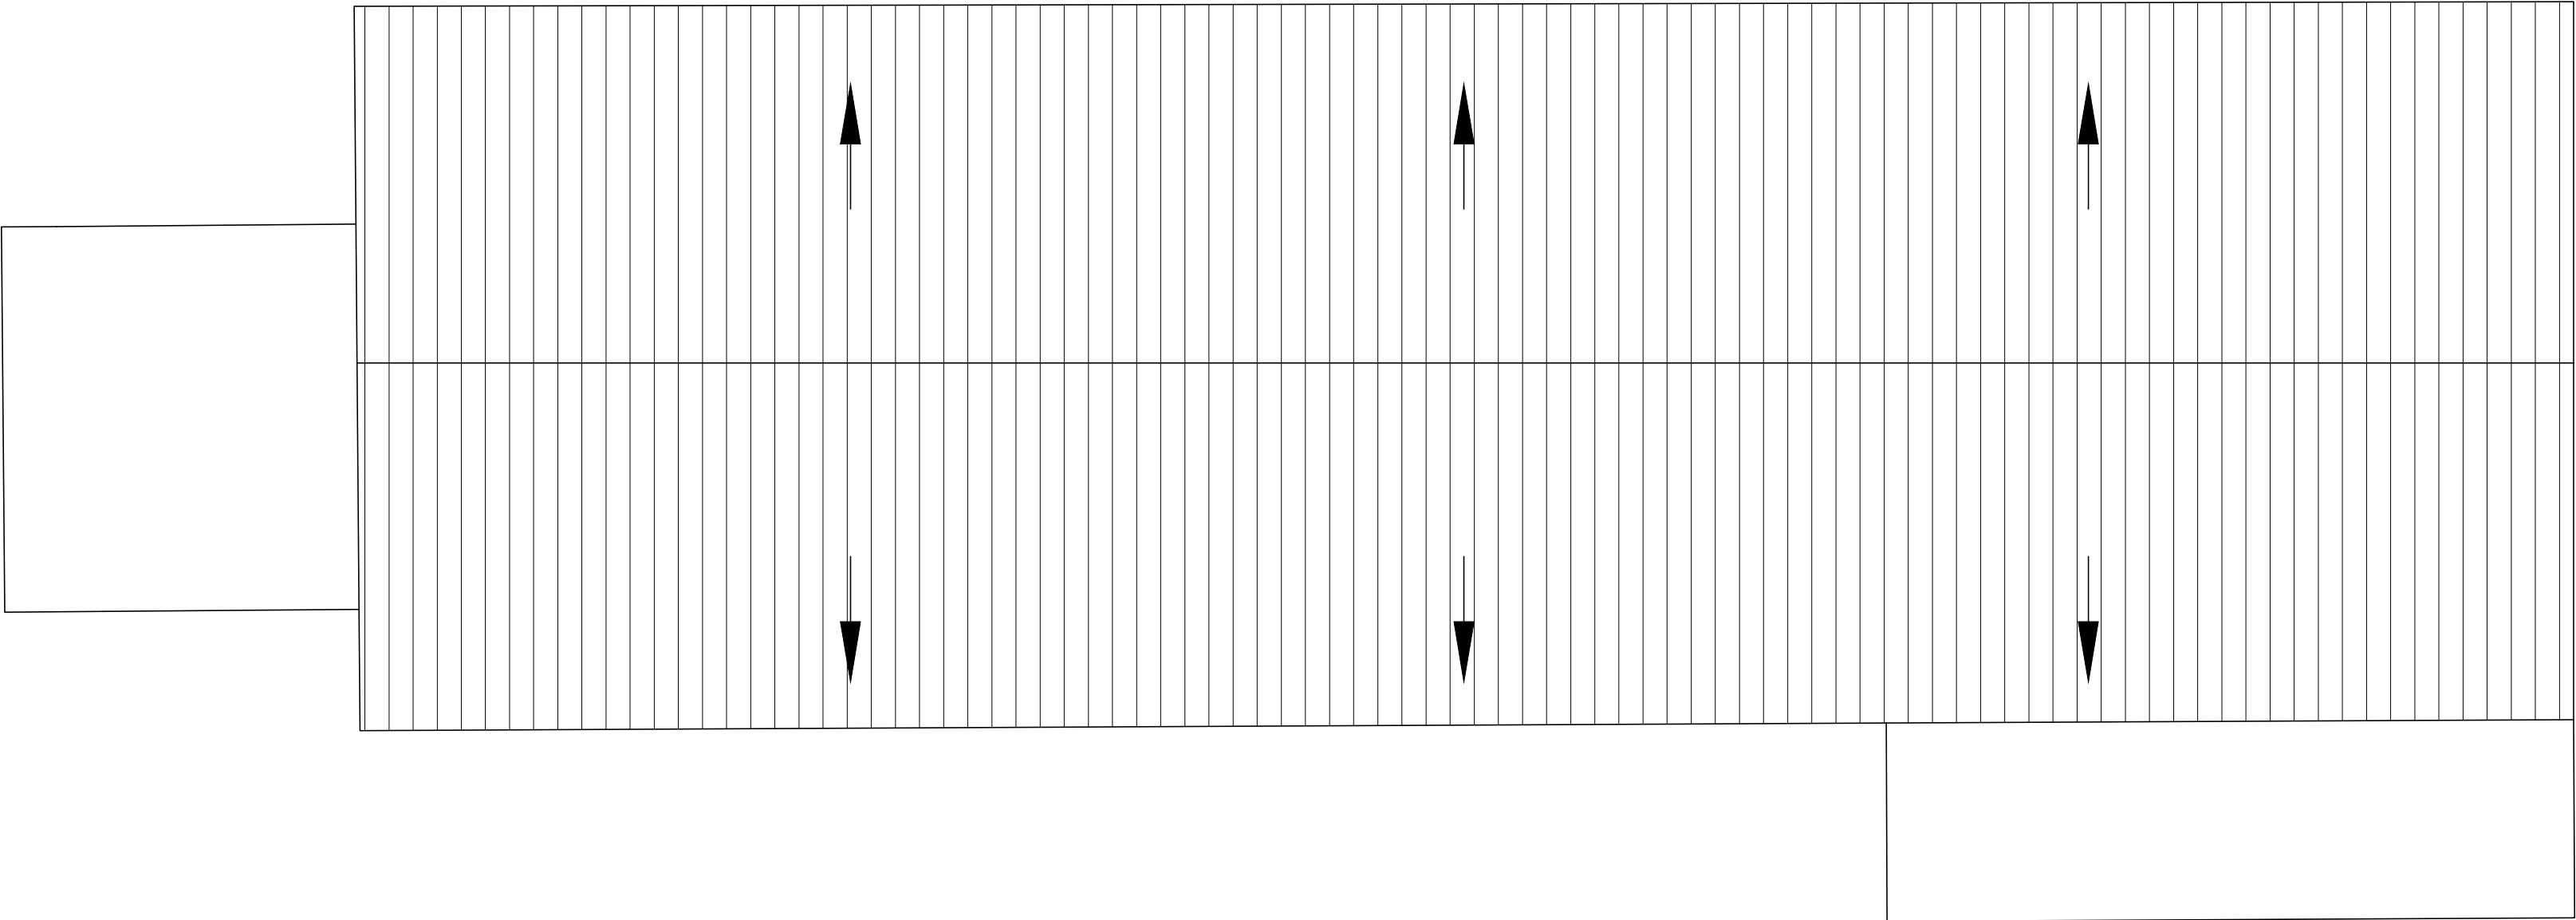

NORTH

 

0 0.5 1.0 1.5 2.0 2.5 3.0 3.5 4.0 4.5 5.0m

The copyright of this drawing is vested with Corstorphine & Wright Ltd and must not be copied or reproduced without the consent of the company.

P-00		Planning Issue		19.03.24		SK	LC
Rev.	Description	Date	Drw.	Chk.			

Client
YIF
Youth Investment Fund

Project
Modular Youth Hub
Gravesend St Aidens Hut

Drawing Title
Existing Roof Plan

Drawing Status
PLANNING

Corstorphine & Wright

Tamworth Studio
5 Aldergate, Tamworth, B79 7DJ
01827 671 23

corstorphine-wright.com



Drawing No.
23519-3174

Drawn SK	Checked LC	Paper Size A2	Scale 1:50	Date 19.03.24
-------------	---------------	------------------	---------------	------------------

Revision
P-00