




1 FRONT ELEVATION A
1:50

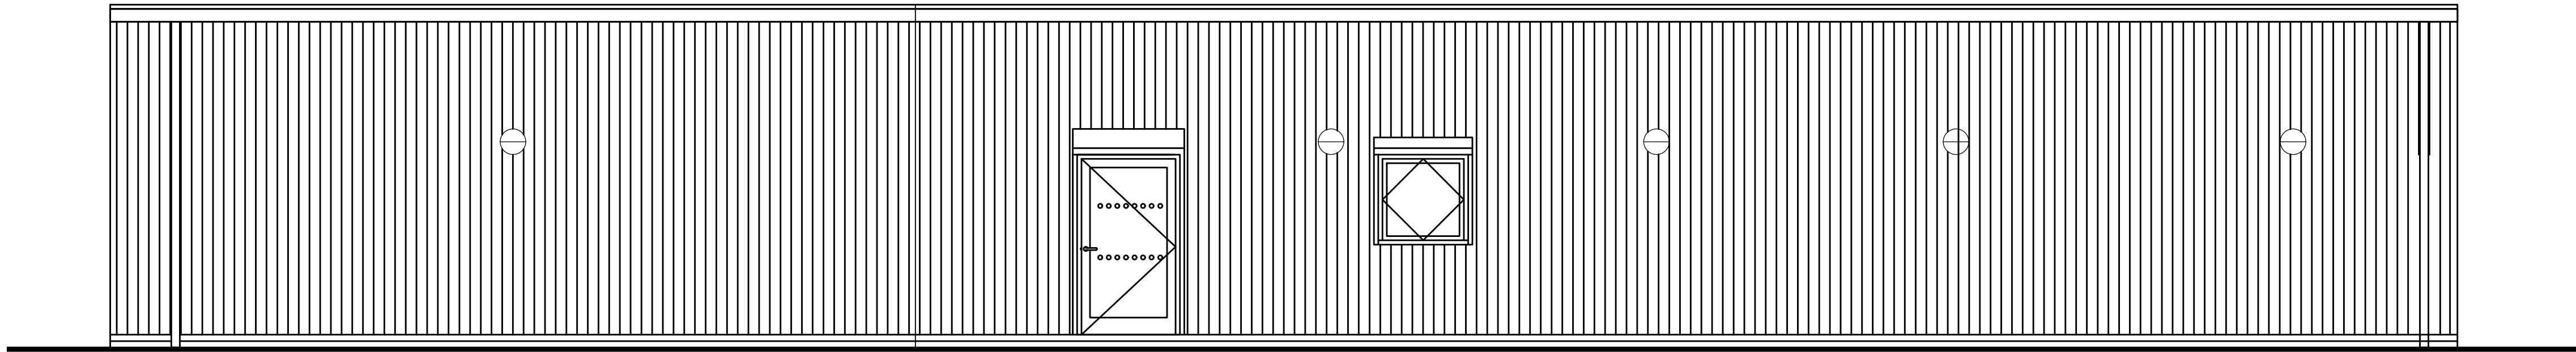


2 REAR ELEVATION B
1:50

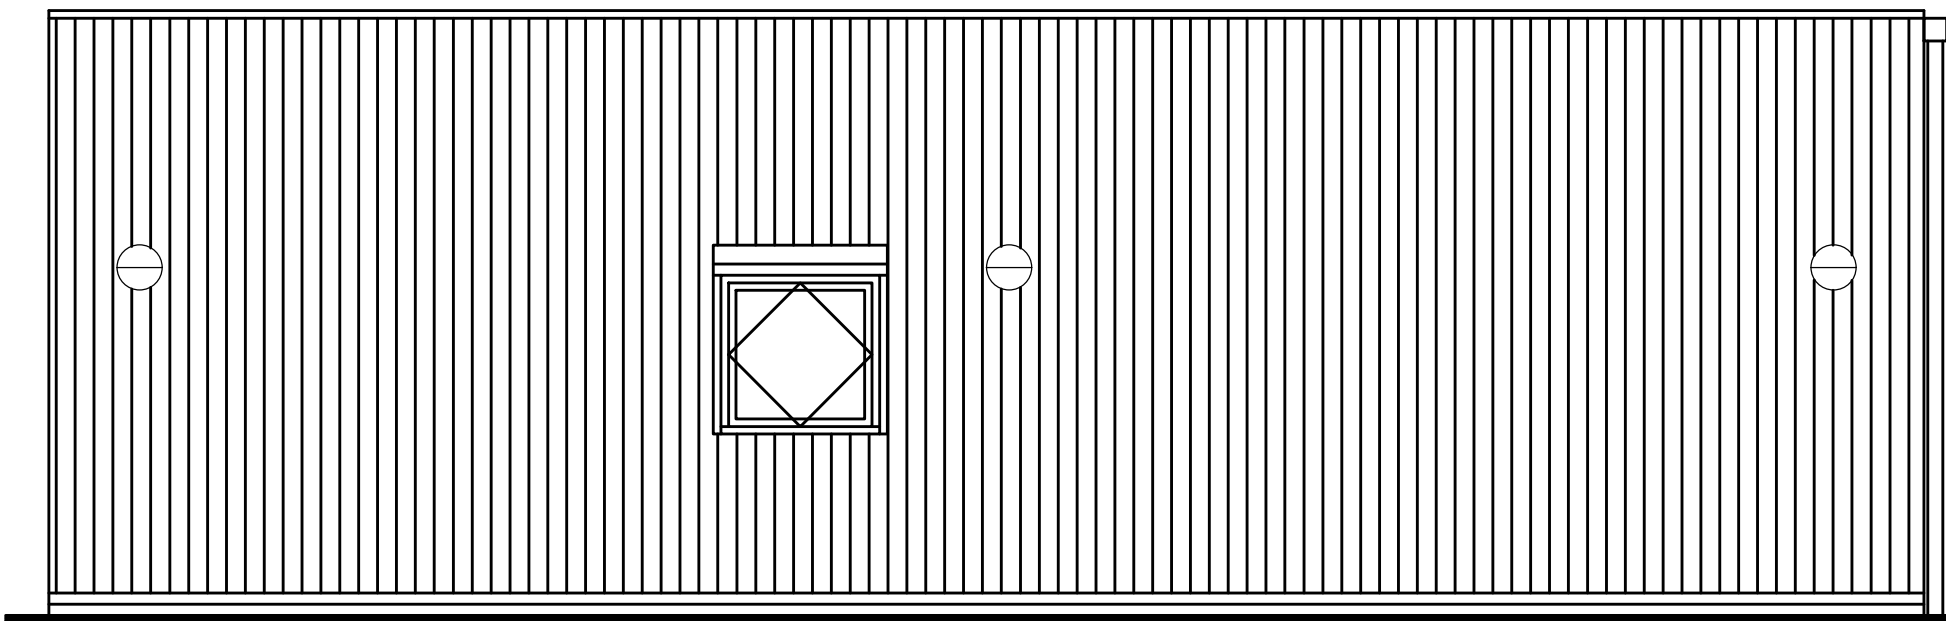


3 SIDE ELEVATION C
1:50

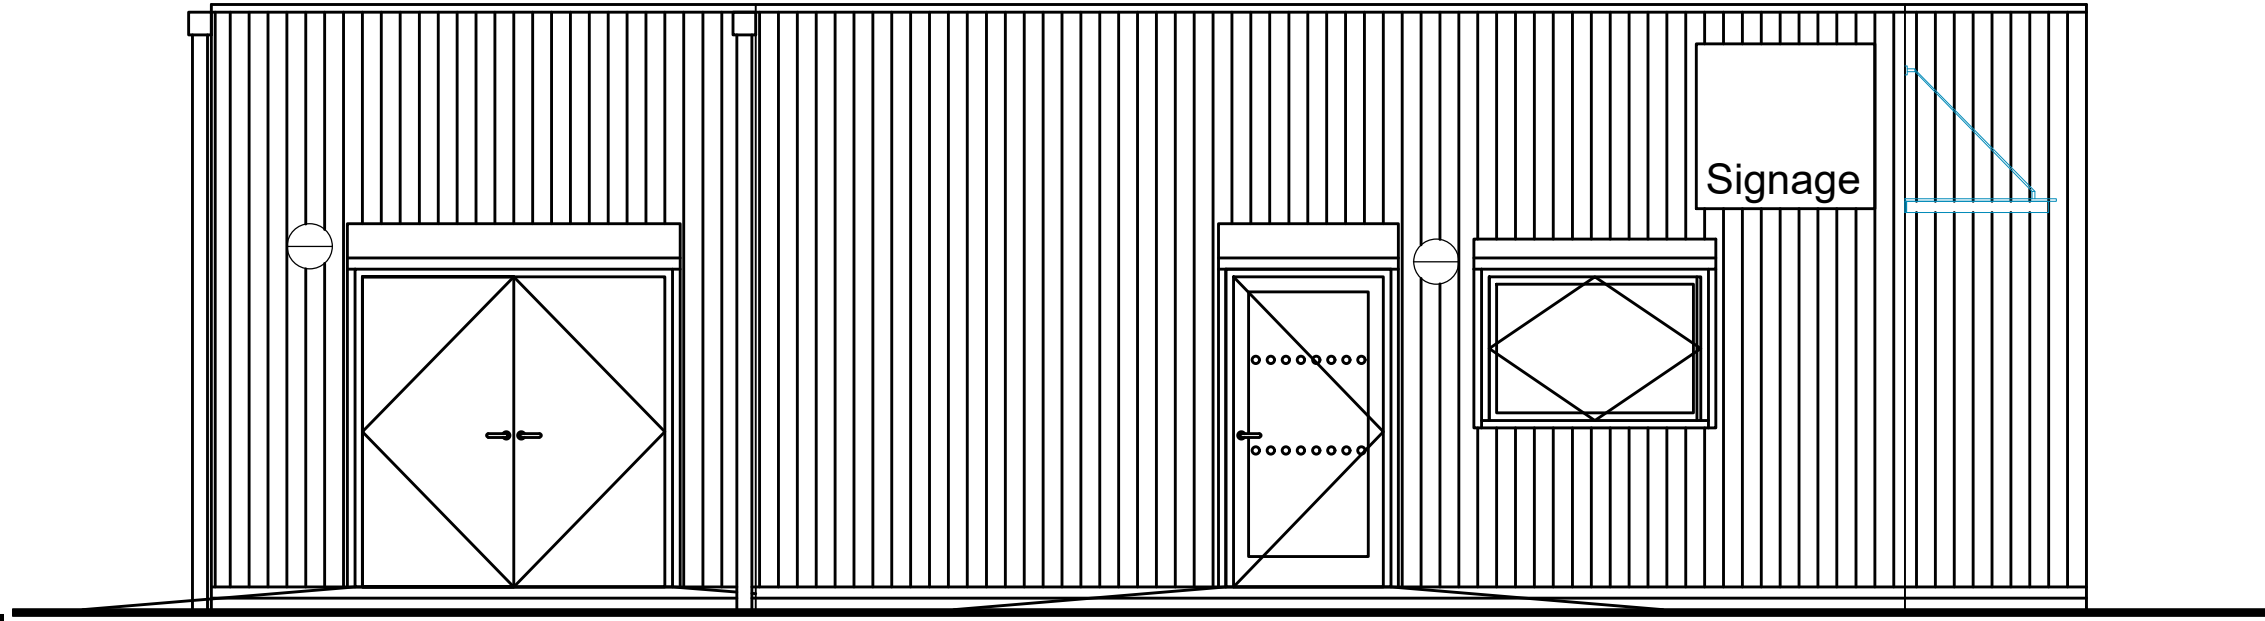

4 SIDE ELEVATION D
1:50

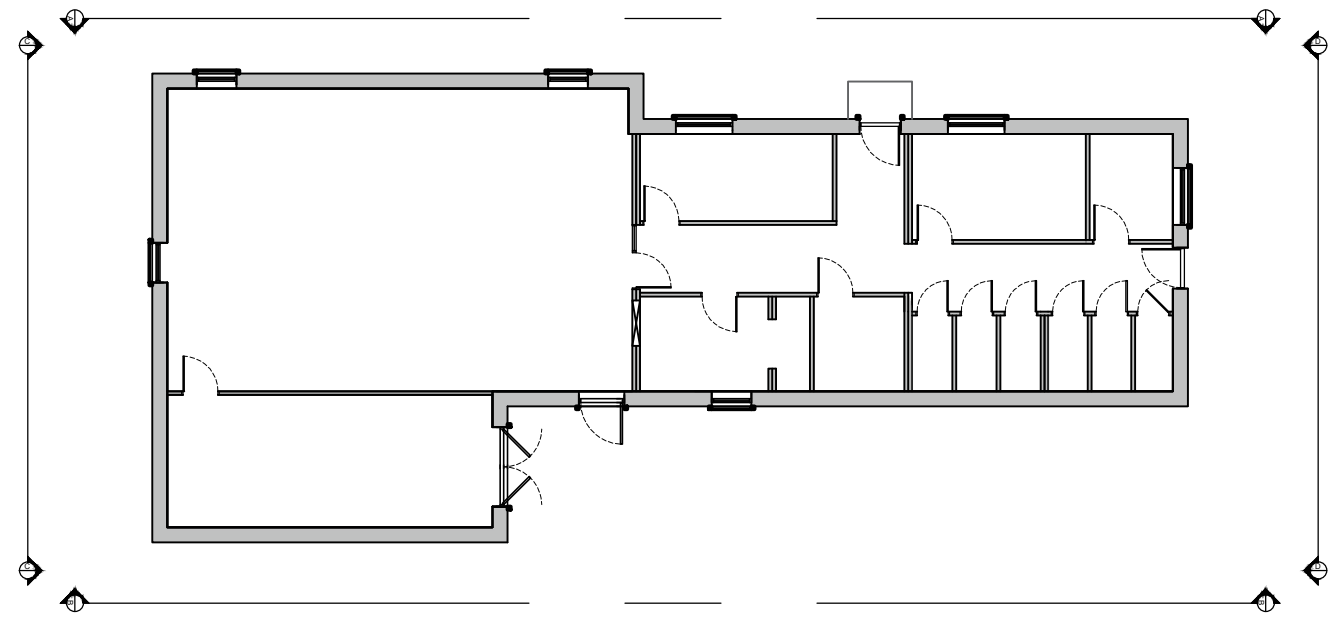

5 KEY PLAN
1:200

 

The copyright of this drawing is vested with Corstorphine & Wright Ltd and must not be copied or reproduced without the consent of the company.

P-00	Planning Issue	08.08.24	LC	CH
Rev	Description	Date	Draw	Chk

- Fire resistant cladding - Timber effect Rock panel.
- Black framed AL windows and doors.
- Black Gutter, RWP's and roof edging detail.
- Black roller shutters
- Black fencing to bins, external plant and bottle store

N.b Unprotected areas to elevation along boundaries to be checked against permitted unprotected areas in accordance with AD Part B

Client
YIF
Youth Investment Fund
Project
Modular Youth Hub
Gravesend St Aidens Hut
Drawing Title
Proposed Elevations

Drawing Status
PLANNING

Corstorphine & Wright

Tamworth Studio
5 Aldergate, Tamworth, B79 7DJ
01827 671 23
corstorphine-wright.com

Drawing No. 23519-3173				Revision P-00
Drawn LC	Checked CH	Paper Size A1	Scale 1:50	Date 20.05.24