




5LTR CADDY TO BE STORED INTO EACH APARTMENT

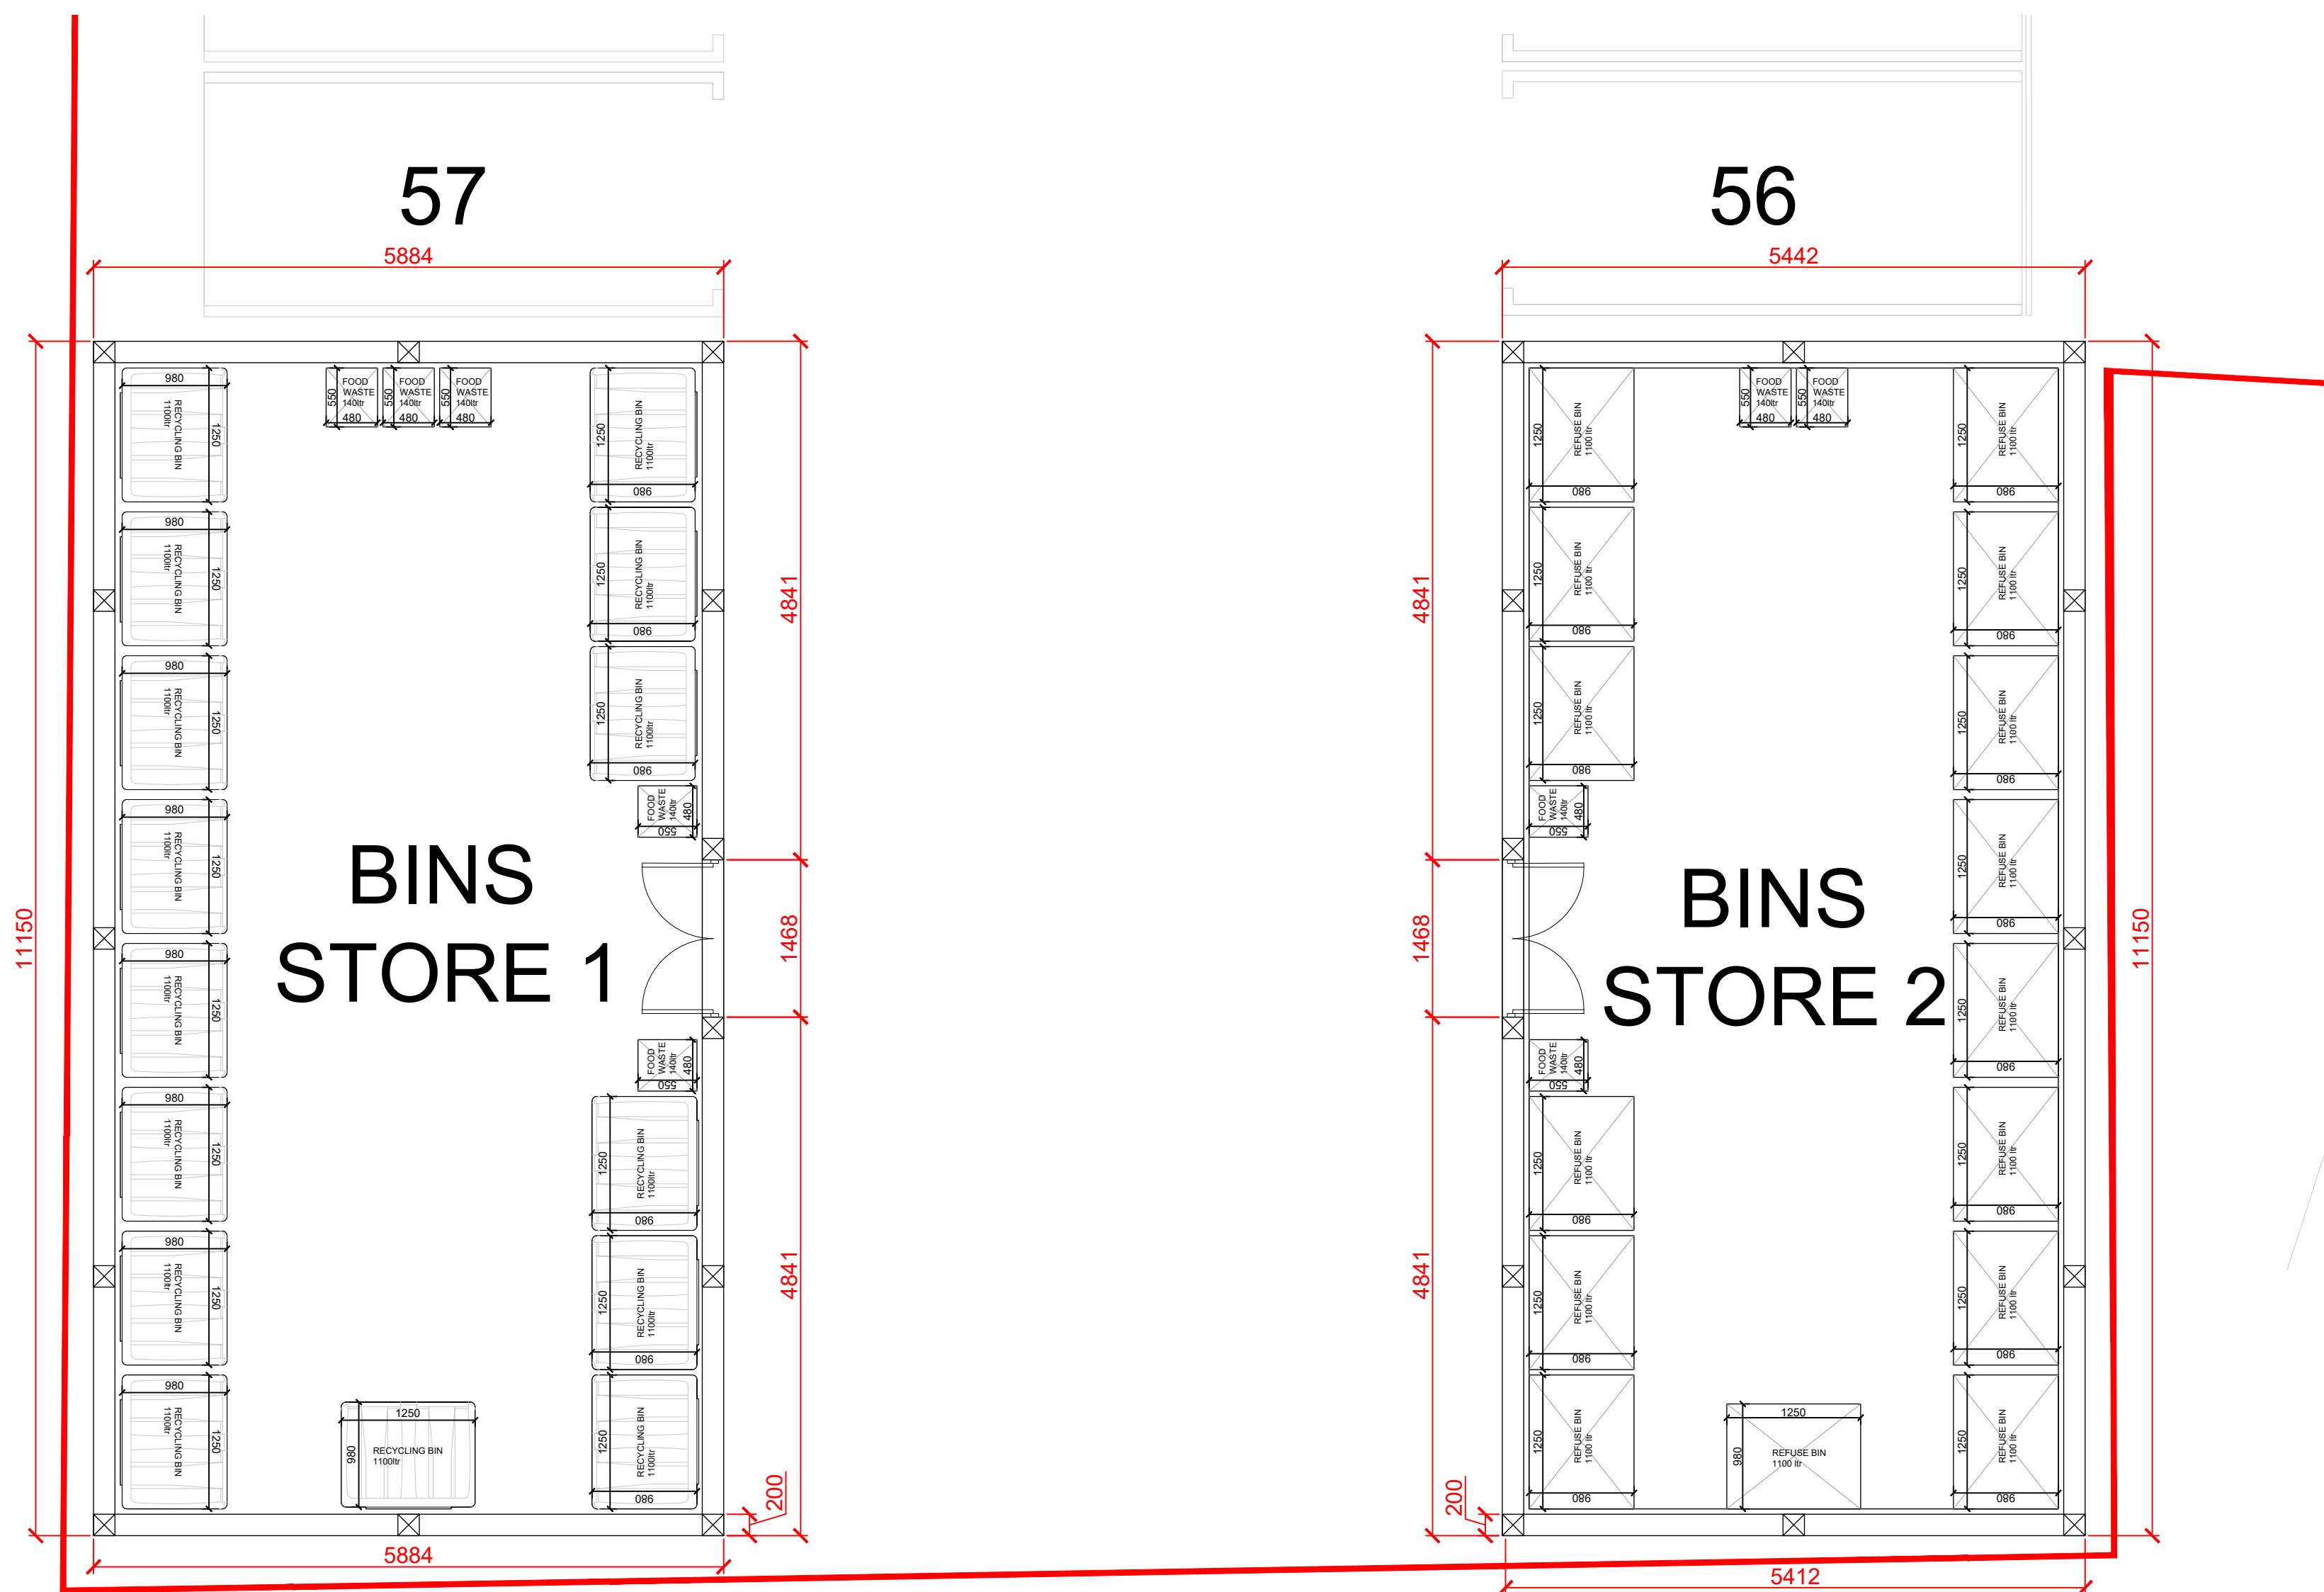


BIN STORE PLAN

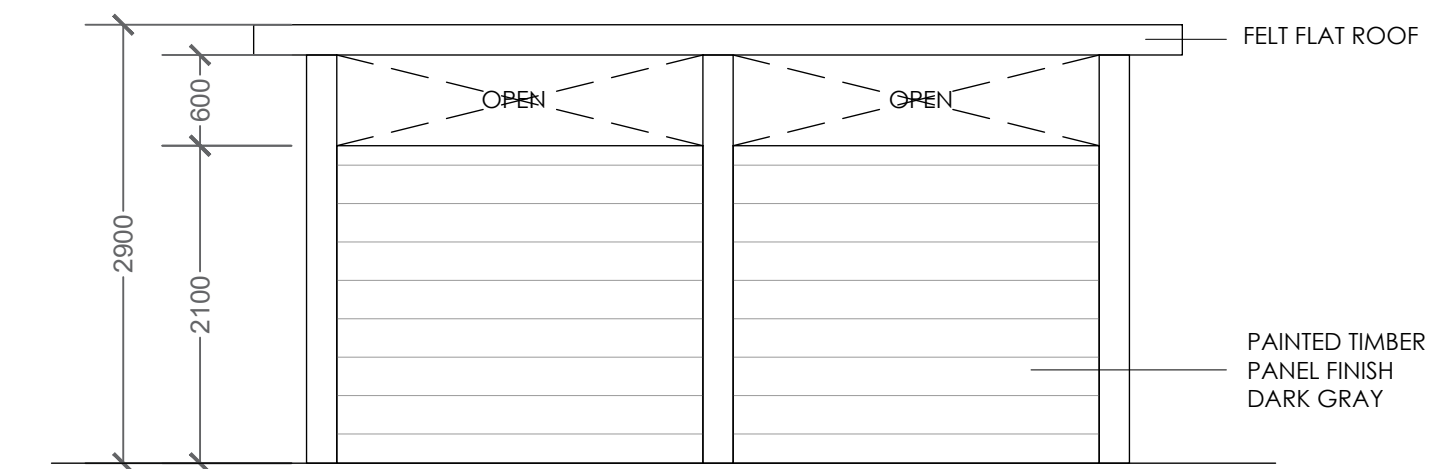


SOUTH ELEVATION

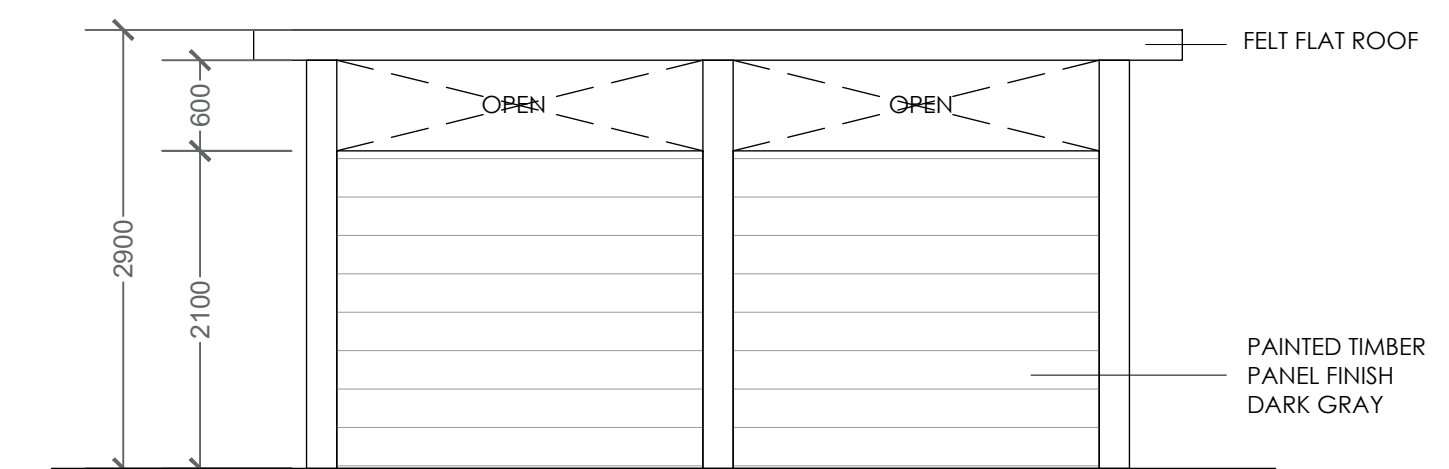



NORTH ELEVATION

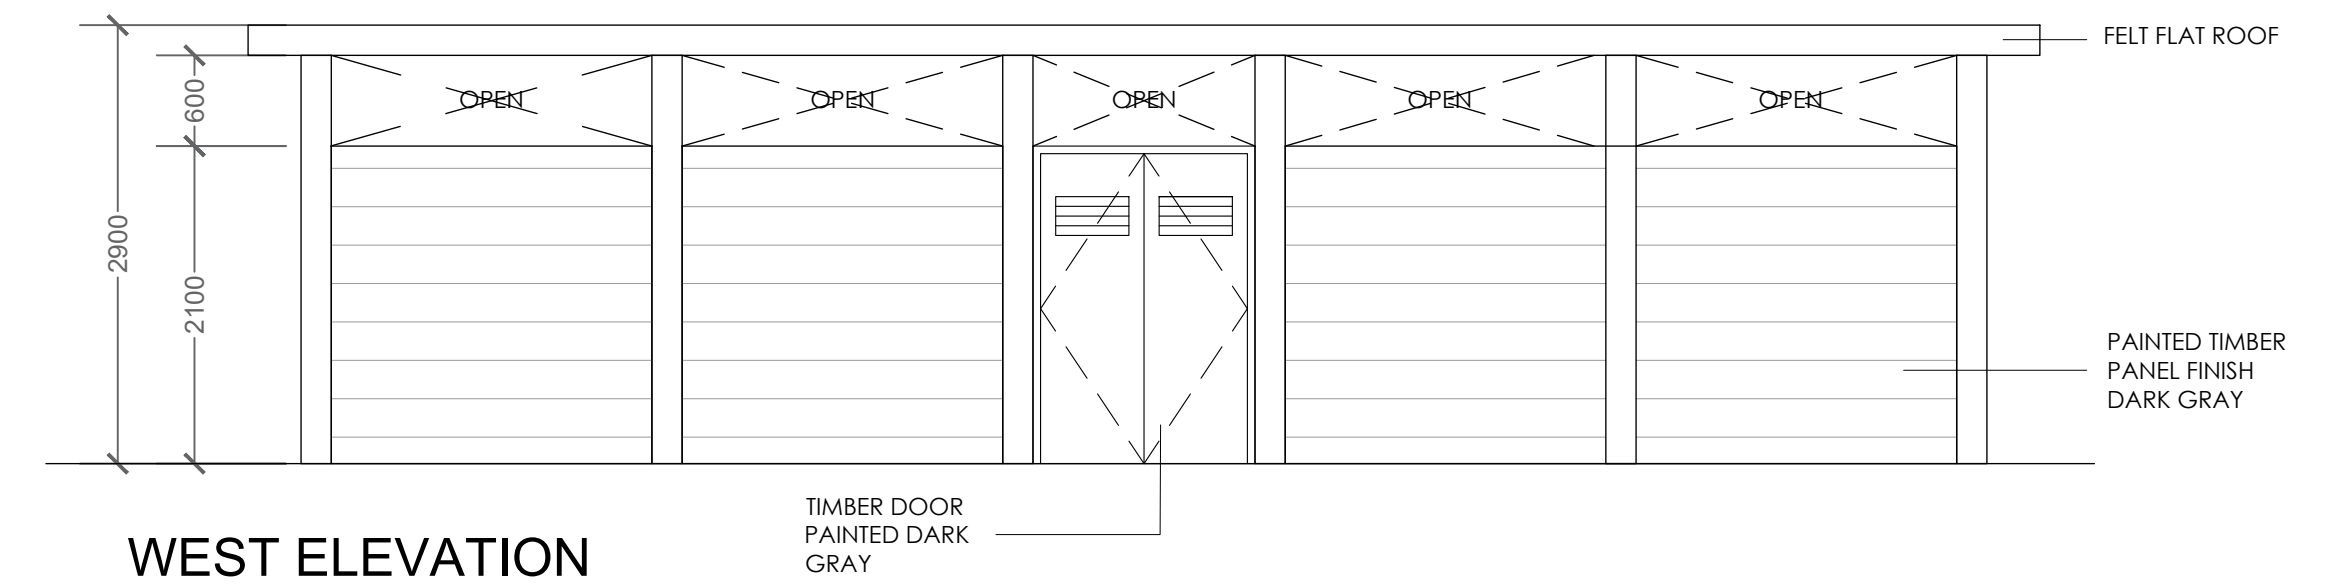

WEST ELEVATION

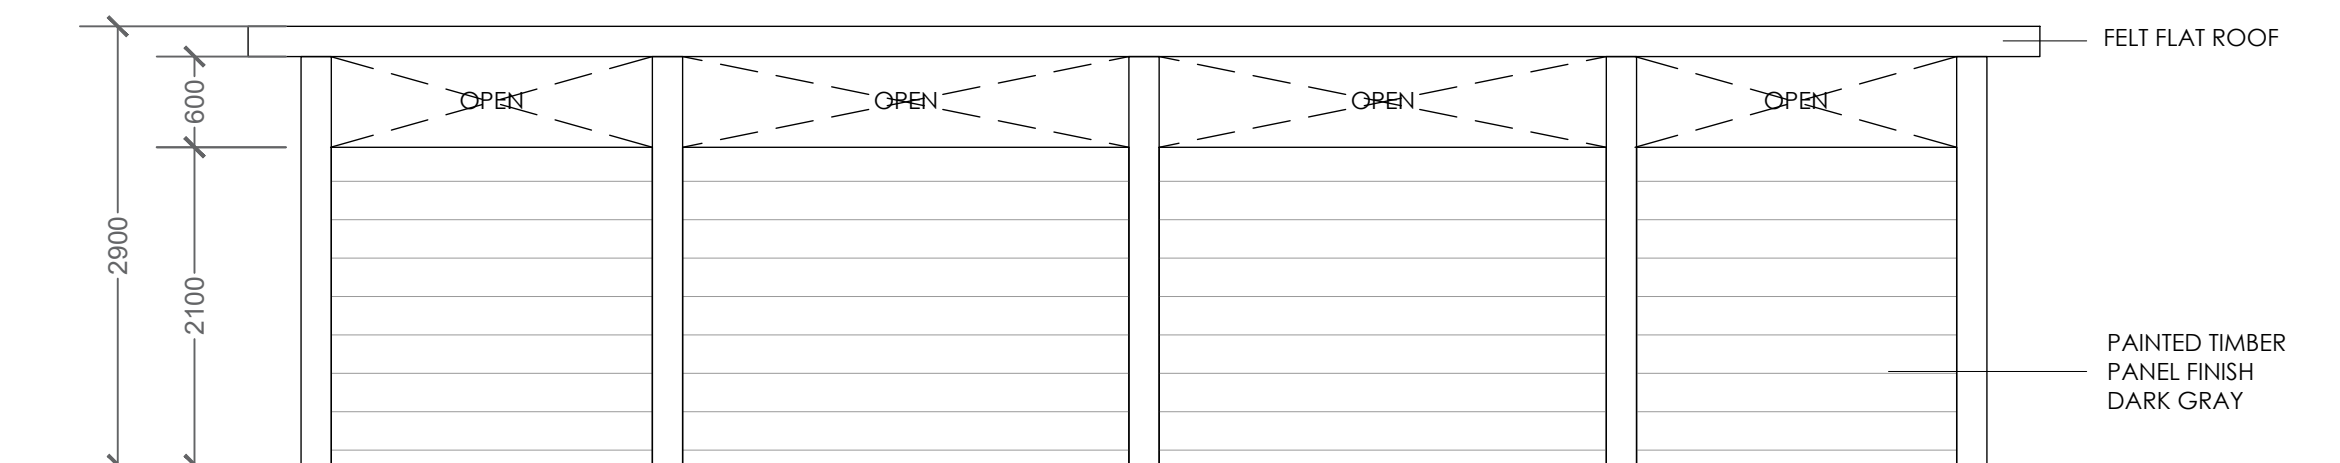

EAST ELEVATION

 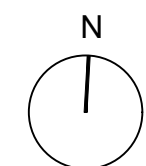

SCALE: 1:50 @ A1

[illegible]

ELEVATION