



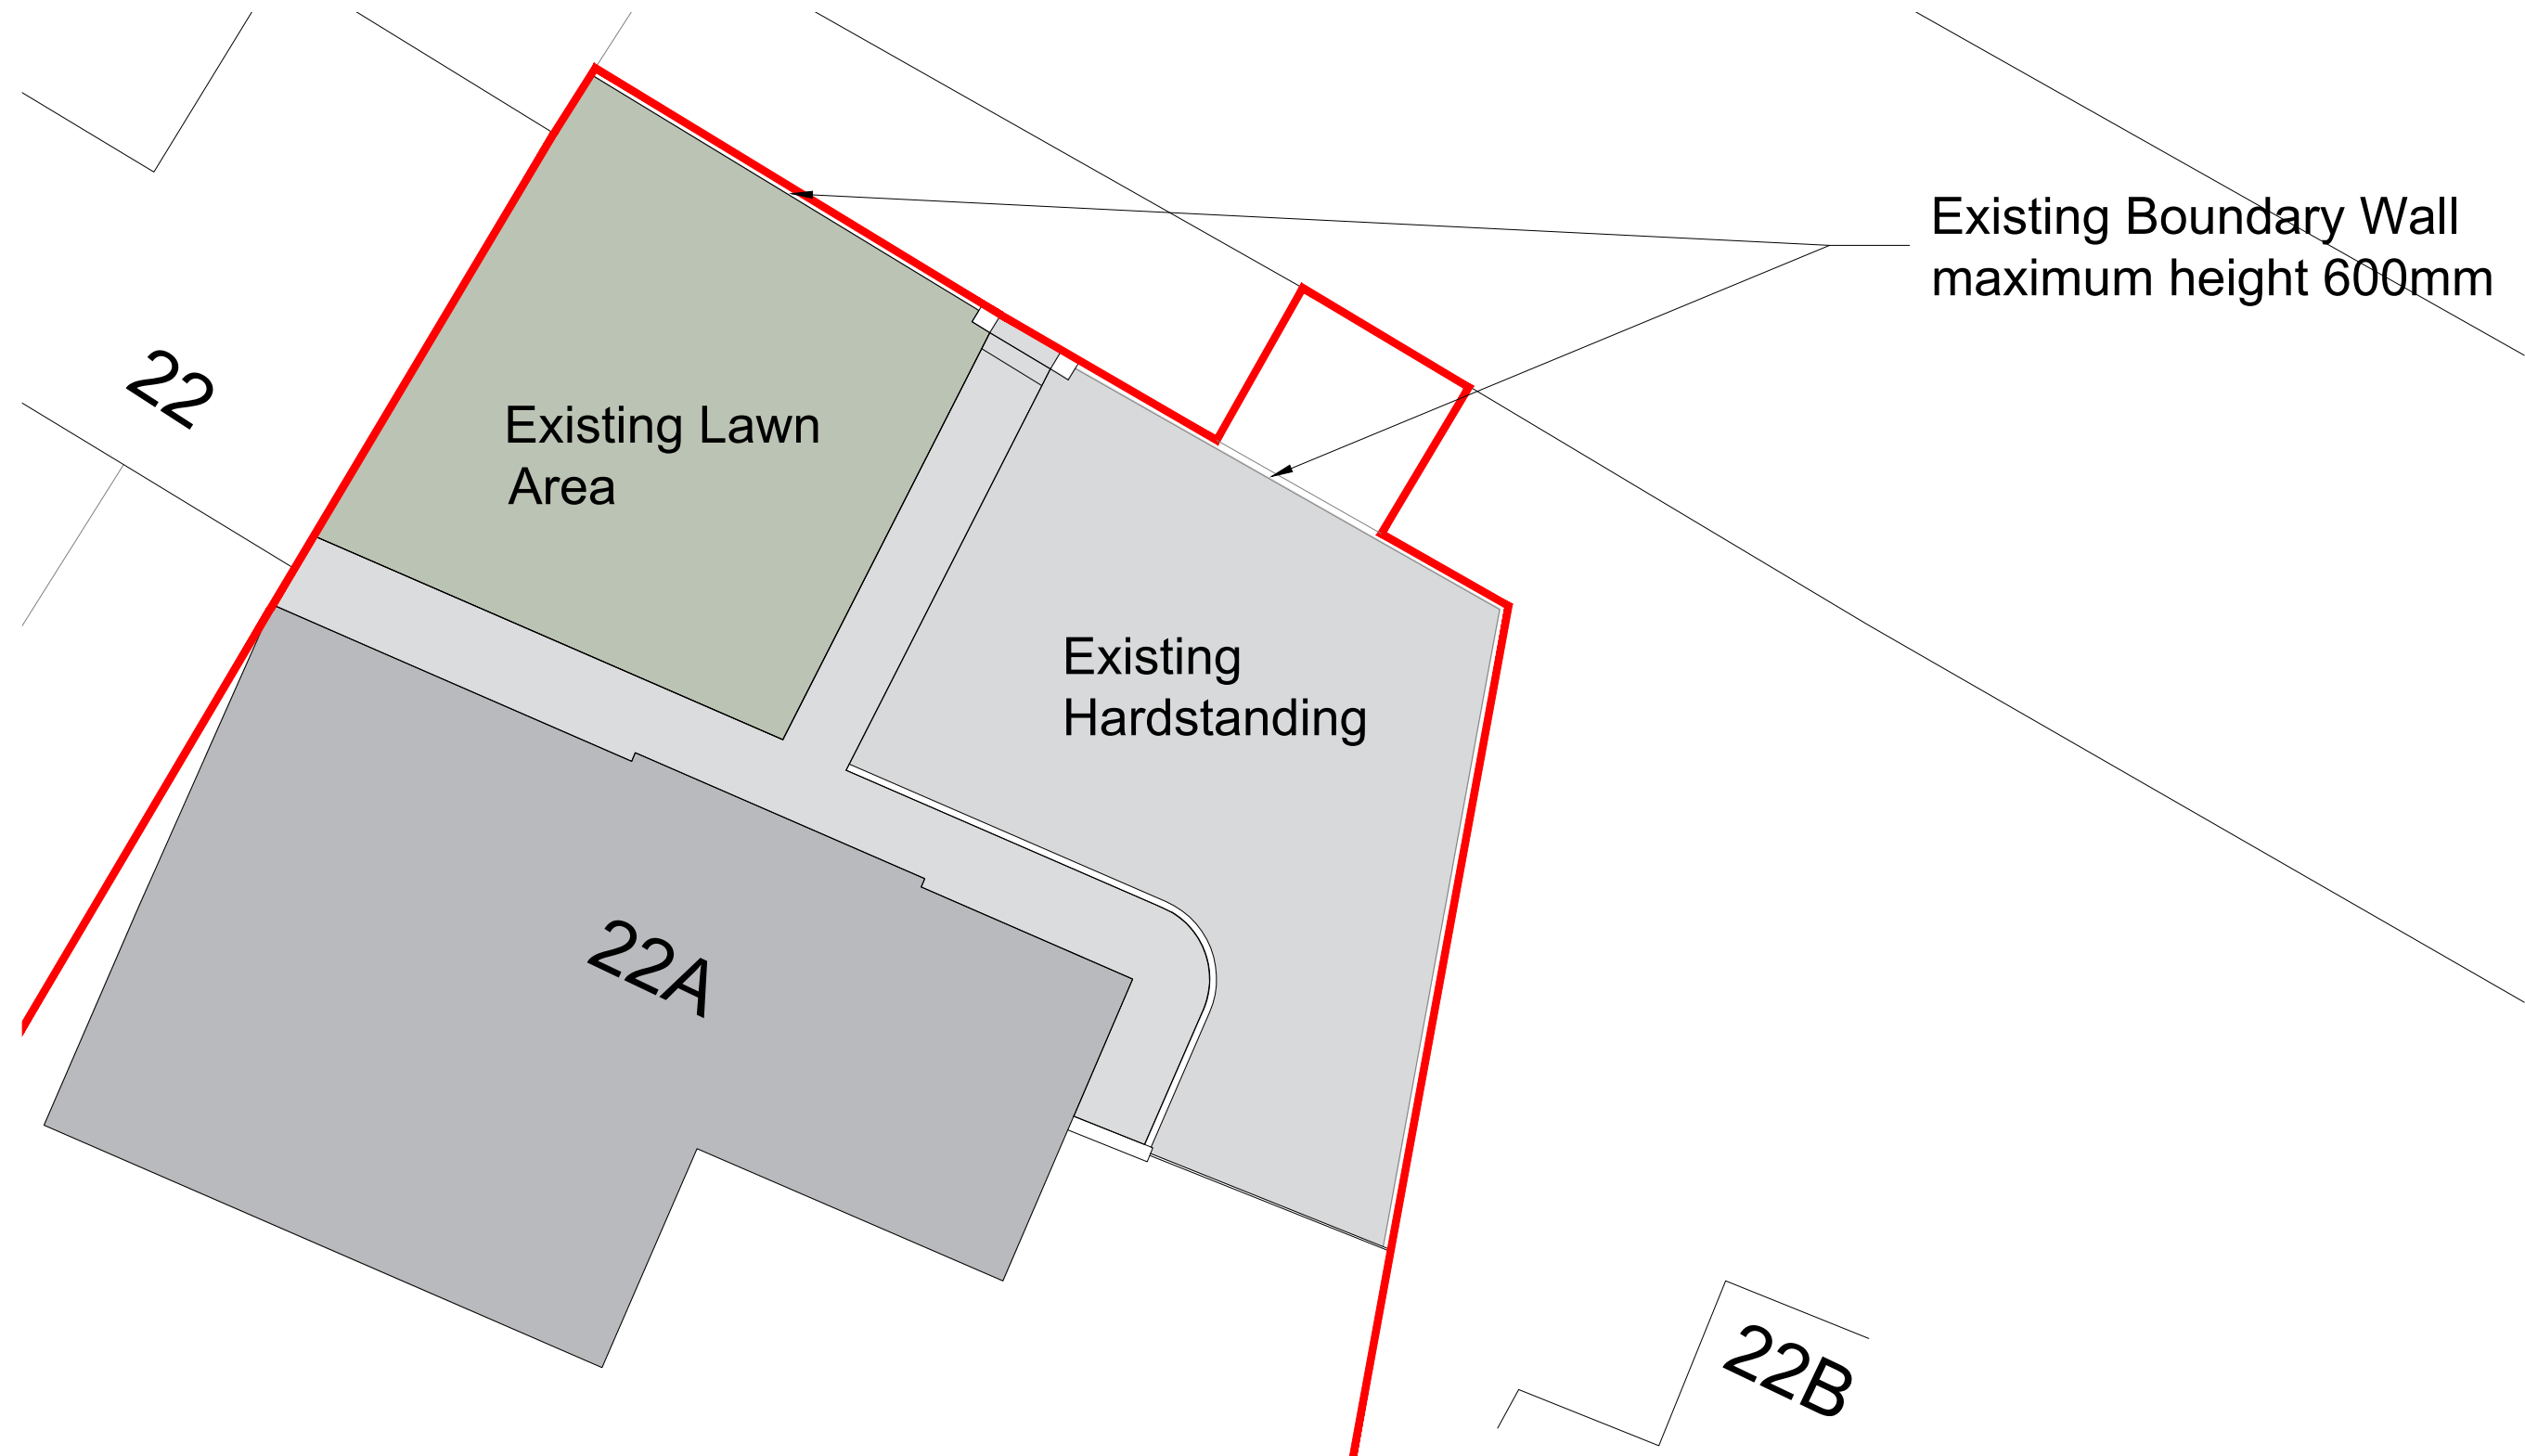

1:100

 

Site:
22A Old Rd East
Gravesend
Kent
DA12 1NQ

Title:
Existing Floor Plan

Scale at A3:
1:100

Date:
04/06/2024

Drawing no.:
002

Revision:
A