


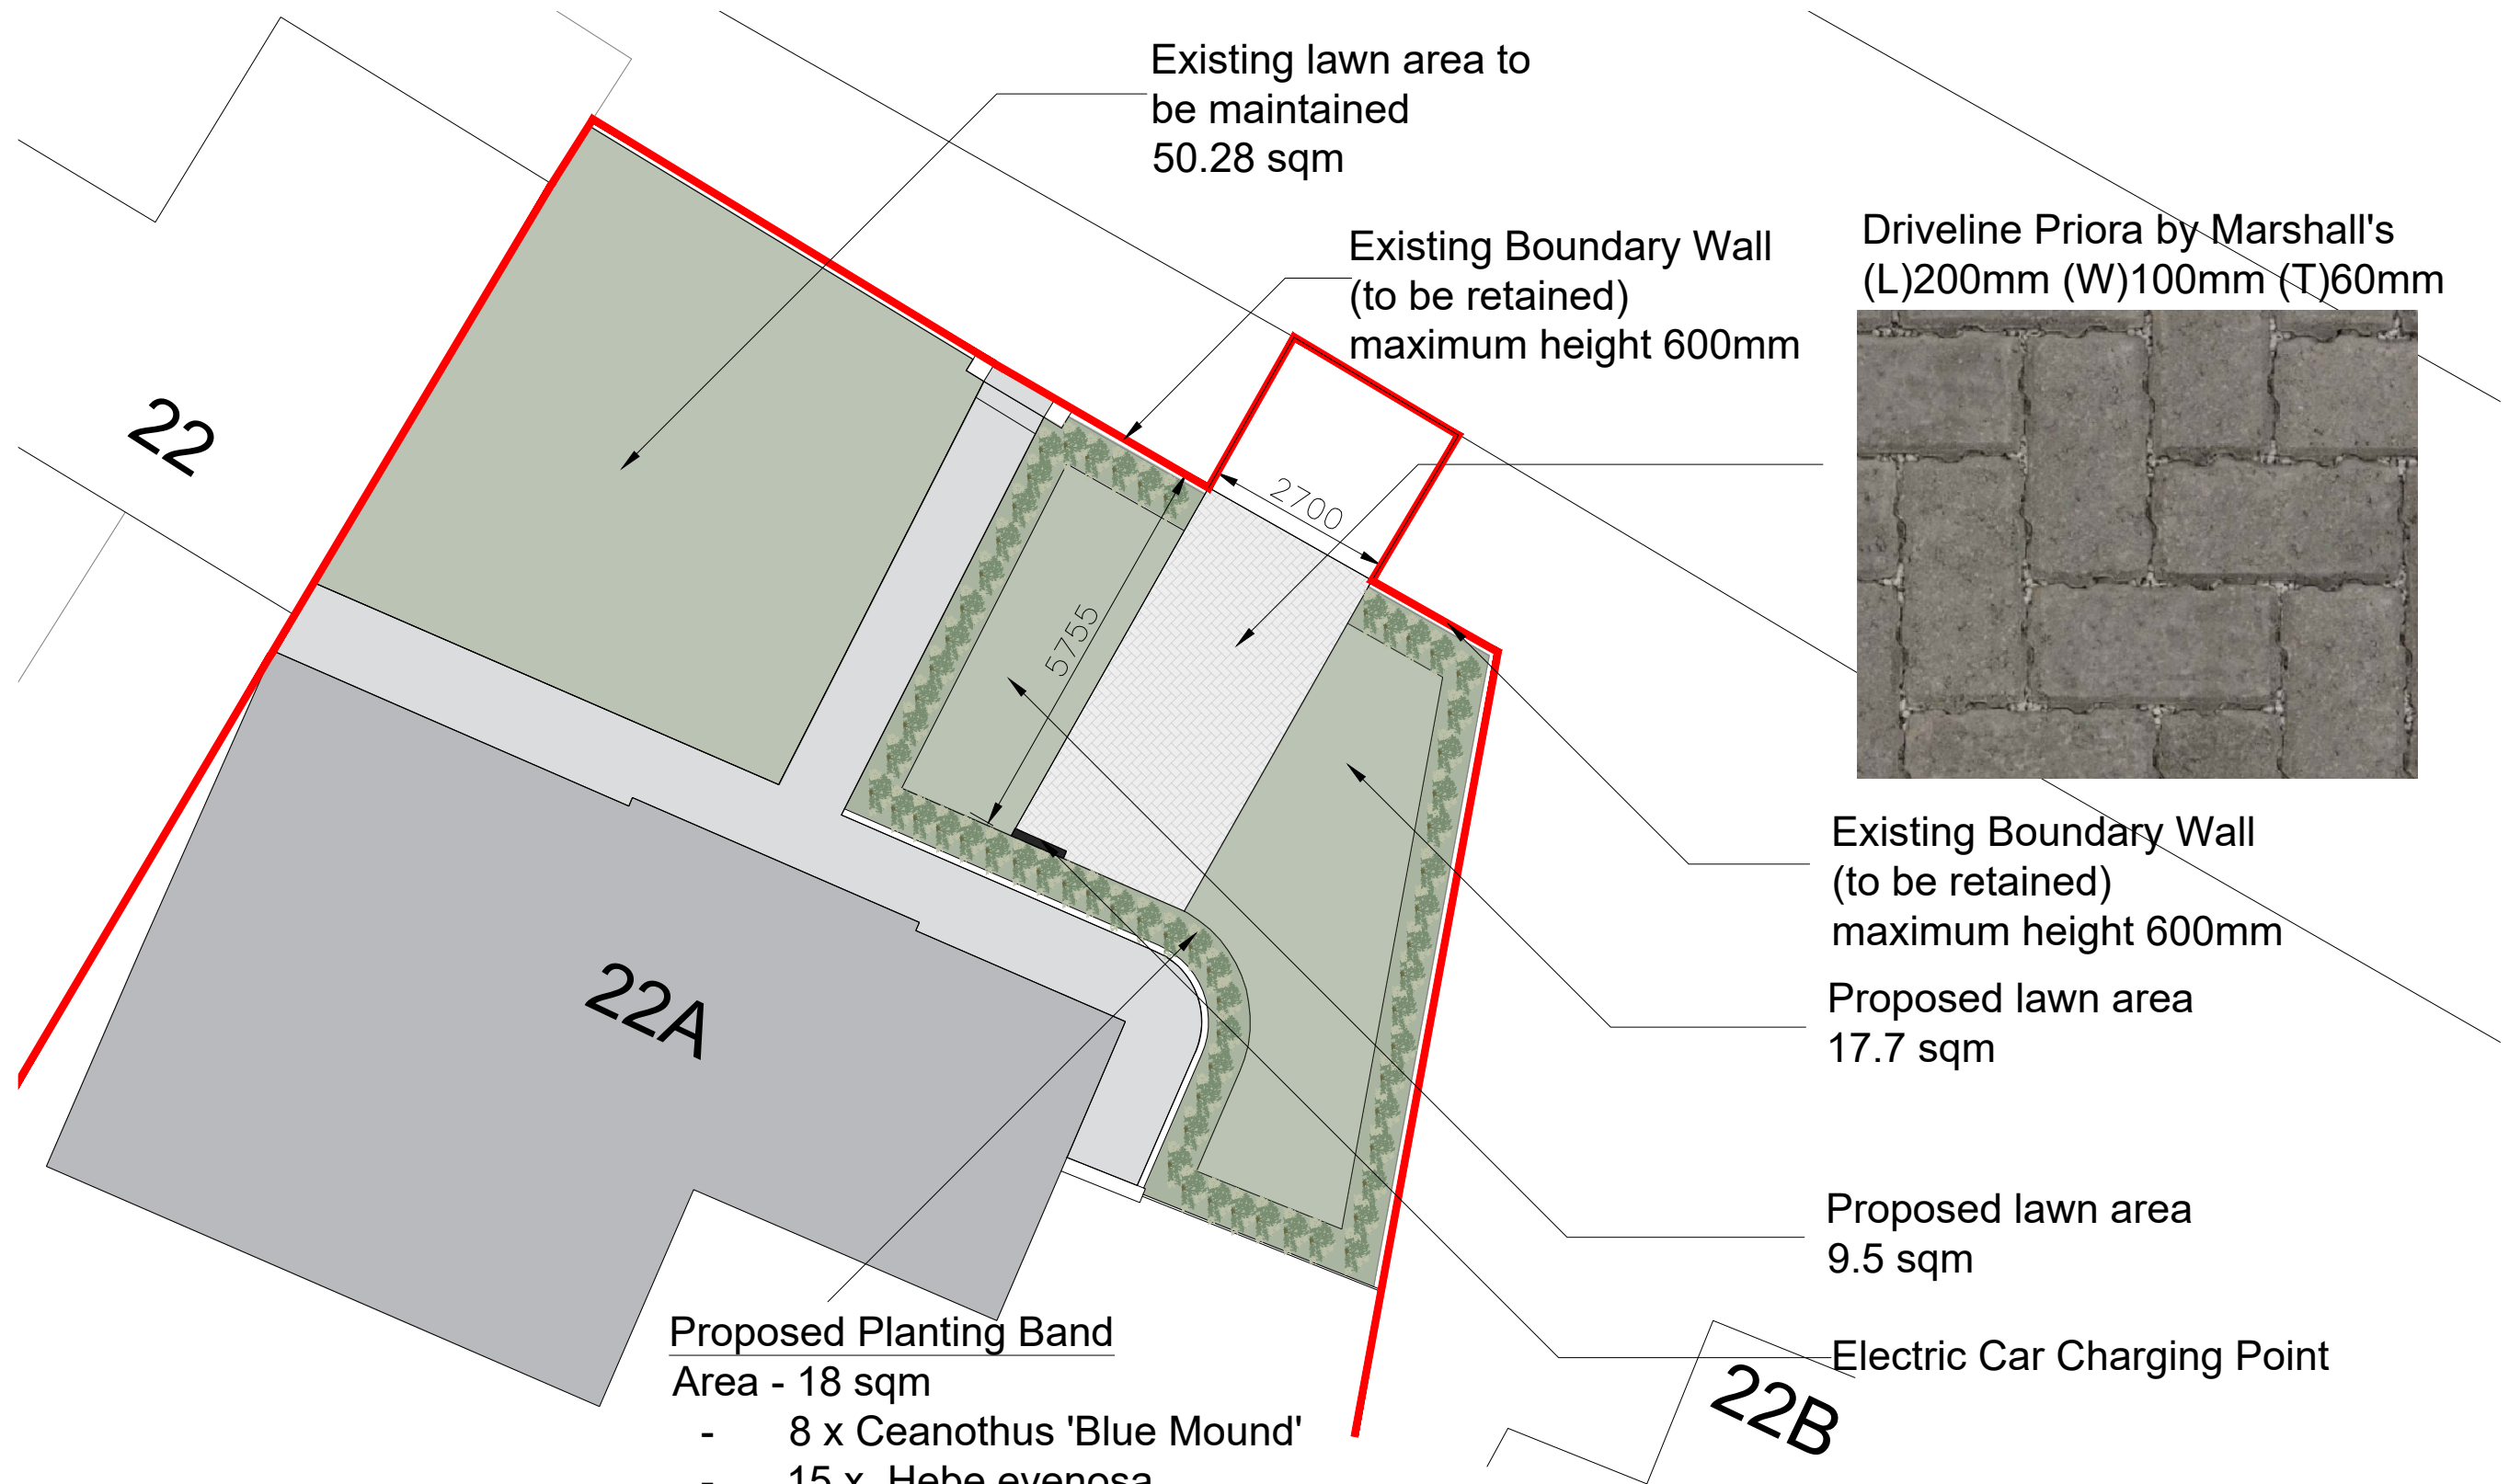

Site:	22A Old Rd East Gravesend Kent DA12 1NQ	Title:	Proposed Floor Plan	Scale at A3:	1:100	Date:	04/06/2024
				Drawing no.:	003	Revision:	A