



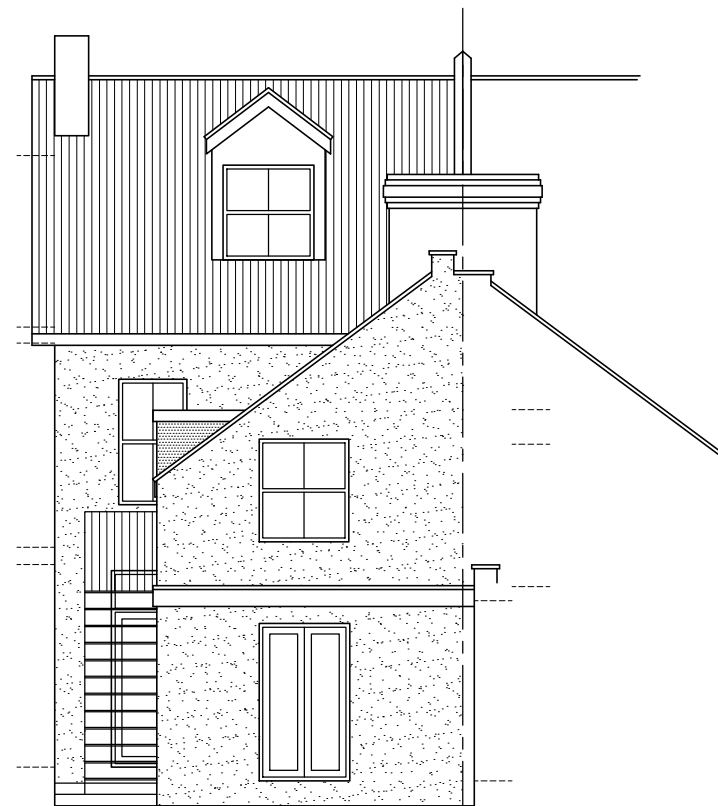

rear elevation
PROPOSED

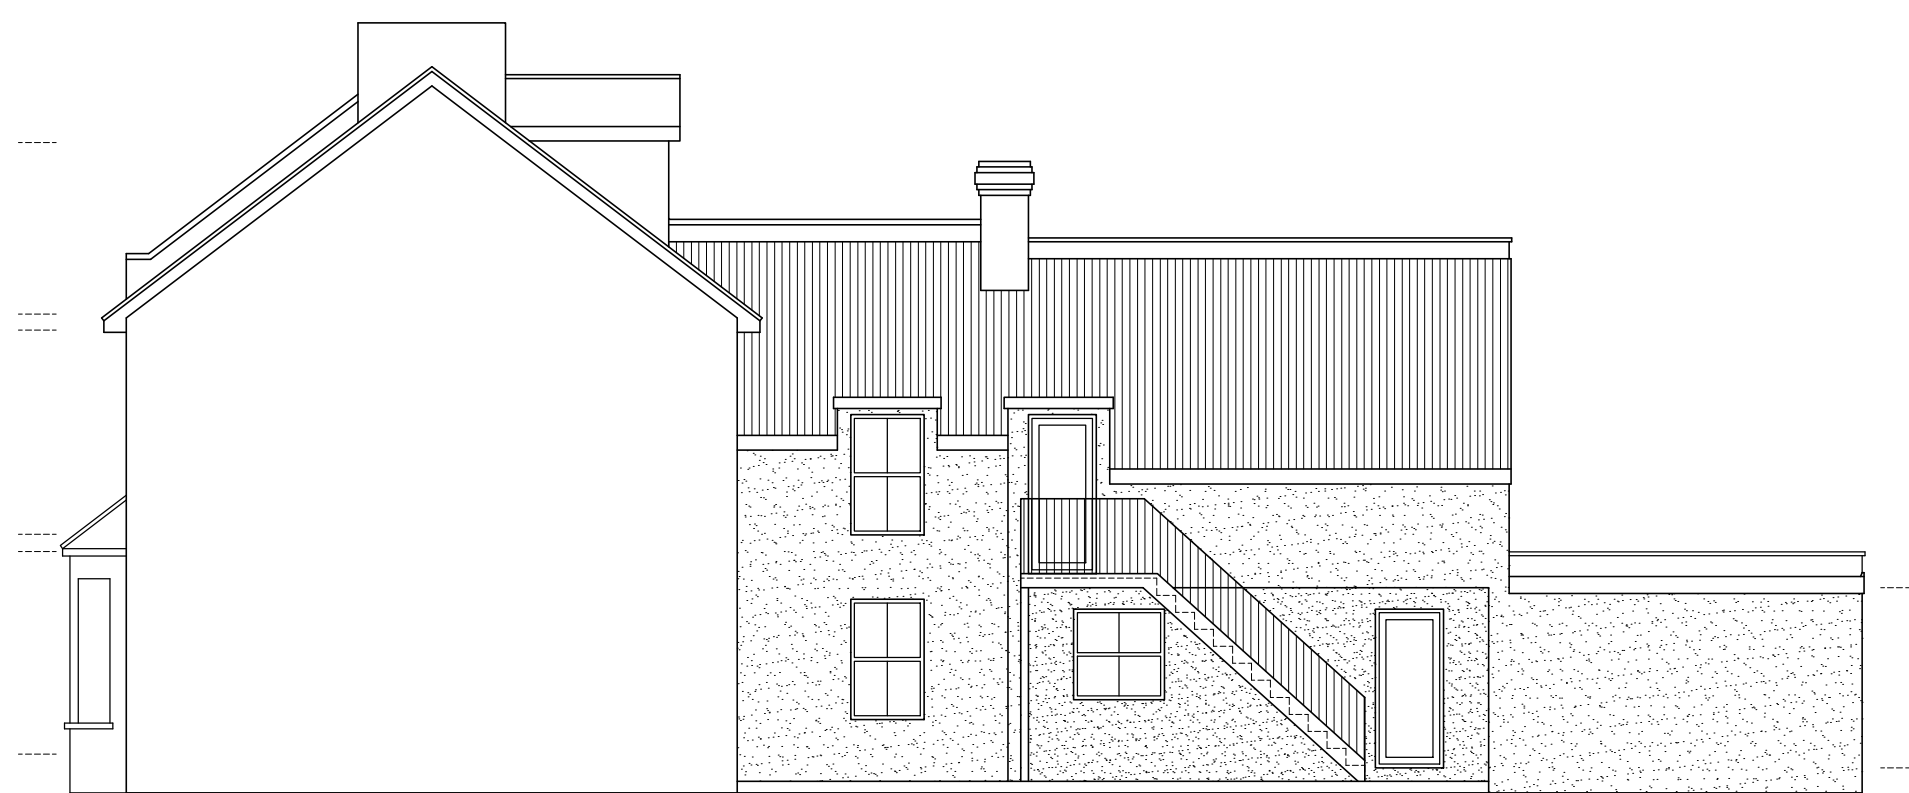


side elevation
NOTE: proposals not visible from front or return elevation + no other works intended

COPYRIGHT RESERVED
ALL DIMENSIONS TO BE CHECKED BY CONTRACTOR ON SITE.
SUPERVISOR TO BE NOTIFIED OF ALL DISCREPANCIES PRIOR
TO WORKS COMMENCING.


0m 1 2 3 4 5




scale in meters (1:100)

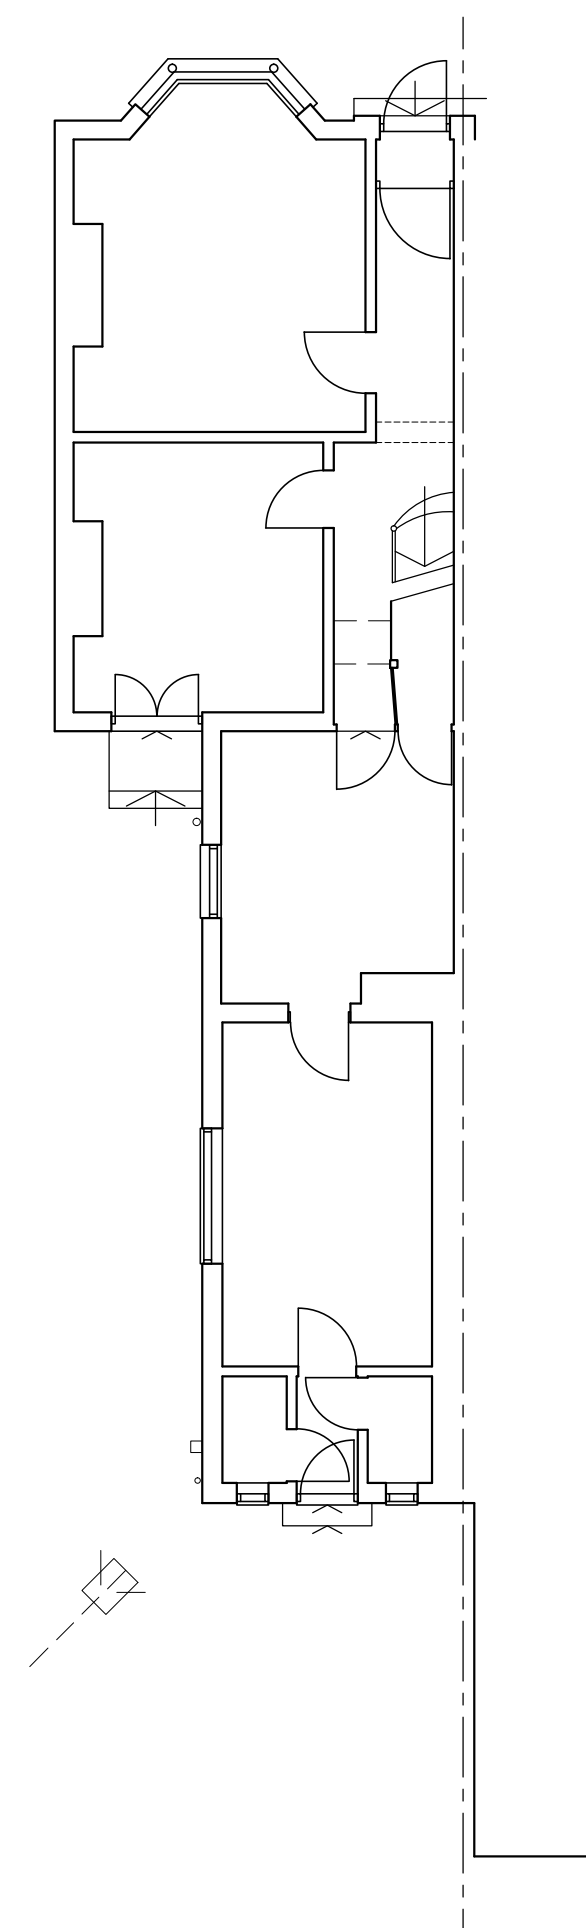


ground floor
EXISTING

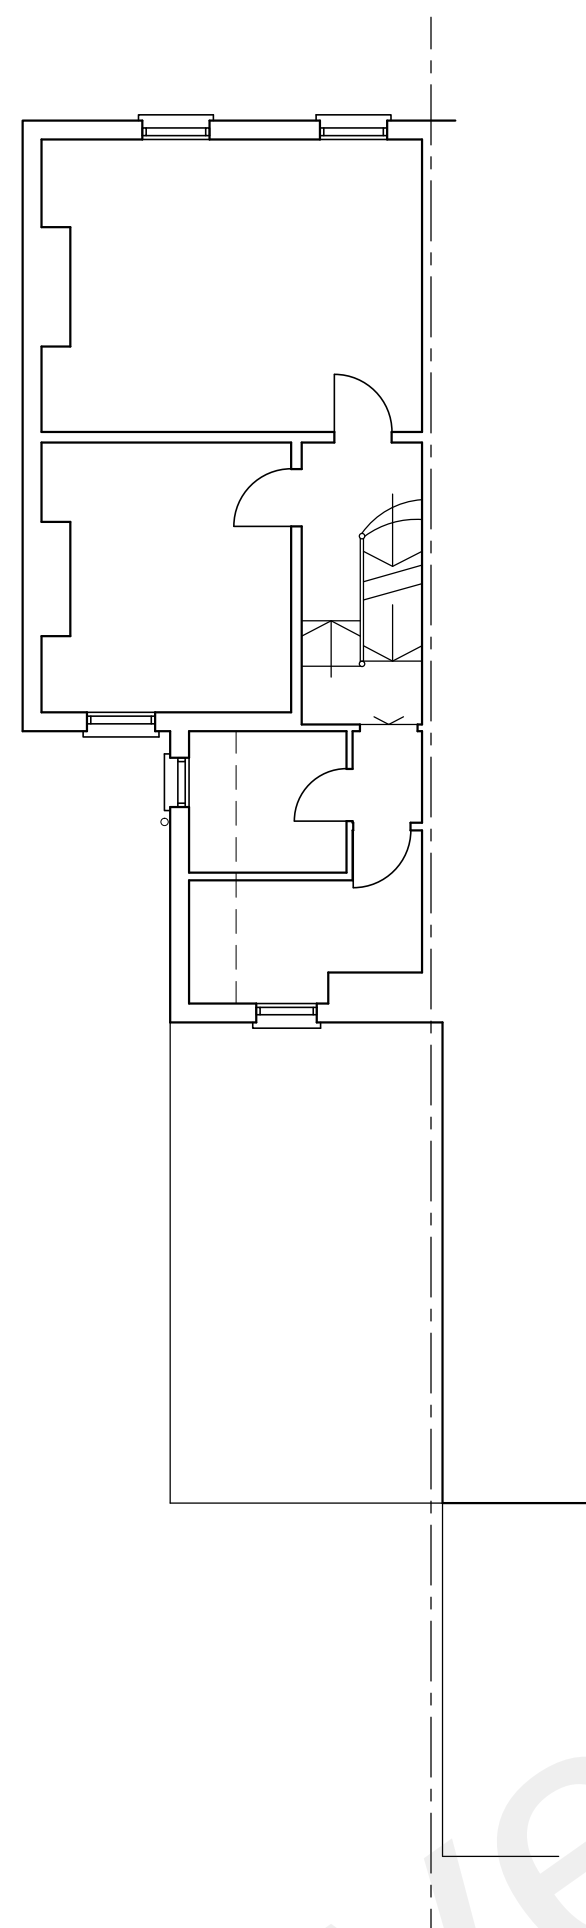


first floor

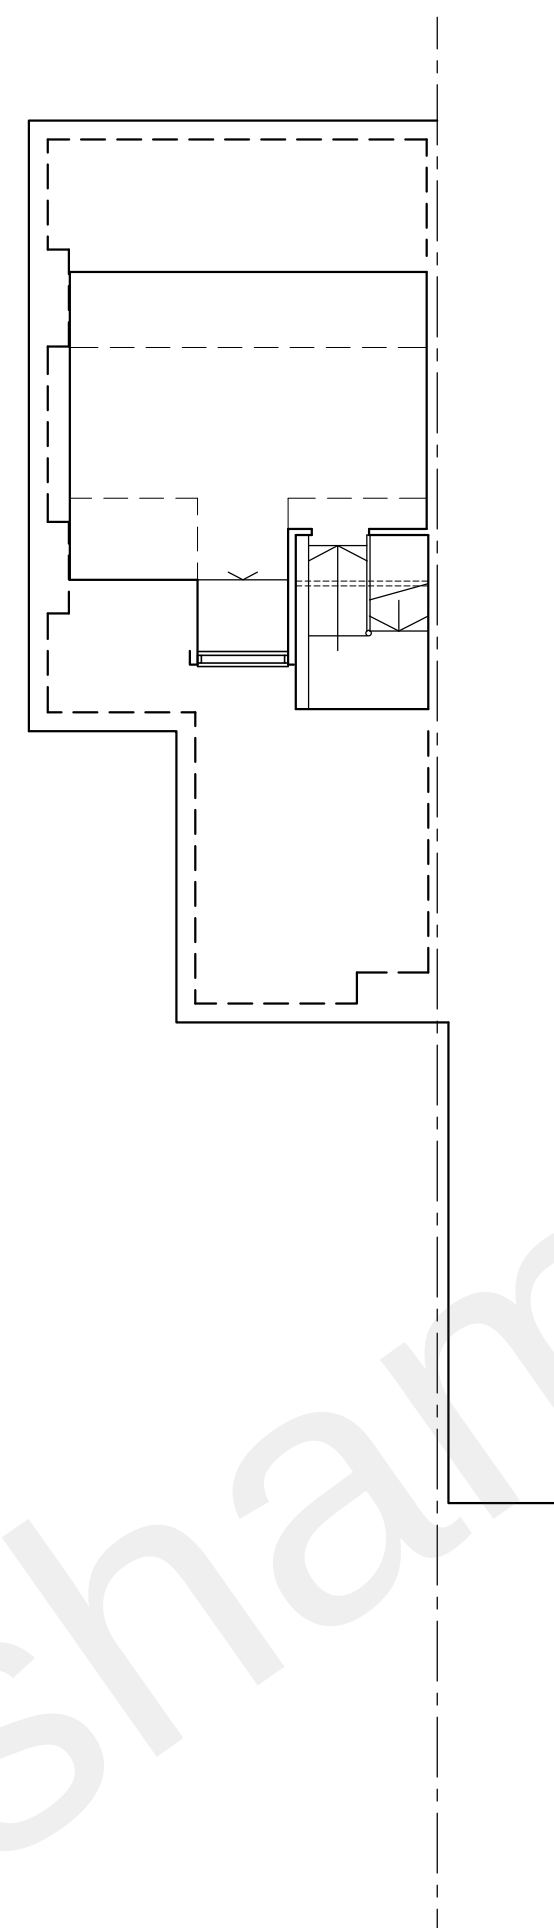


second floor

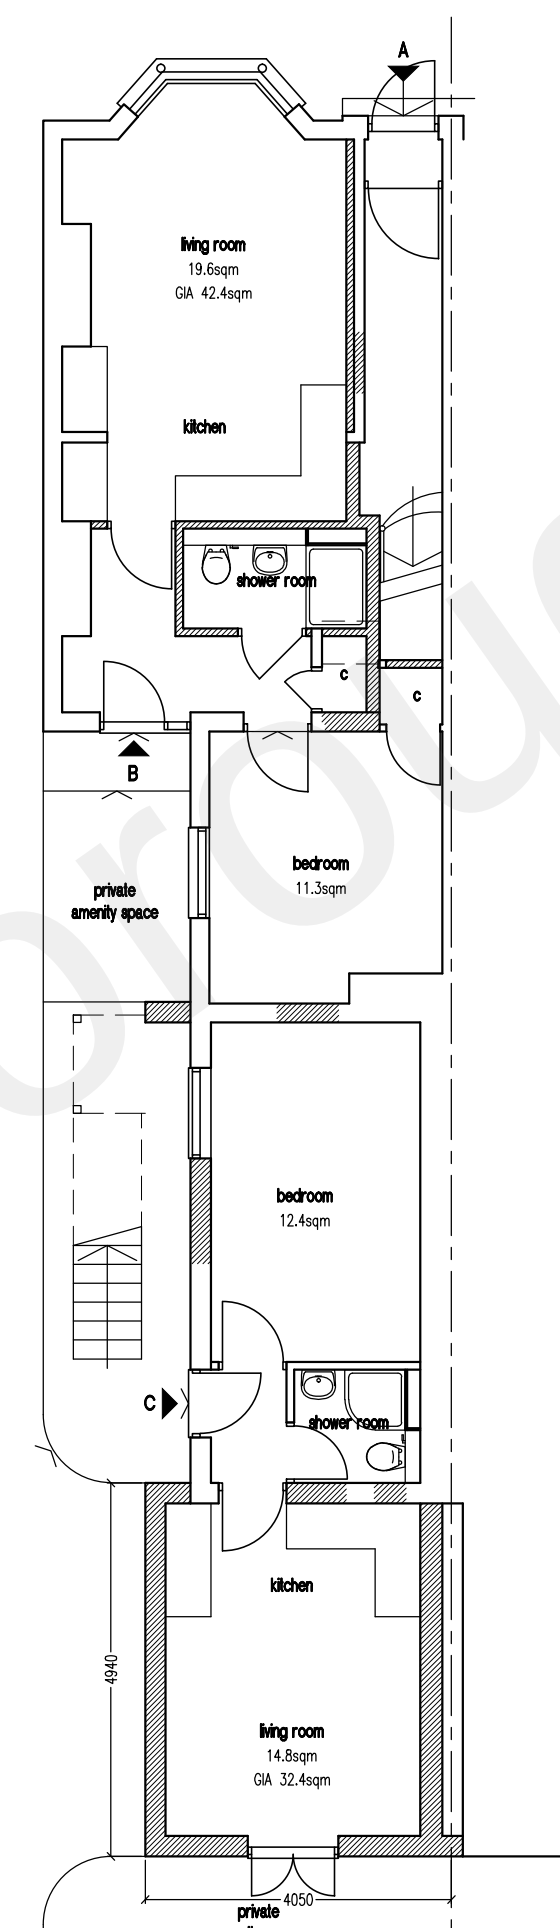

ground floor
PROPOSED

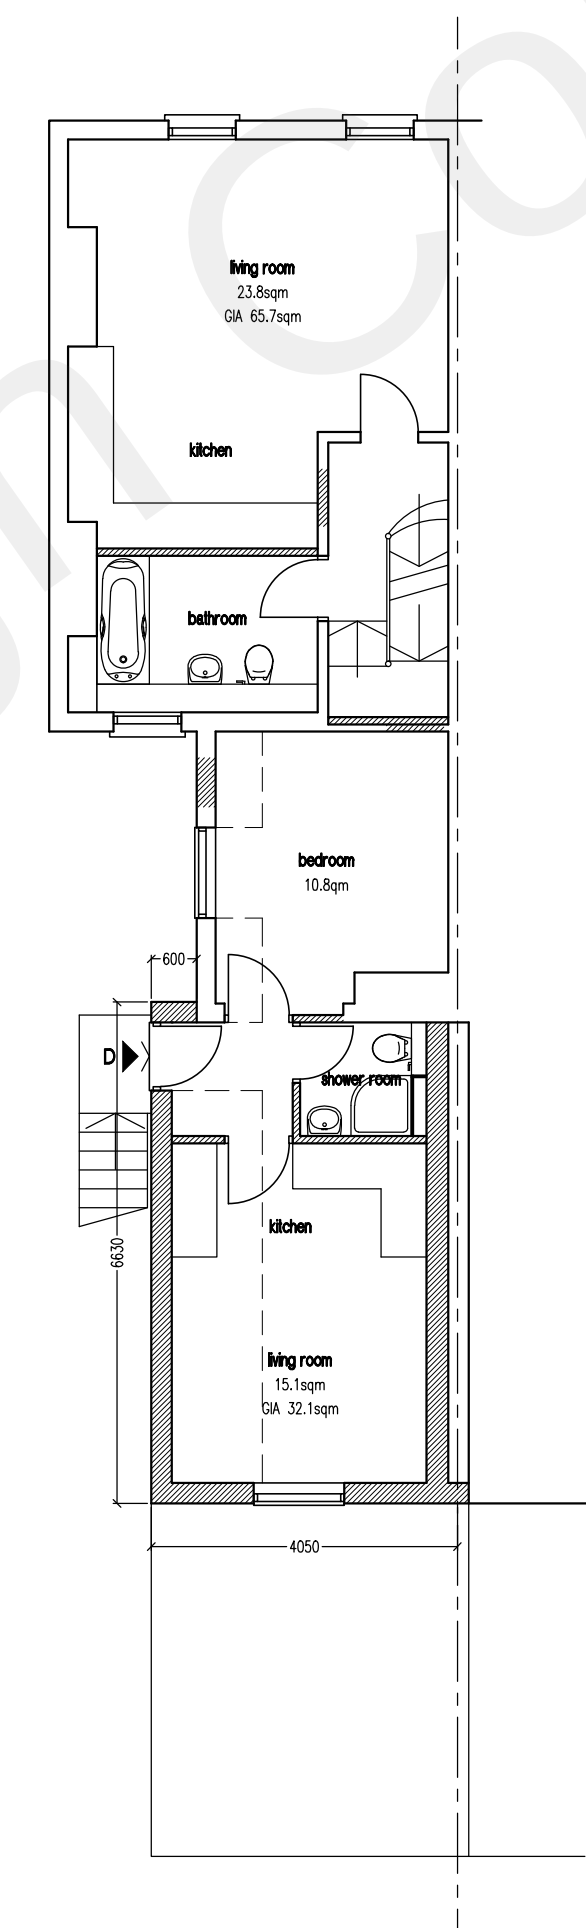

first floor

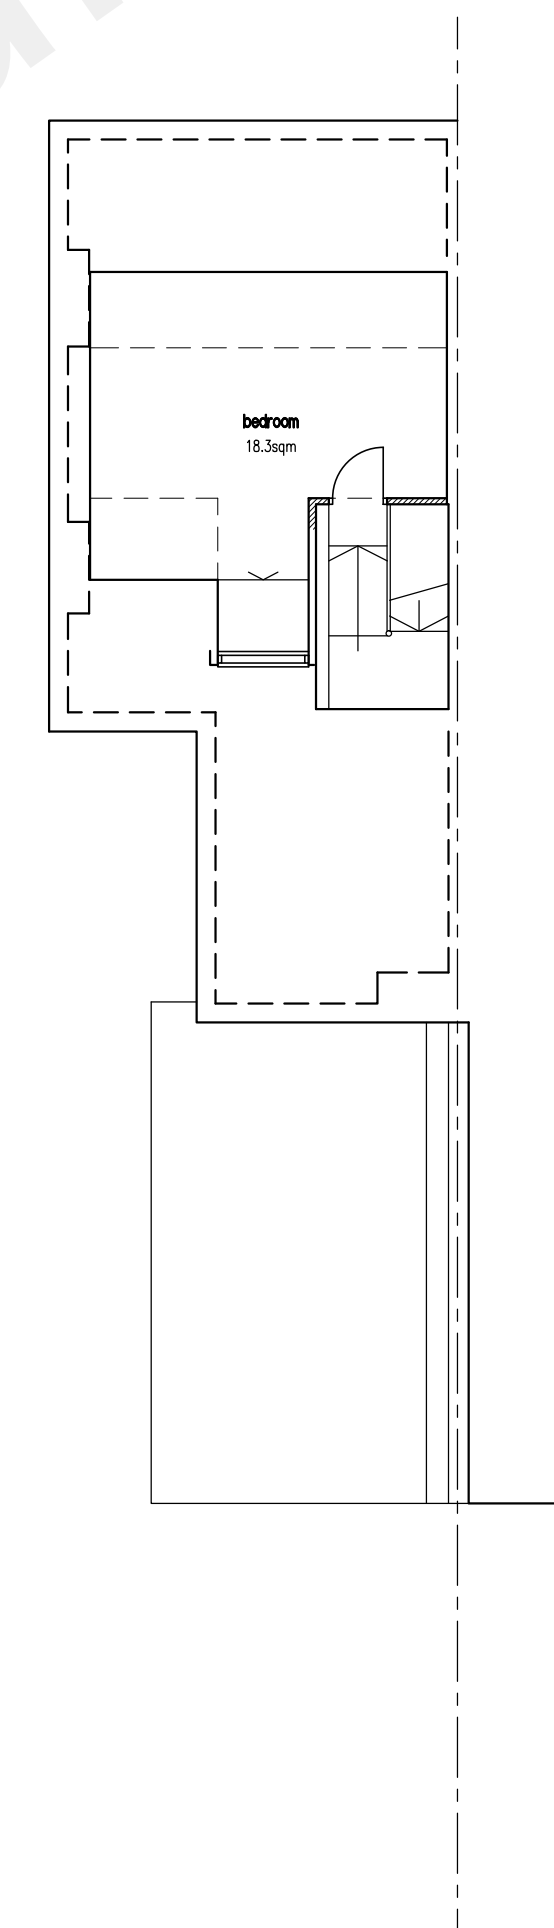

second floor

B APR22 MINOR REVISIONS
A MAR22 ELEVATIONS SHOWN

- J S DESIGNS -
Suite 3, West Hill House, West Hill
Dartford, Kent DA1 2EU
Tel: 01322 286506 Fax: 01322 286504
e mail: js.designs@btconnect.com
website: jsdesignsstd.co.uk


Client :
Mr Dhanda

Property Address :
53 Kent Road
Gravesend


Drawing Title :
Proposals

Scale : 1:100 Date : Oct21 By : JPS

Drawing Number : 21098-01 Amendment : B

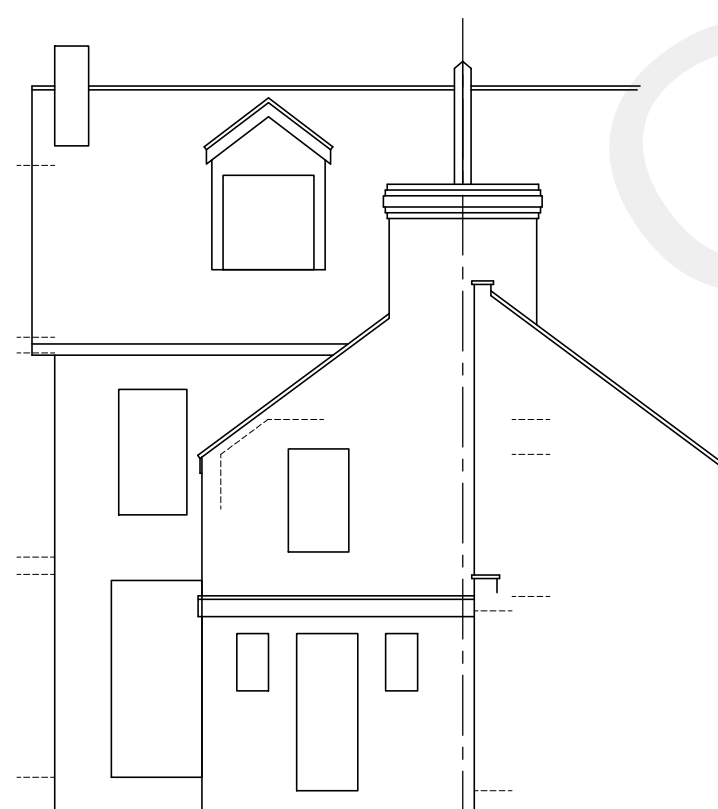

rear elevation
EXISTING

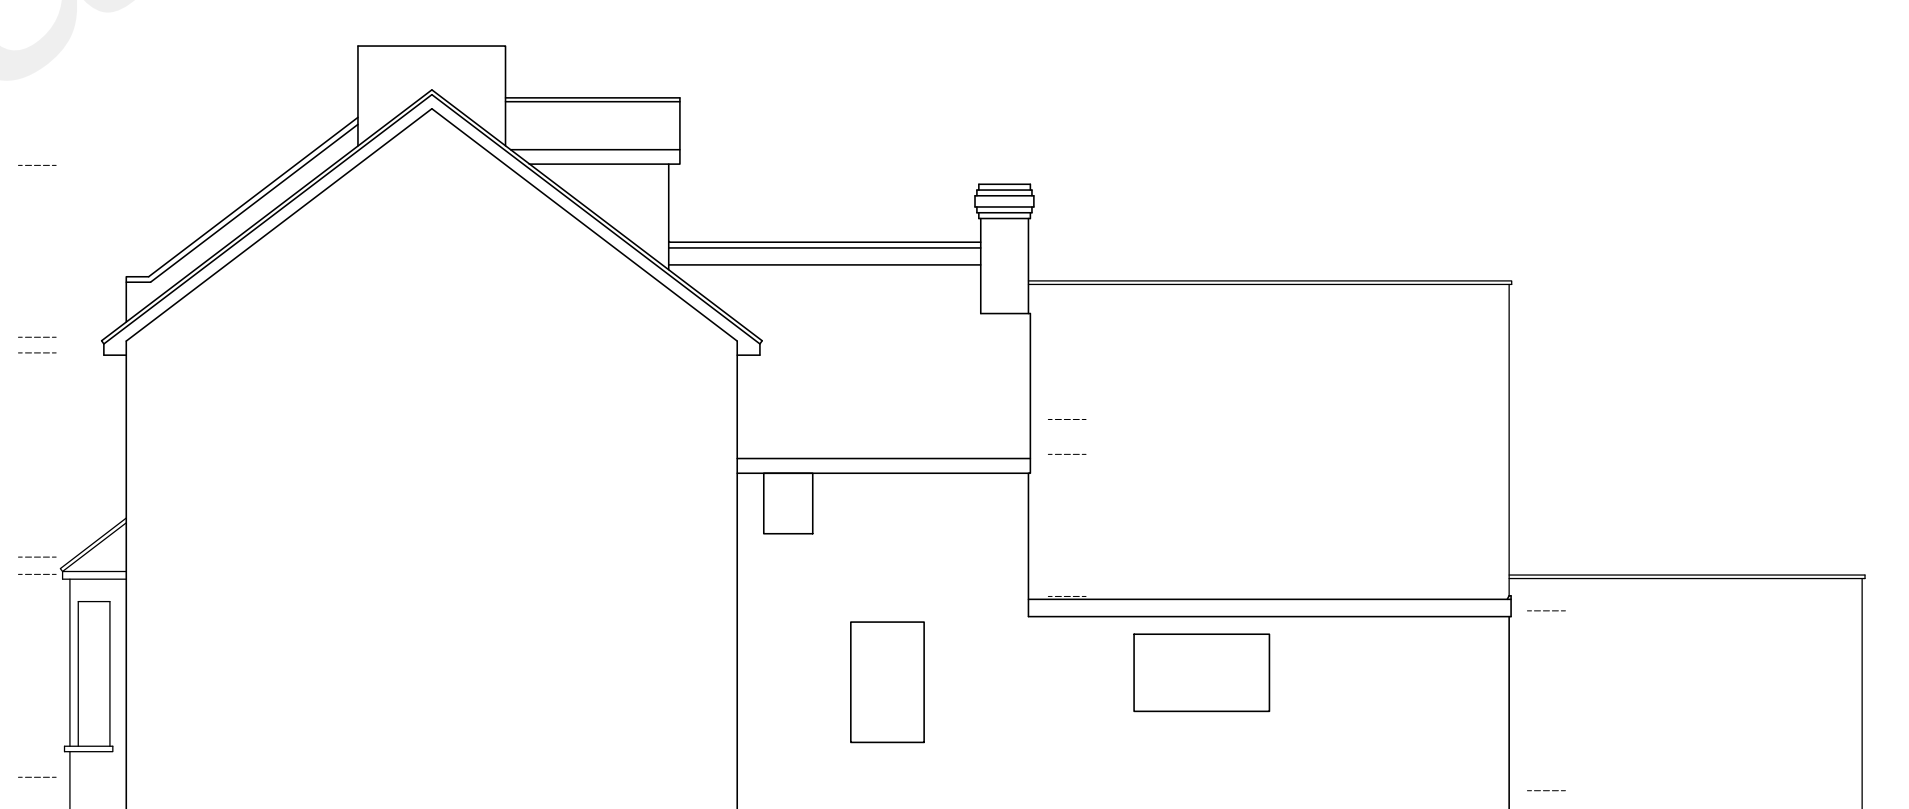

side elevation