



FONT : Eurostile
FONT COLOUR: cmyk = 0,0,0,0, (white)

SURROUND COLOUR - cmyk = 0,0,0,100 (black)

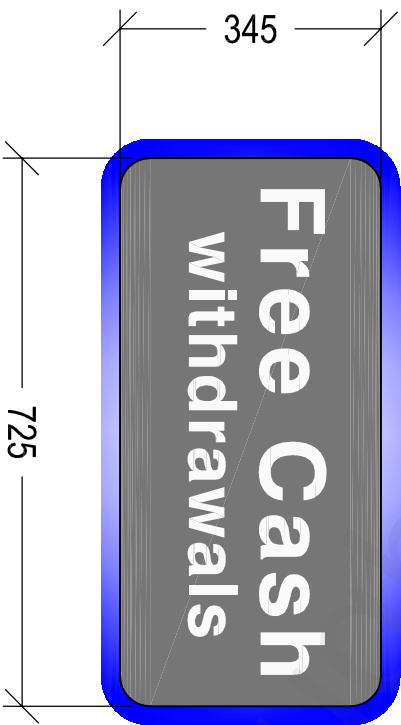

FRONT ELEVATION
Scale 1:10

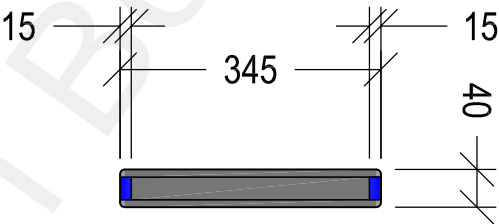

BLUE 'HALO' LED STRIP LIGHTING
CONCEALED WITH 15mm REBATE
IN FASCIA PERMETER

SIDE ELEVATION / SECTION
Scale 1:10

GENERAL NOTES:			
1) All dimensions in millimeters unless otherwise stated.			
Project: NOTE MACHINE			
GENERAL SITE INSTALLATION ARRANGEMENTS			
Drawing Title: TYPICAL BESPOKE FASCIA ELEVATIONS			
Ref: NM-GA-F2	Date: 28-01-2016	Rev:	
Scale: 1:10	Paper: A3	Date Rev:	