
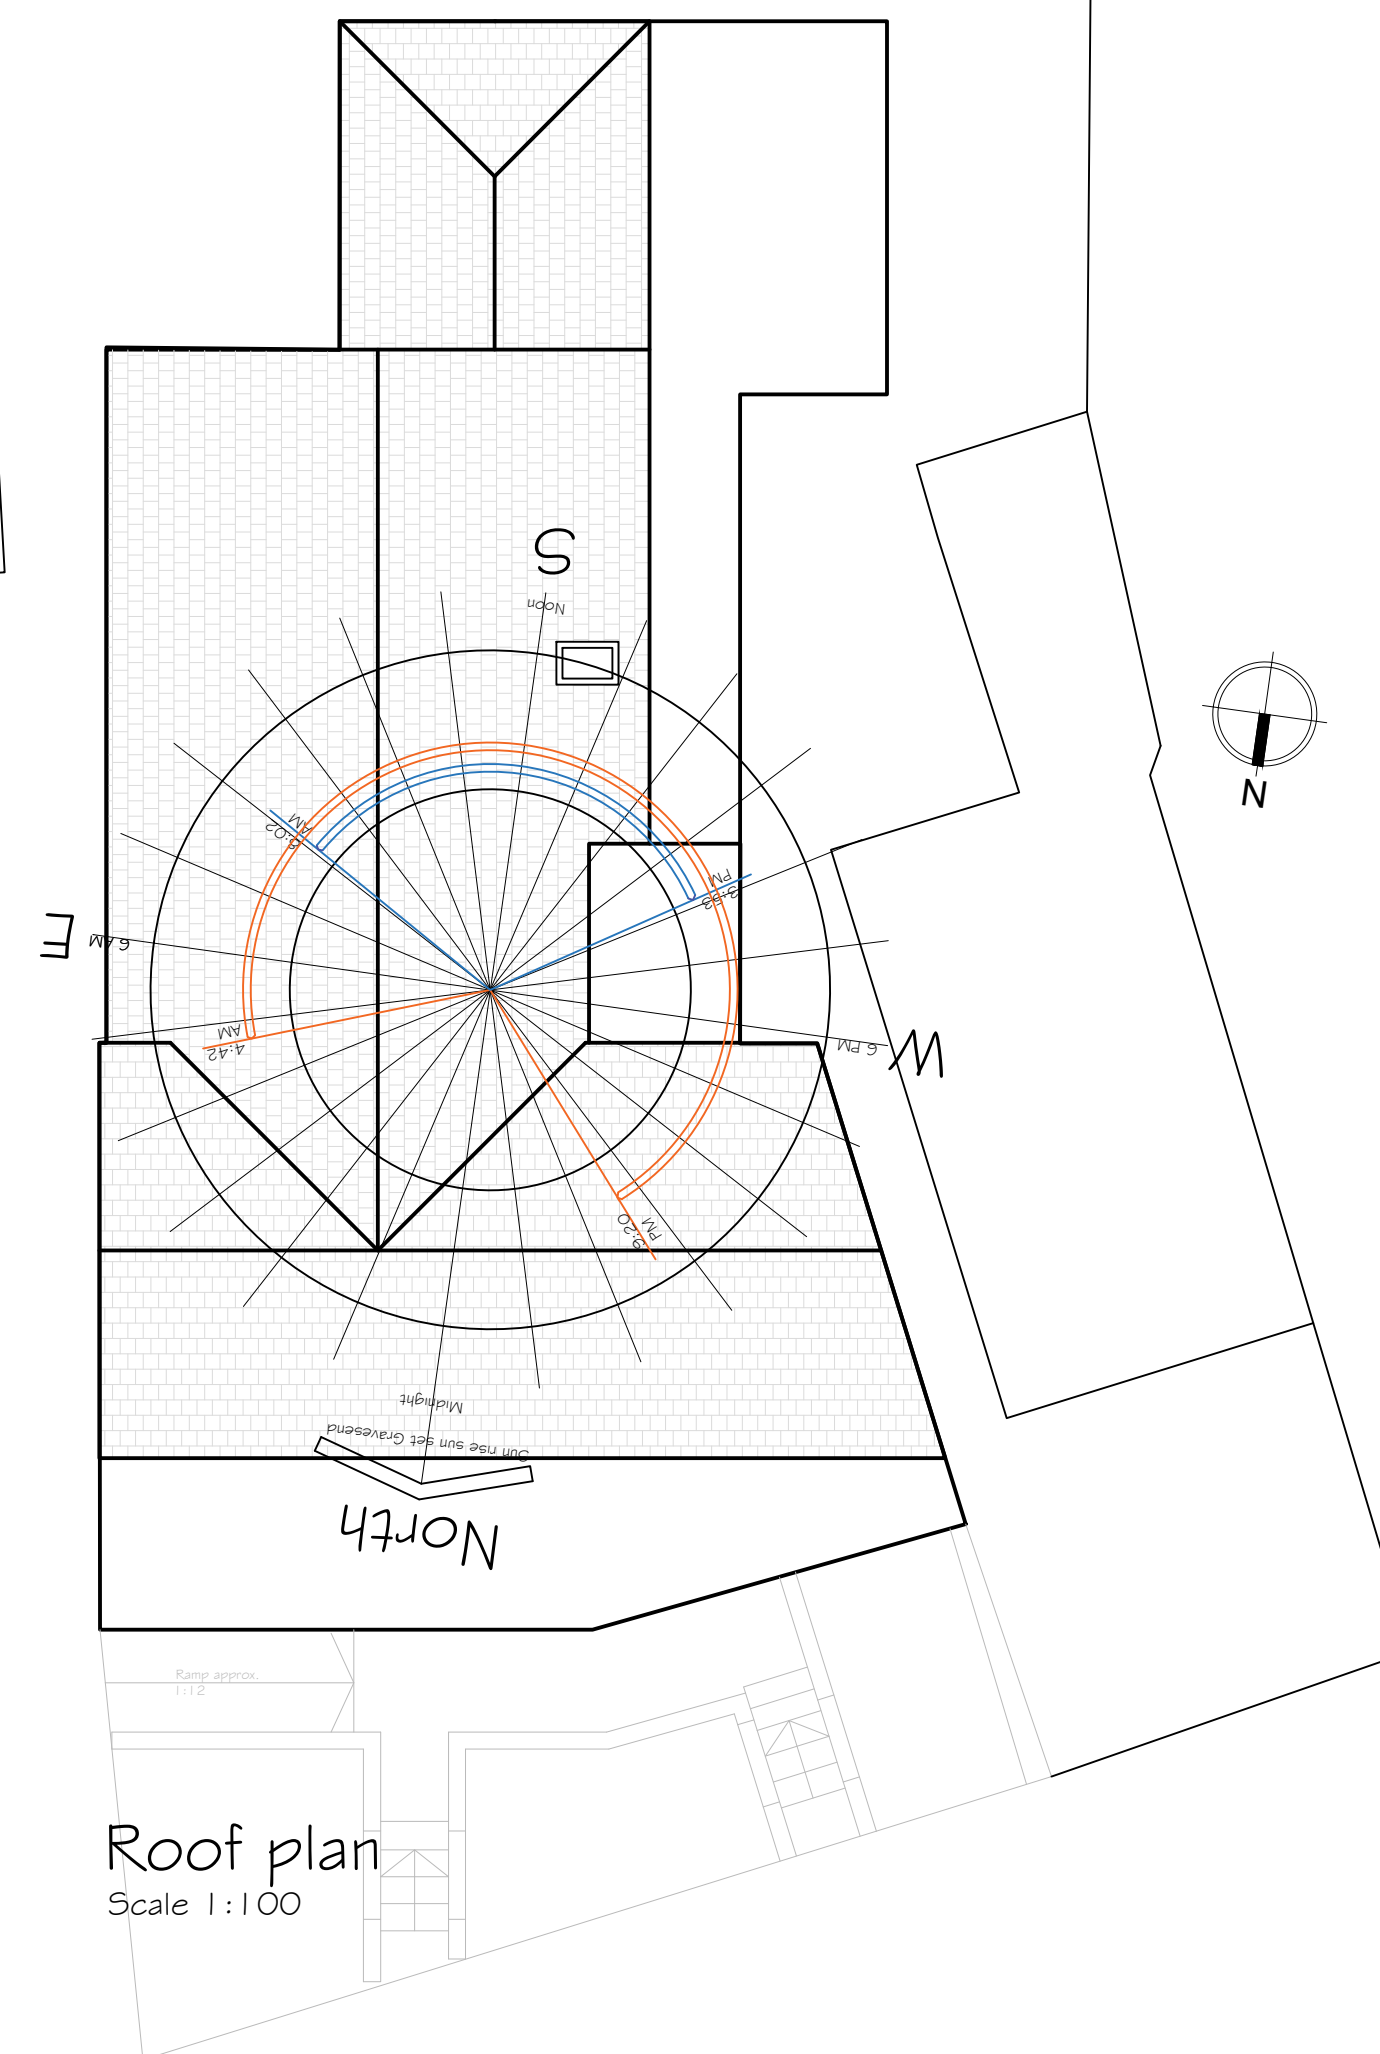
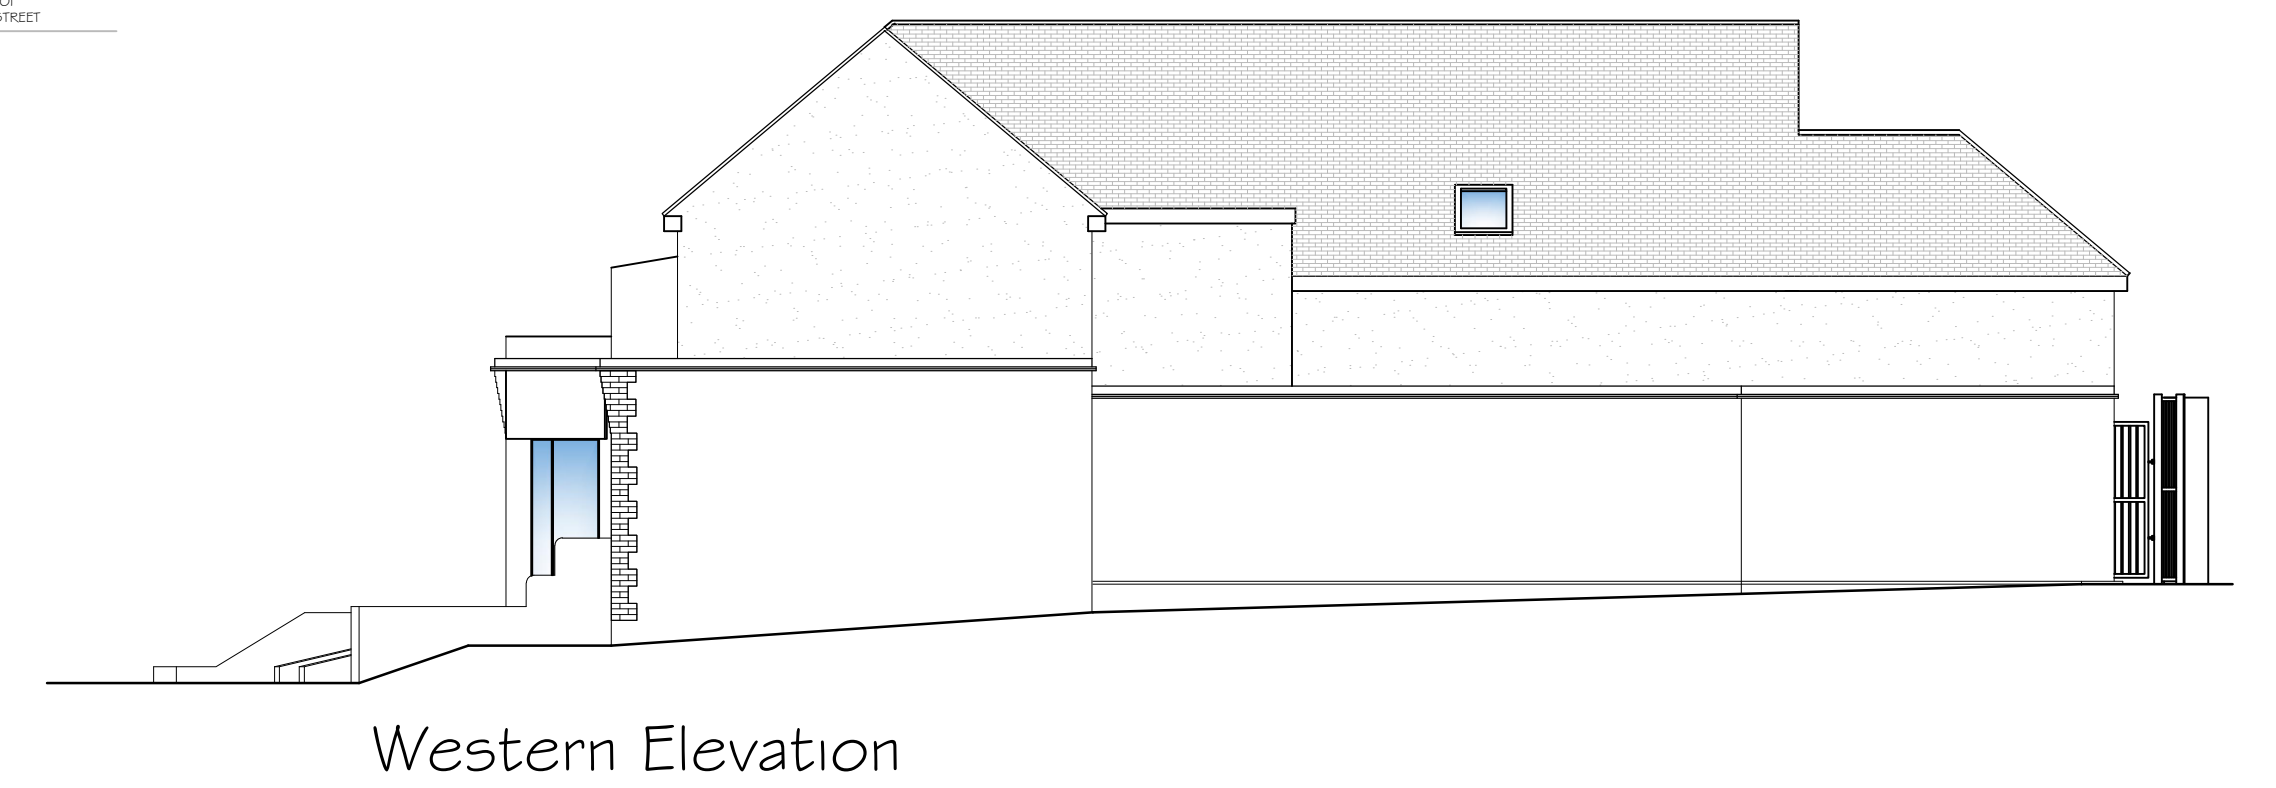


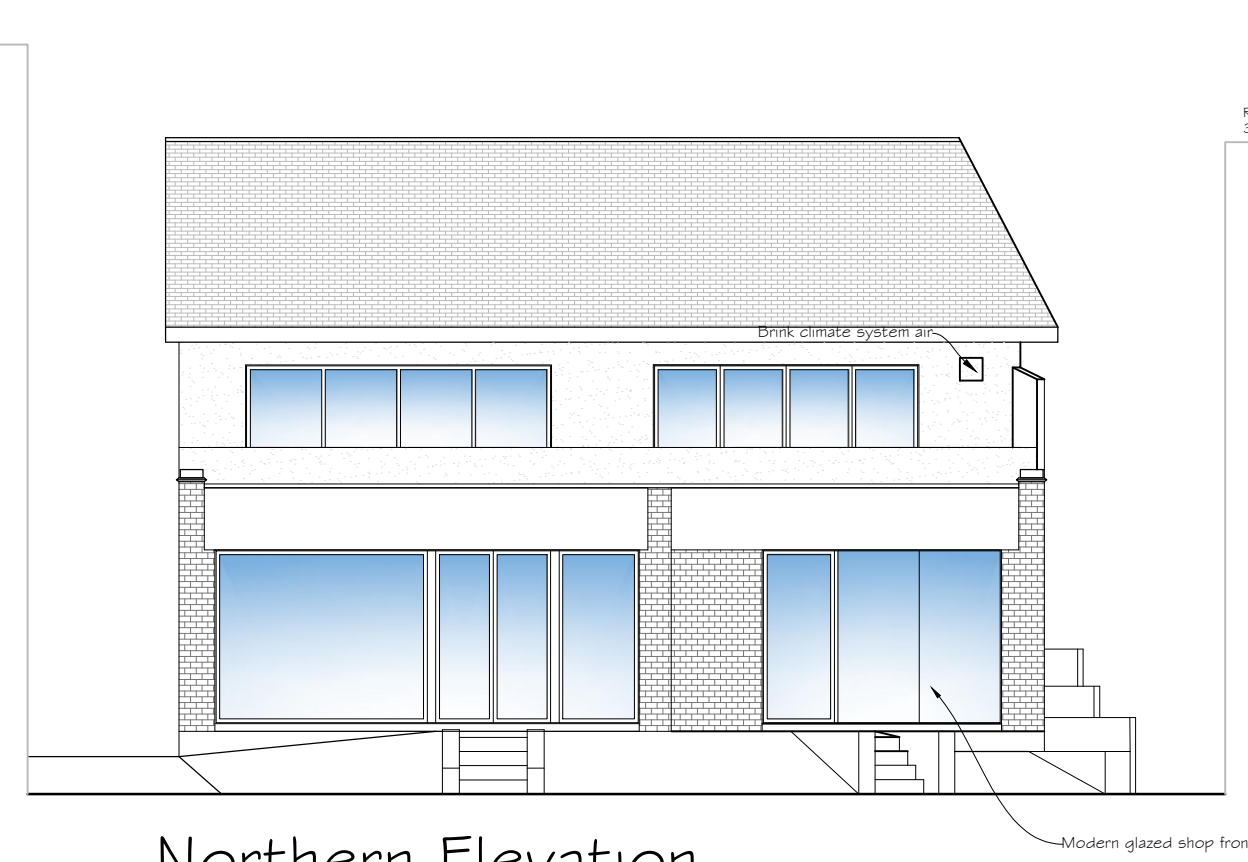

 Synergy Planning & Property Consultants Ltd The Office Rochester Kent ME3 7ND		
Client		
Ambardeen Estates Ltd		
Address		
35 Perry Street Northfleet		
Drawing title		
Proposed first floor site plan		
Scale		
1:50/1:100/1:200		
Date	Drawn by	
August 2024		
Drawing No		
24/434/03		