




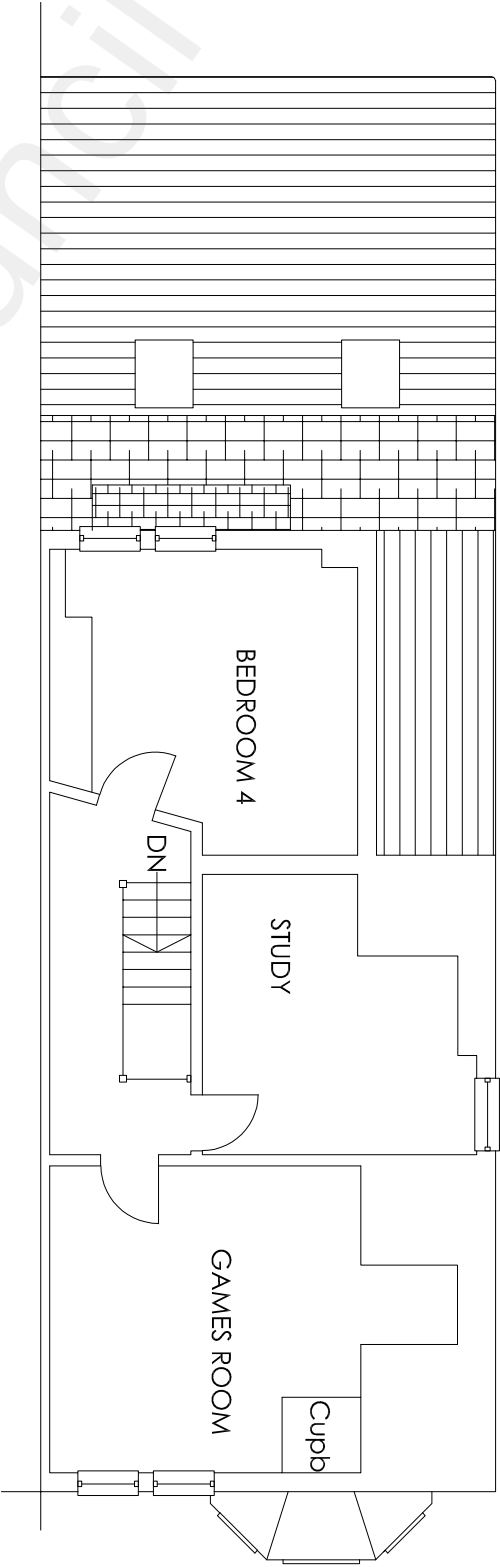

SECOND FLOOR

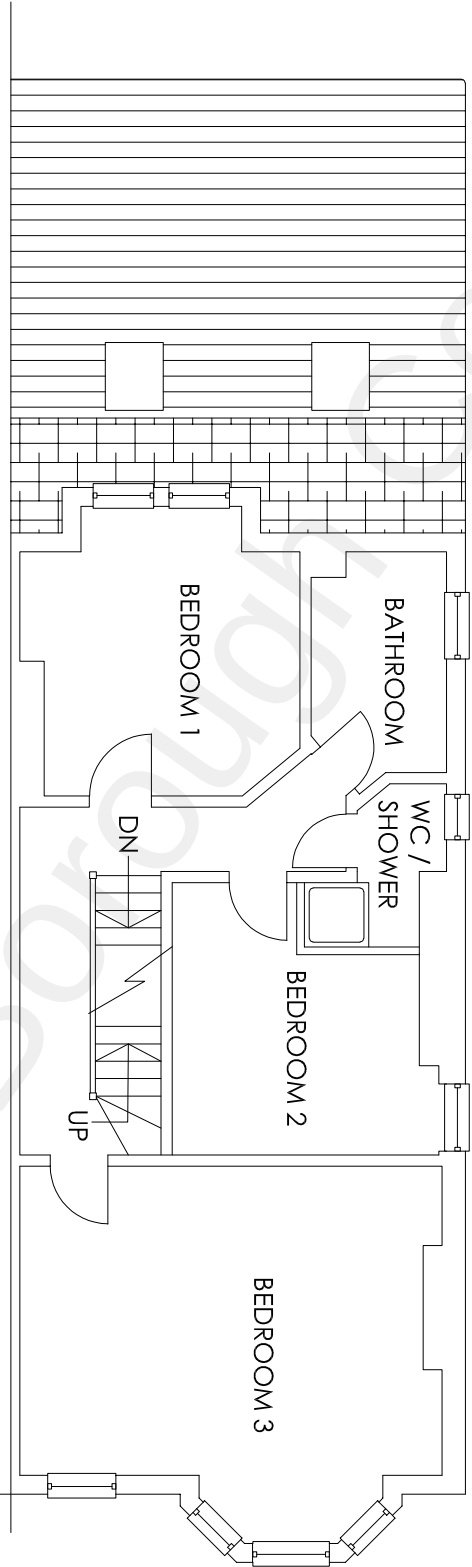

FIRST FLOOR

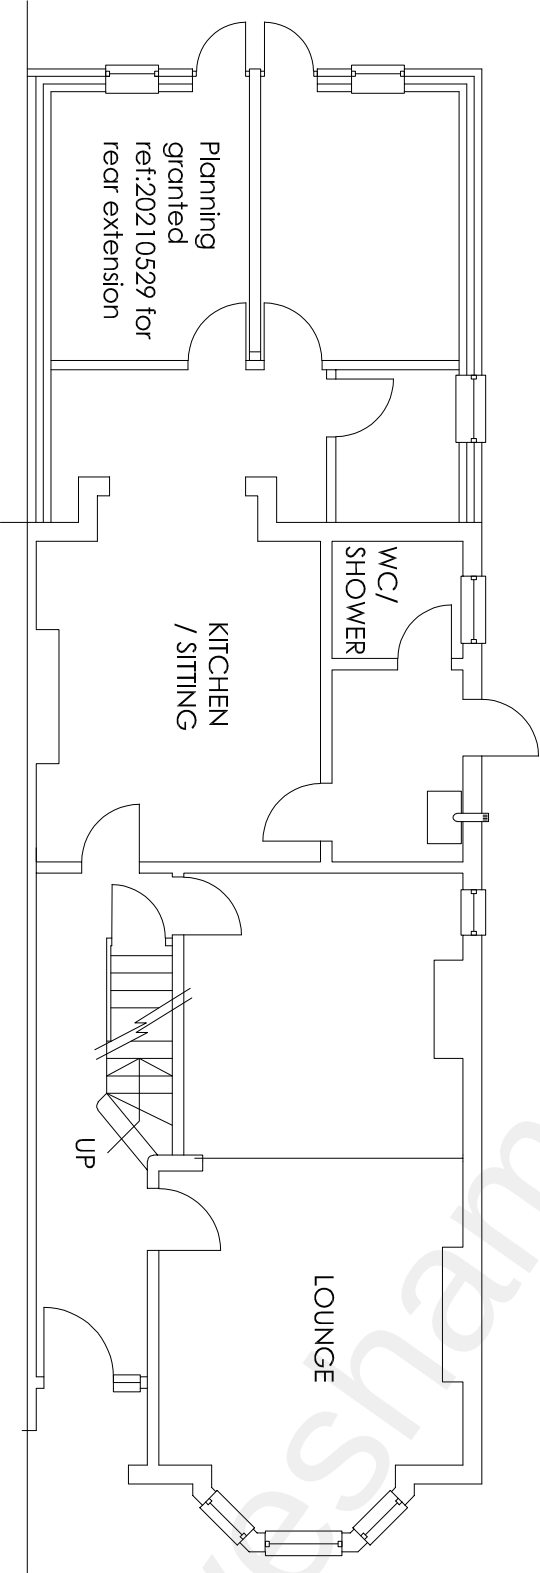

GROUND FLOOR

Project		HMO Conversion		25 The Avenue Gravesend Kent DA11 1 ONA	
Drawing Title		Existing Floor Plans			
Rev		Description		Date	
Drawn		Date		Scale	
HC		July 2021		1:100	
				Drawing No.	
				25TA/A3/06	
				Tel / Fax: 01732 605759 E-mail: hbchanna@tiscali.co.uk	