




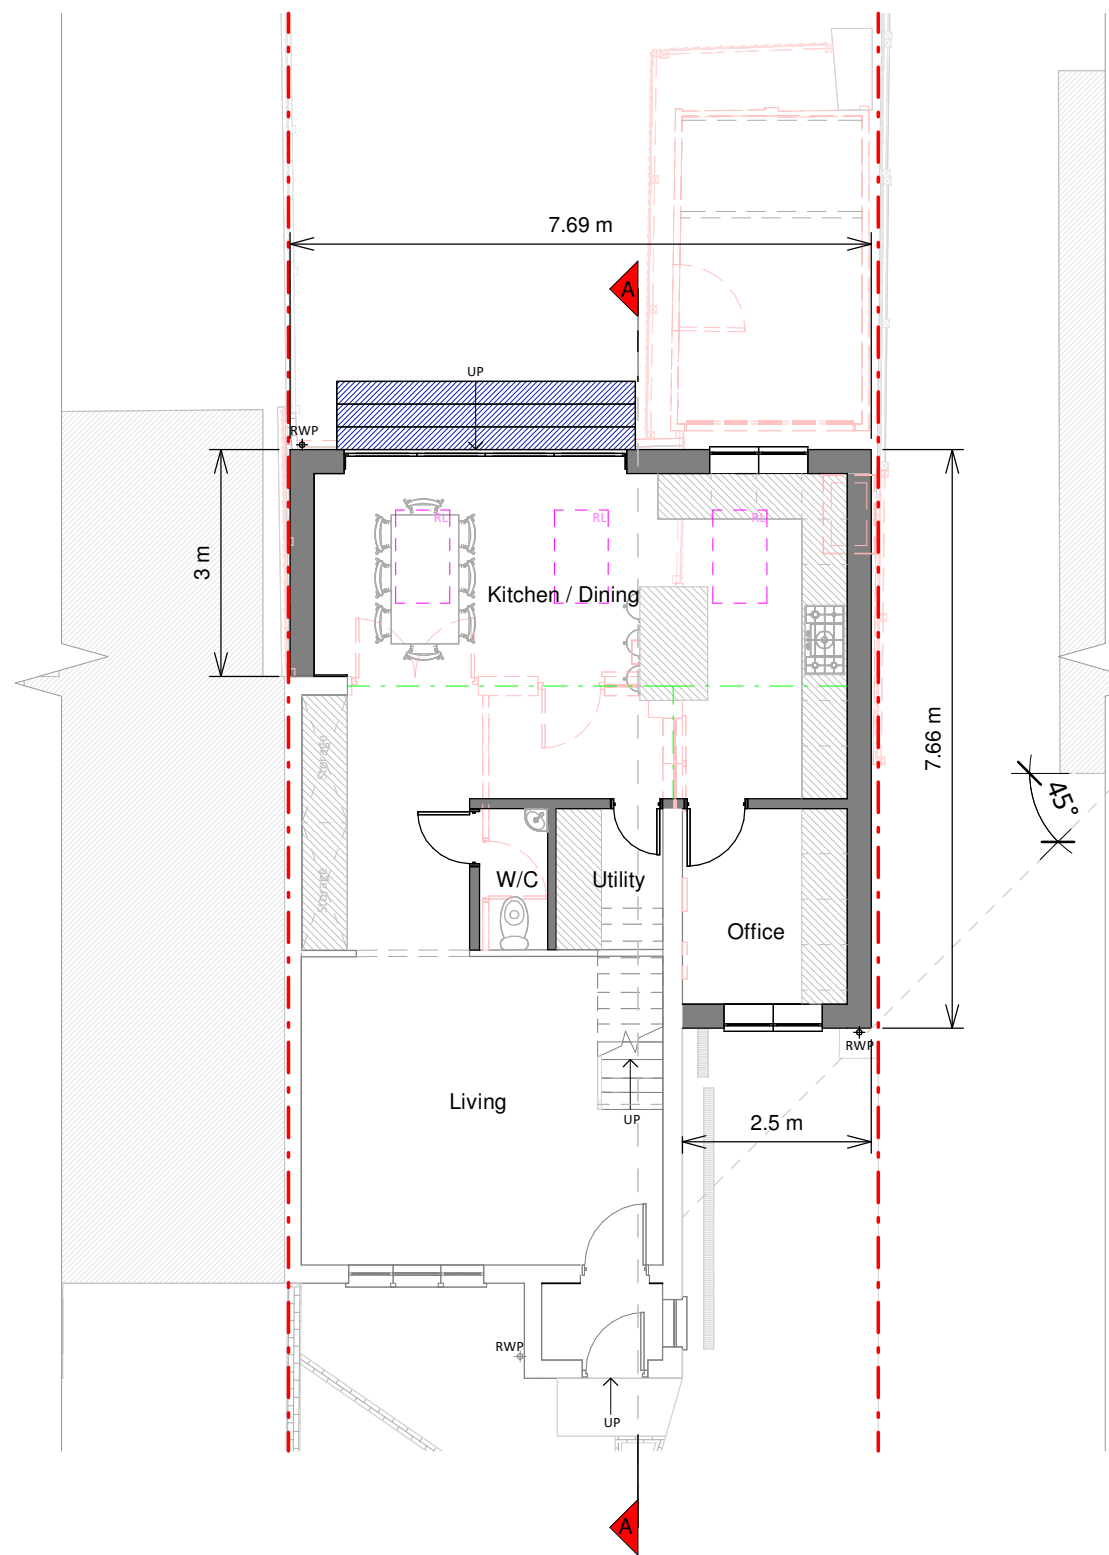


Ground Floor Plan

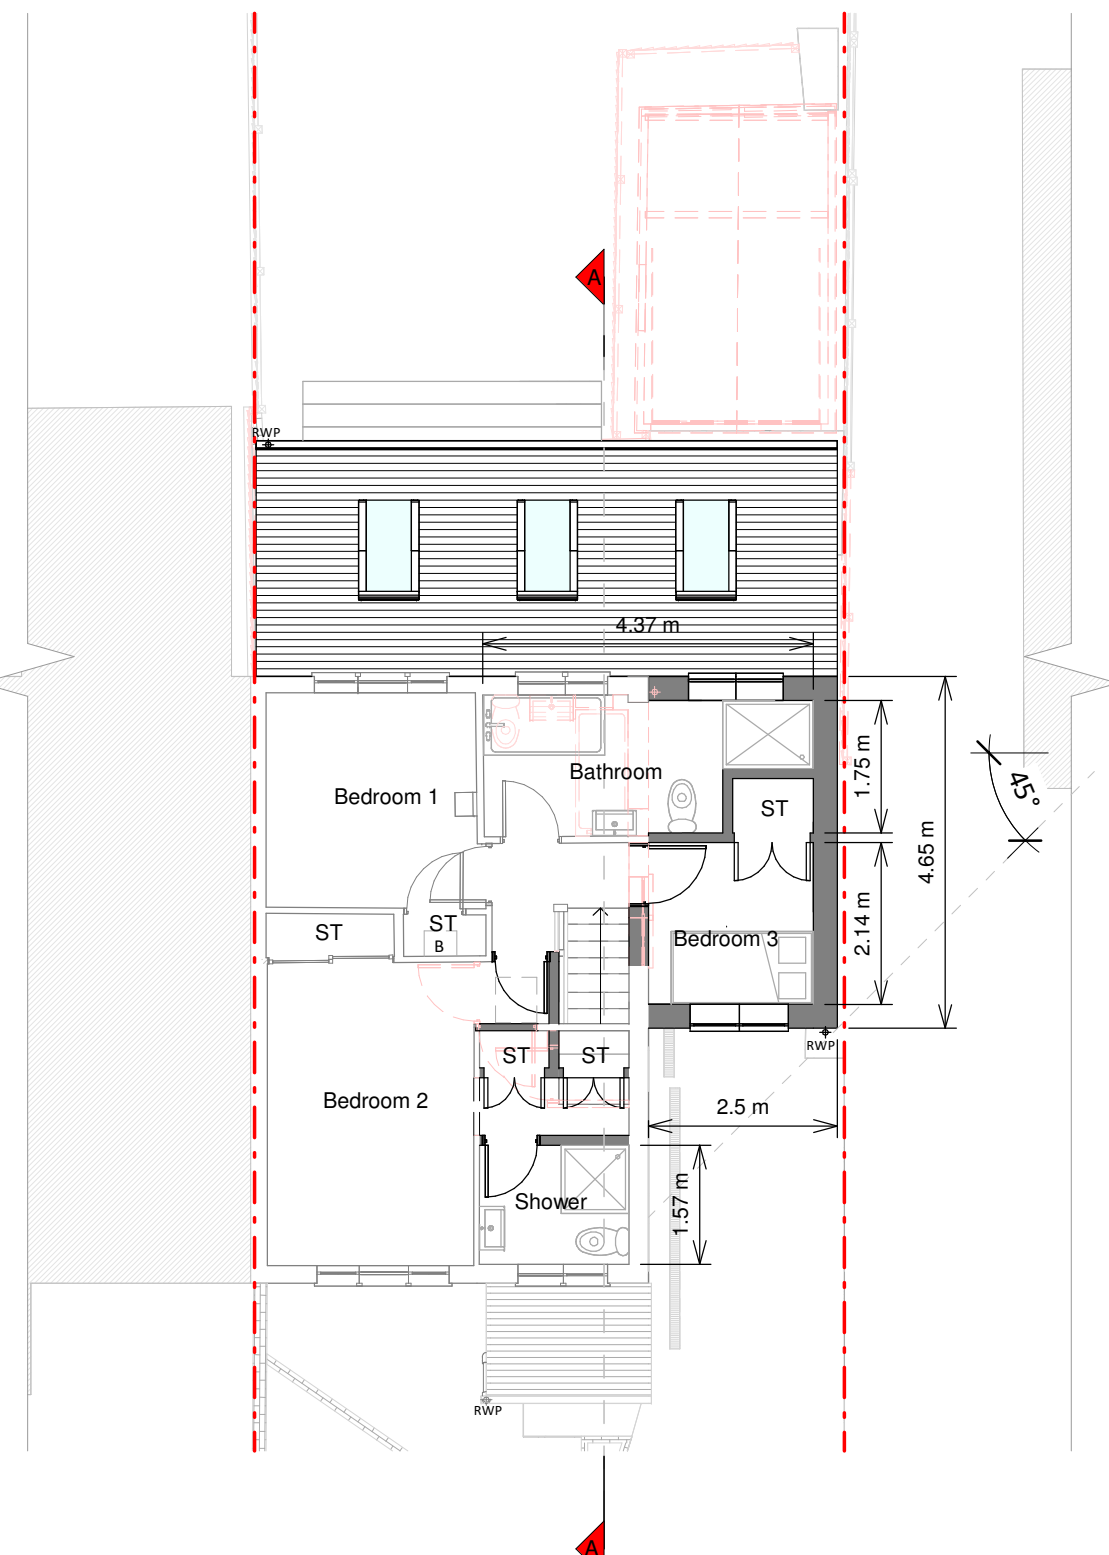

First Floor Plan

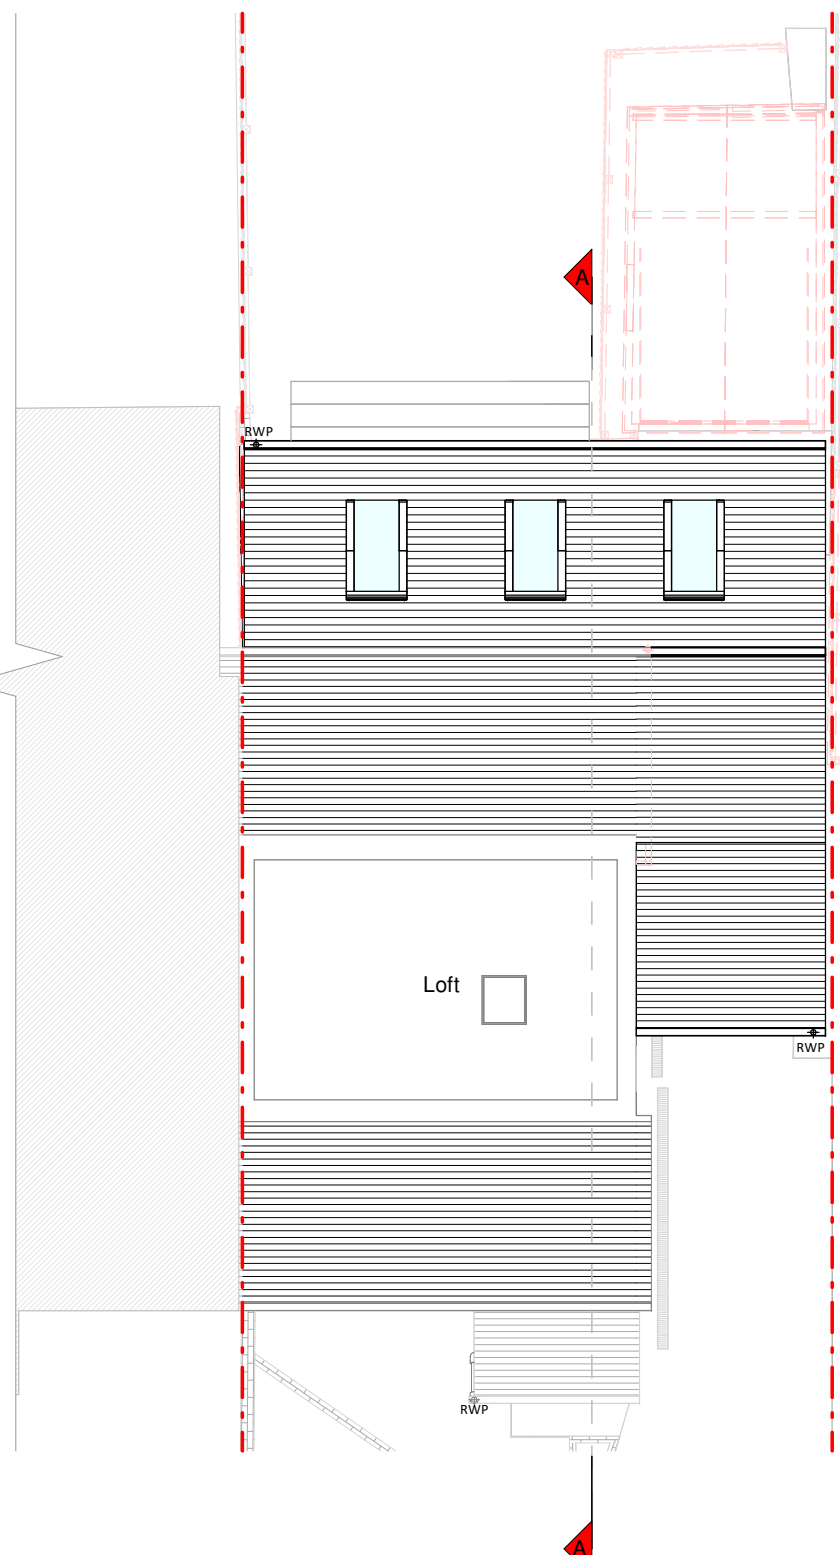


Loft Plan

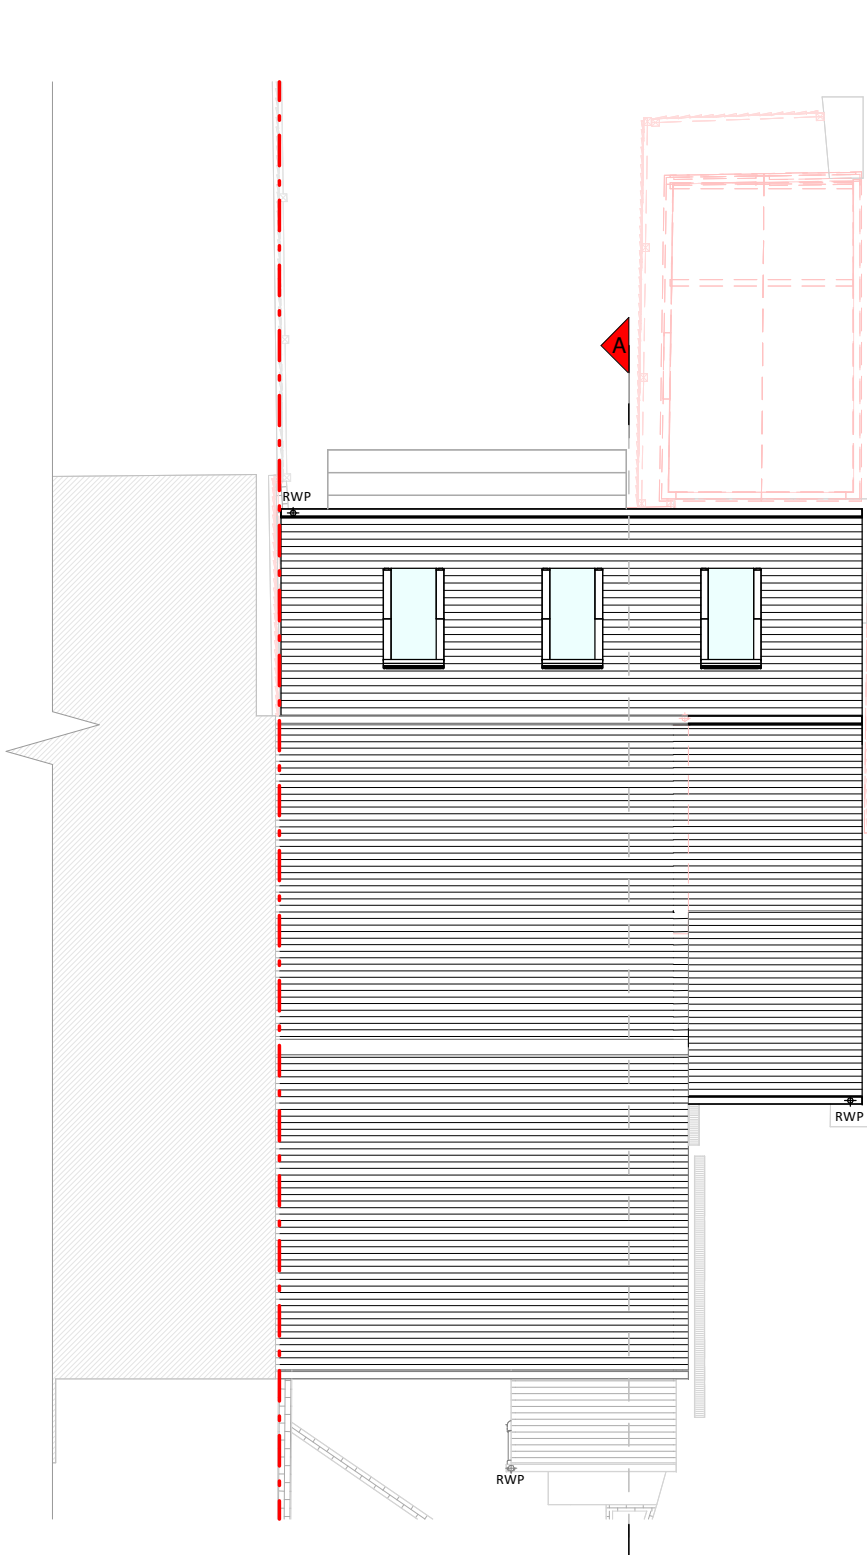


Roof Plan



Front Elevation

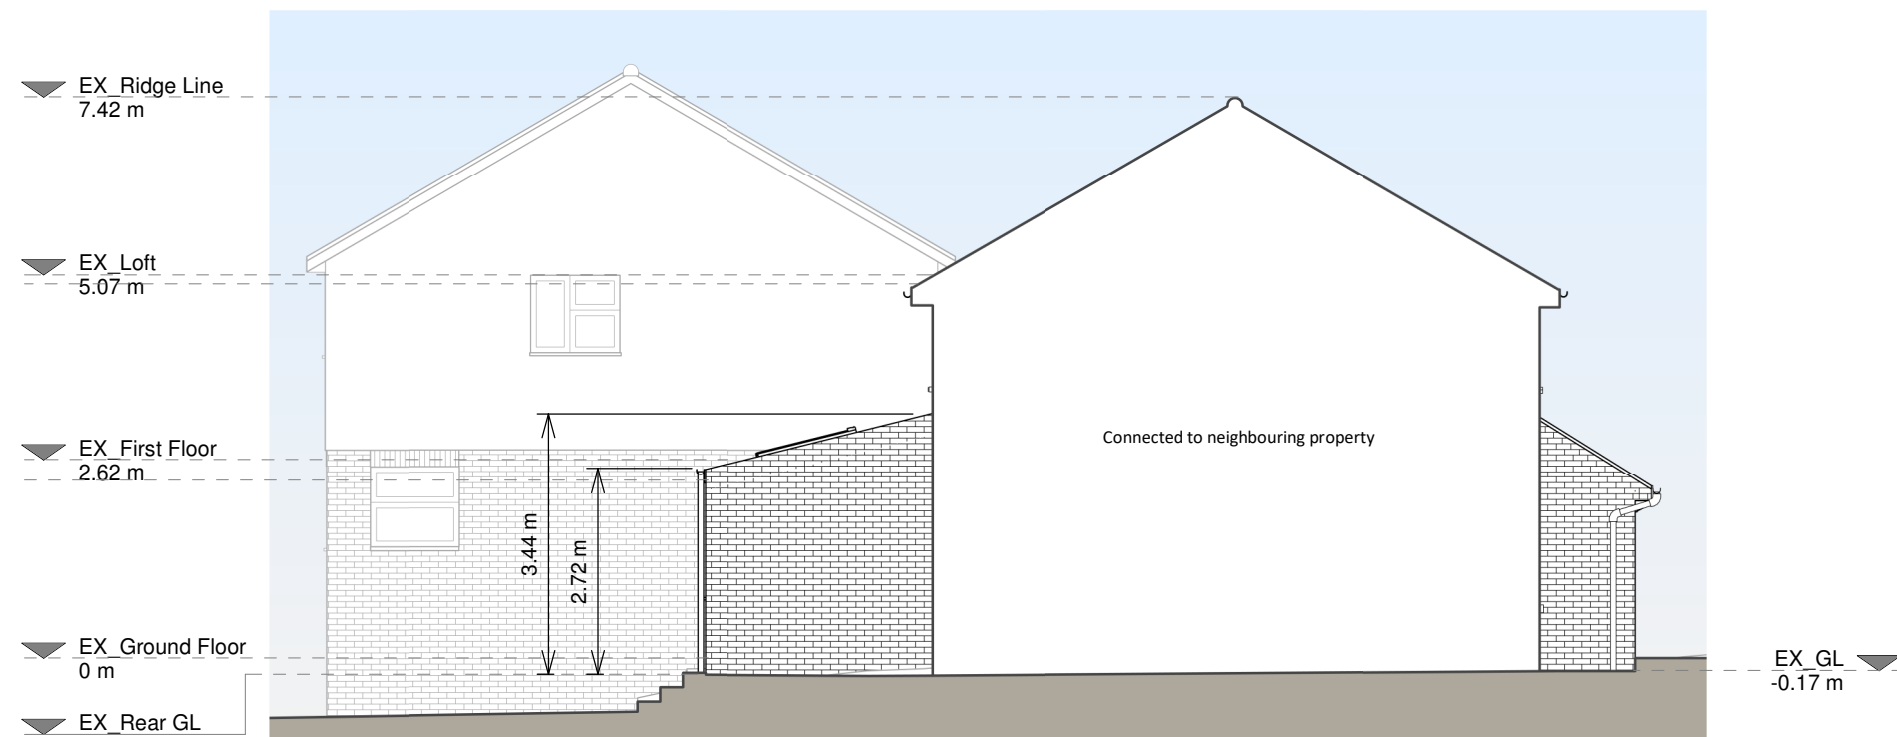


Left Side Elevation

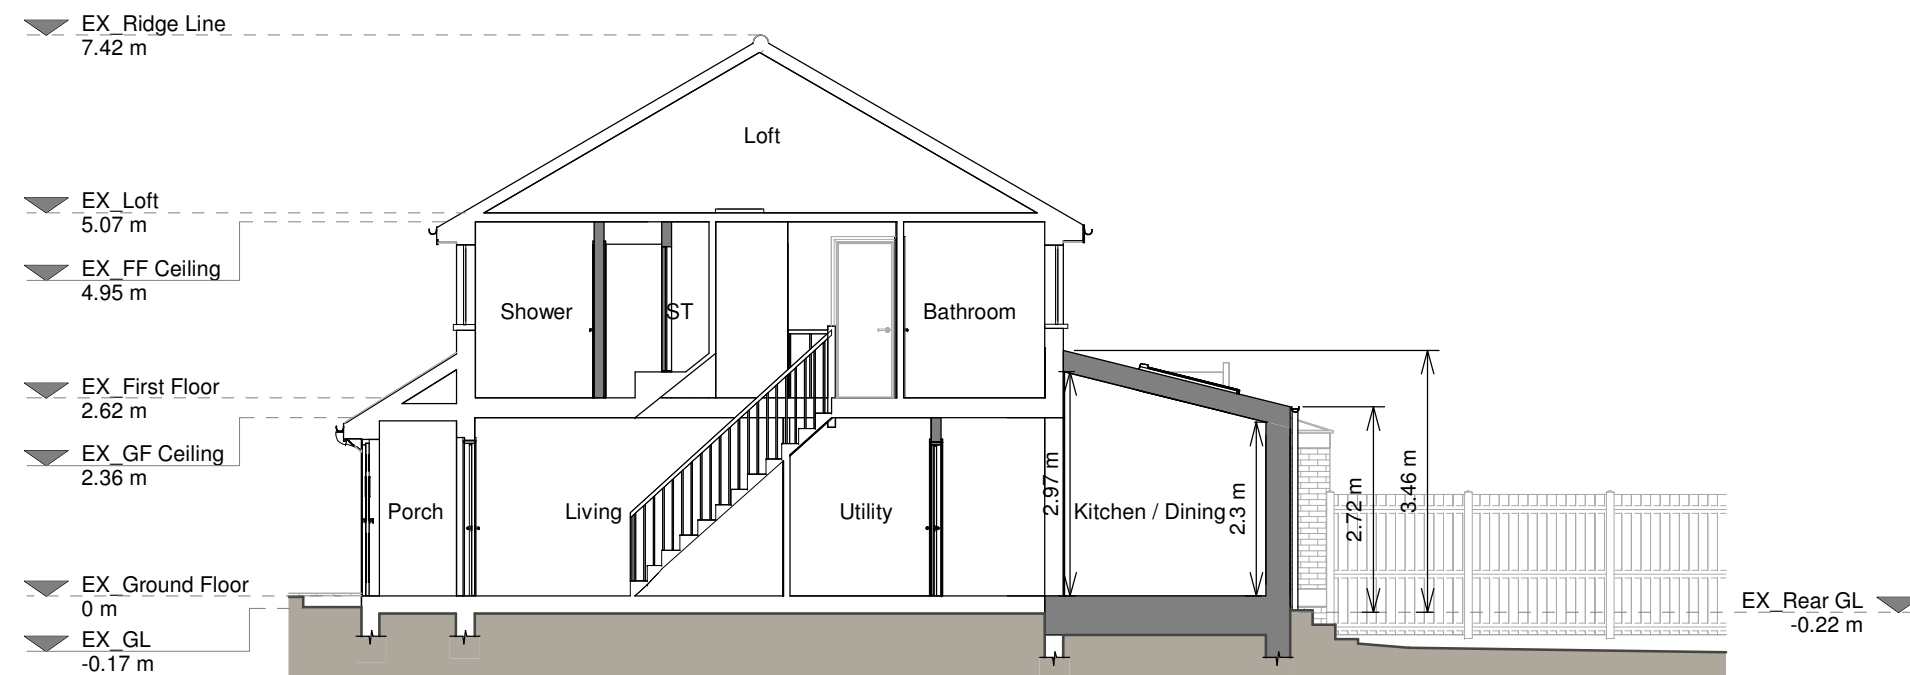

Section A - A



Rear Elevation

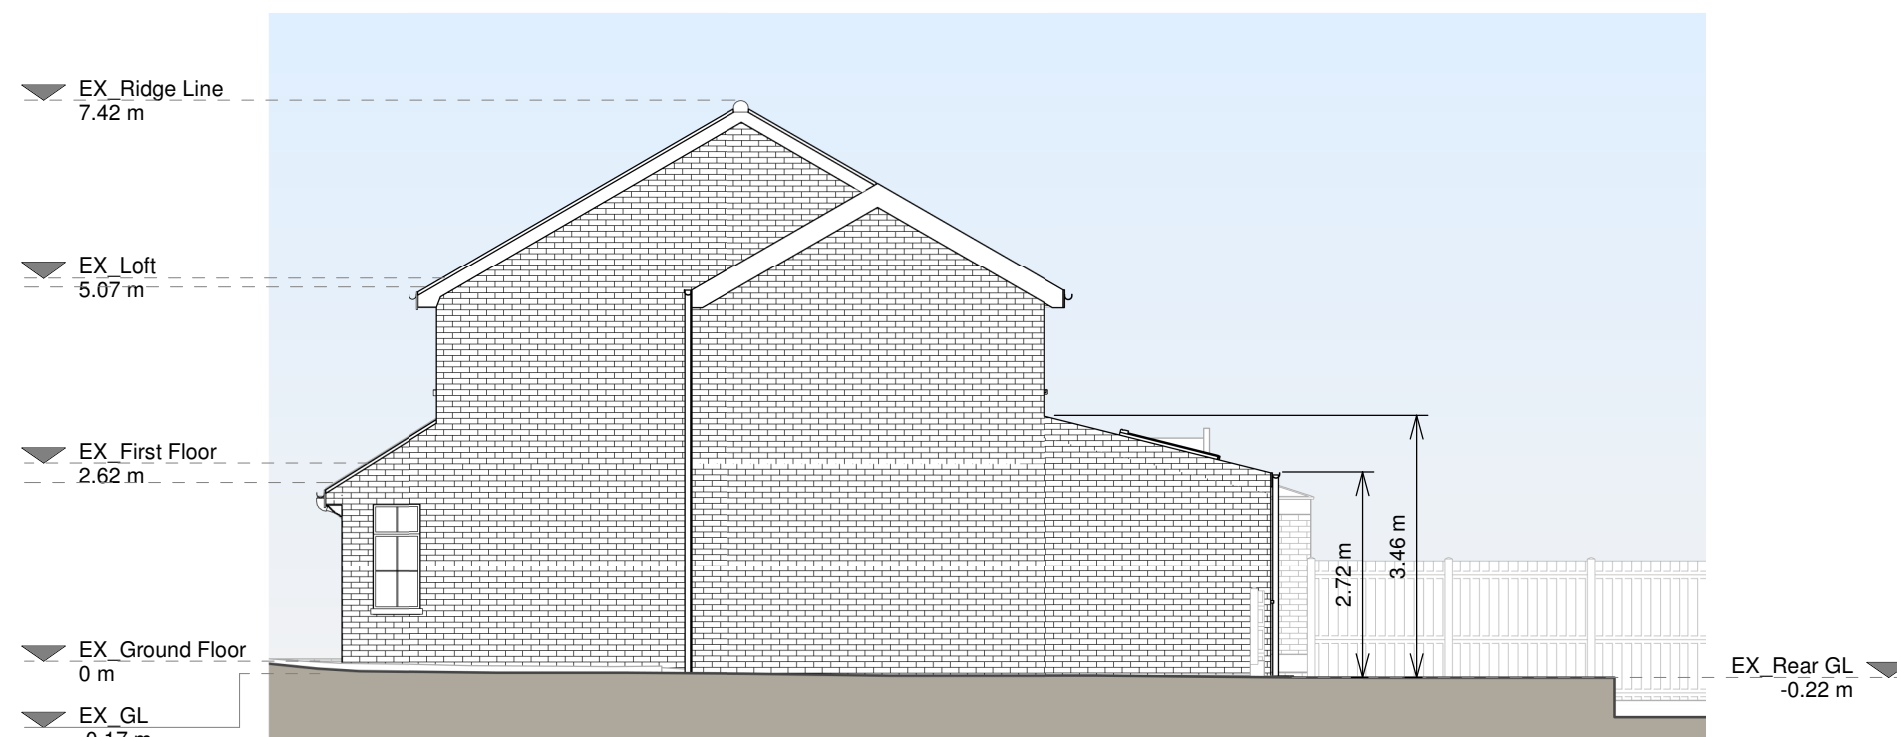

Right Side Elevation

Copyright in the design and this drawing is the property of RESI. Permission is granted to use the drawing for the purpose of construction only. The drawing must be read in conjunction with all other relevant documentation and drawings.

RESI accepts no liability for any expense, loss or damage of whatsoever nature and however arising from any variation which has not been referred to them and their approval is required.

Read do not advise using planning drawings for the construction stage. All measurements to be taken should be made on the ground and construction. Any discrepancies to be reported to RESI immediately.


Proposed Materials

Brickwork / Walls - brick to match the existing

Pitched roof - tiles to match the existing

Windows - to match the existing

KEY	
	Existing walls
	Proposed walls
	Proposed furniture
	Proposed drainage
	Proposed staircase
	Existing removed
	Proposed windows
	1.5m head height
	Proposed rooflight
	1.8m head height

 

Revision		
Rev	Notes	Date
A	Planning Issue	22/02/2025



Job Title

Proposed ground floor wraparound, first floor side extension, internal alterations and all associated works at 55 Riversdale, DA11 8SP

Drawing Status

Planning Drawings

Client

Frankie Richmond

Drawing Title

Proposed Drawings

Scale	1:100 @ A1	Drawn	AR
Date	Feb 2025	Checked	RM
Drawing No.	8274215-3100	Rev	A

