




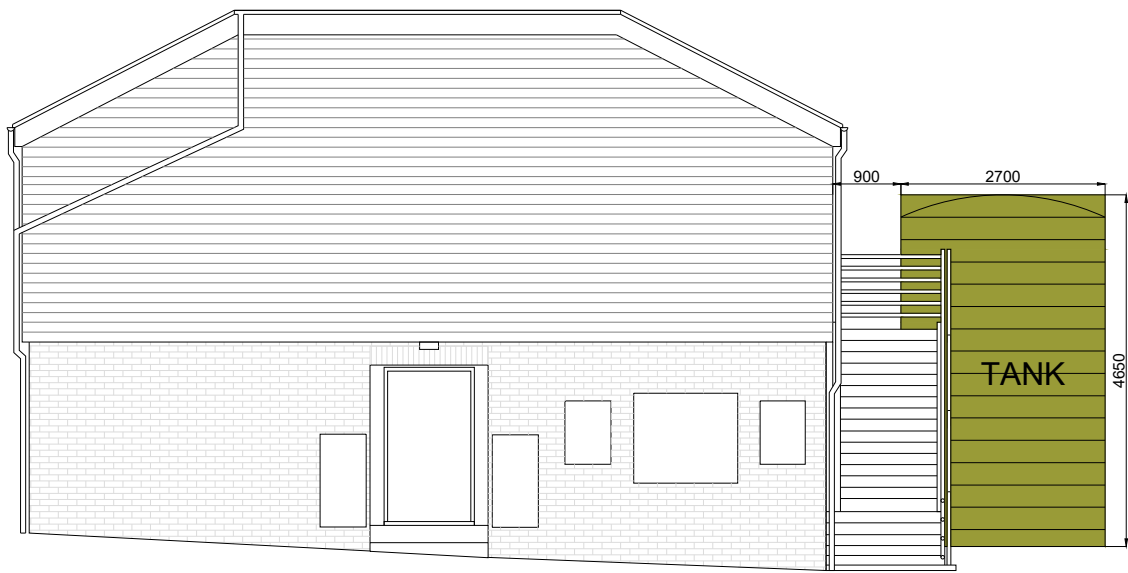


PROPOSED SIDE ELEVATION

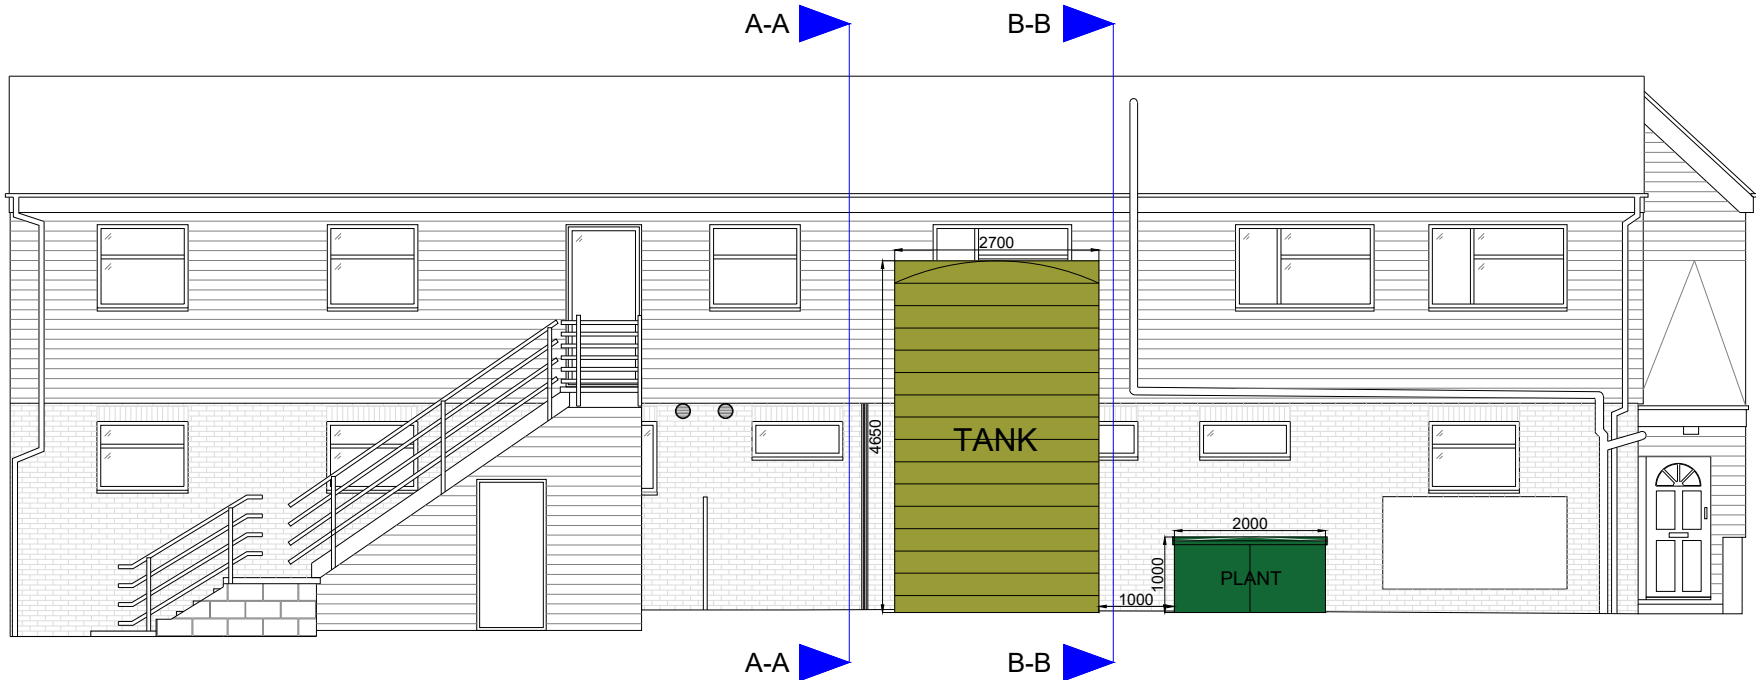


PROPOSED FRONT ELEVATION

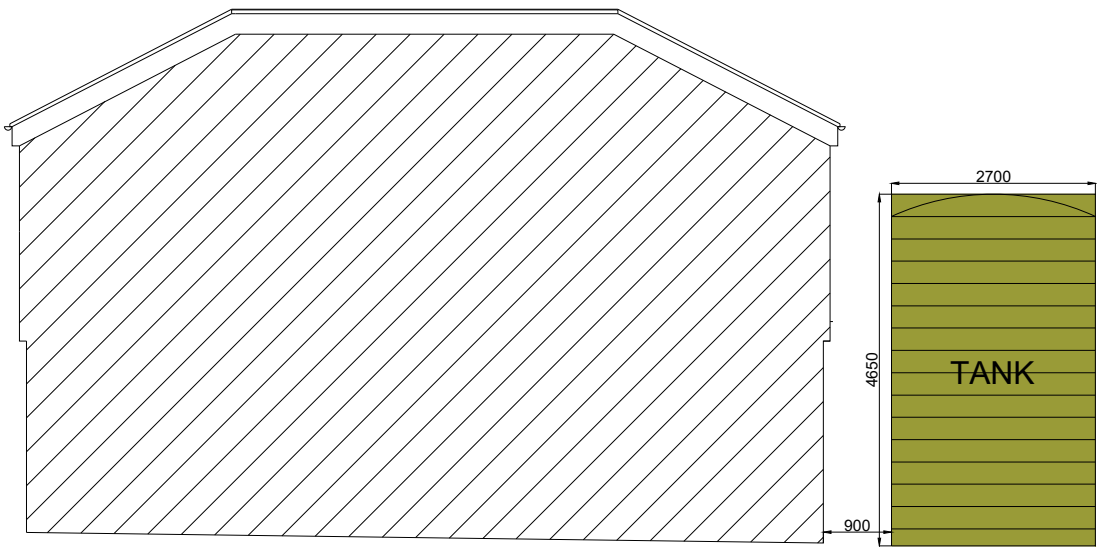

PROPOSED SECTION A-A

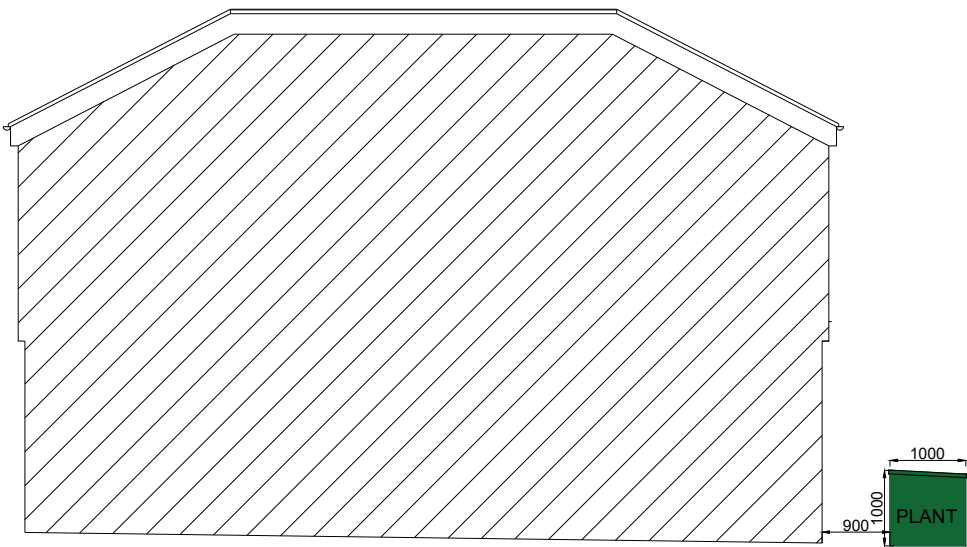

PROPOSED SECTION B-B

 

GRFC-ELP2			A2
REV	DATE	DESCRIPTION	
GJS DESIGN CONSULTANTS			
Client: GRAVESEND RUGBY FOOTBALL CLUB			
Project: GRAVESEND RUGBY FOOTBALL CLUB DONALD BIGGS DRIVE GRAVESEND DA12 2TL			
Title: PROPOSED & SECTIONAL ELEVATIONS			
Date:	28.02.2025	Drawn :	AL
Scale :	1:100 @ A2	Checked :	GS
DWG No :	GRFC-EL02	Rev :	A