




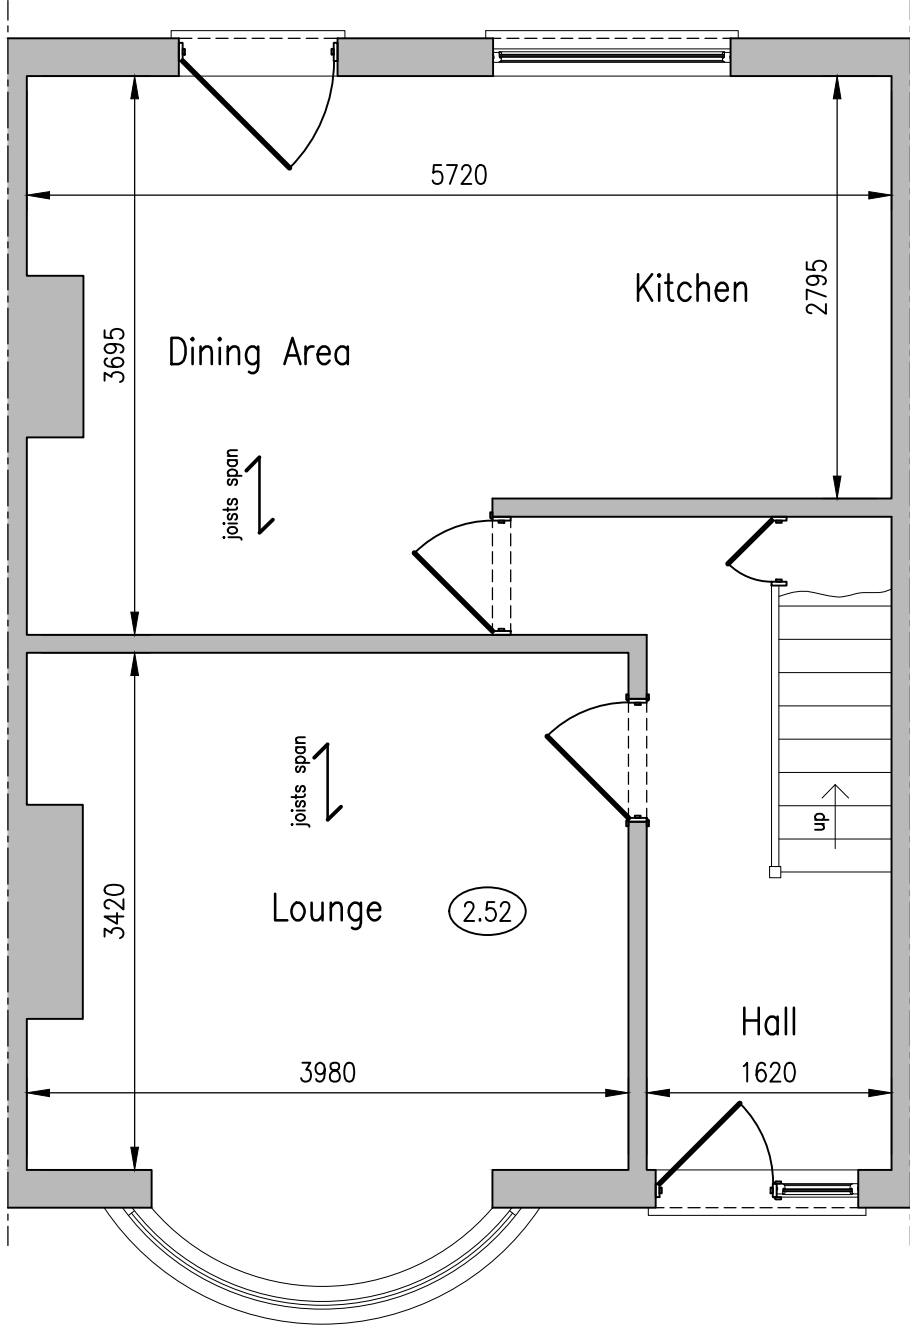


EXISTING GROUND FLOOR PLAN
(Scale 1 : 50)

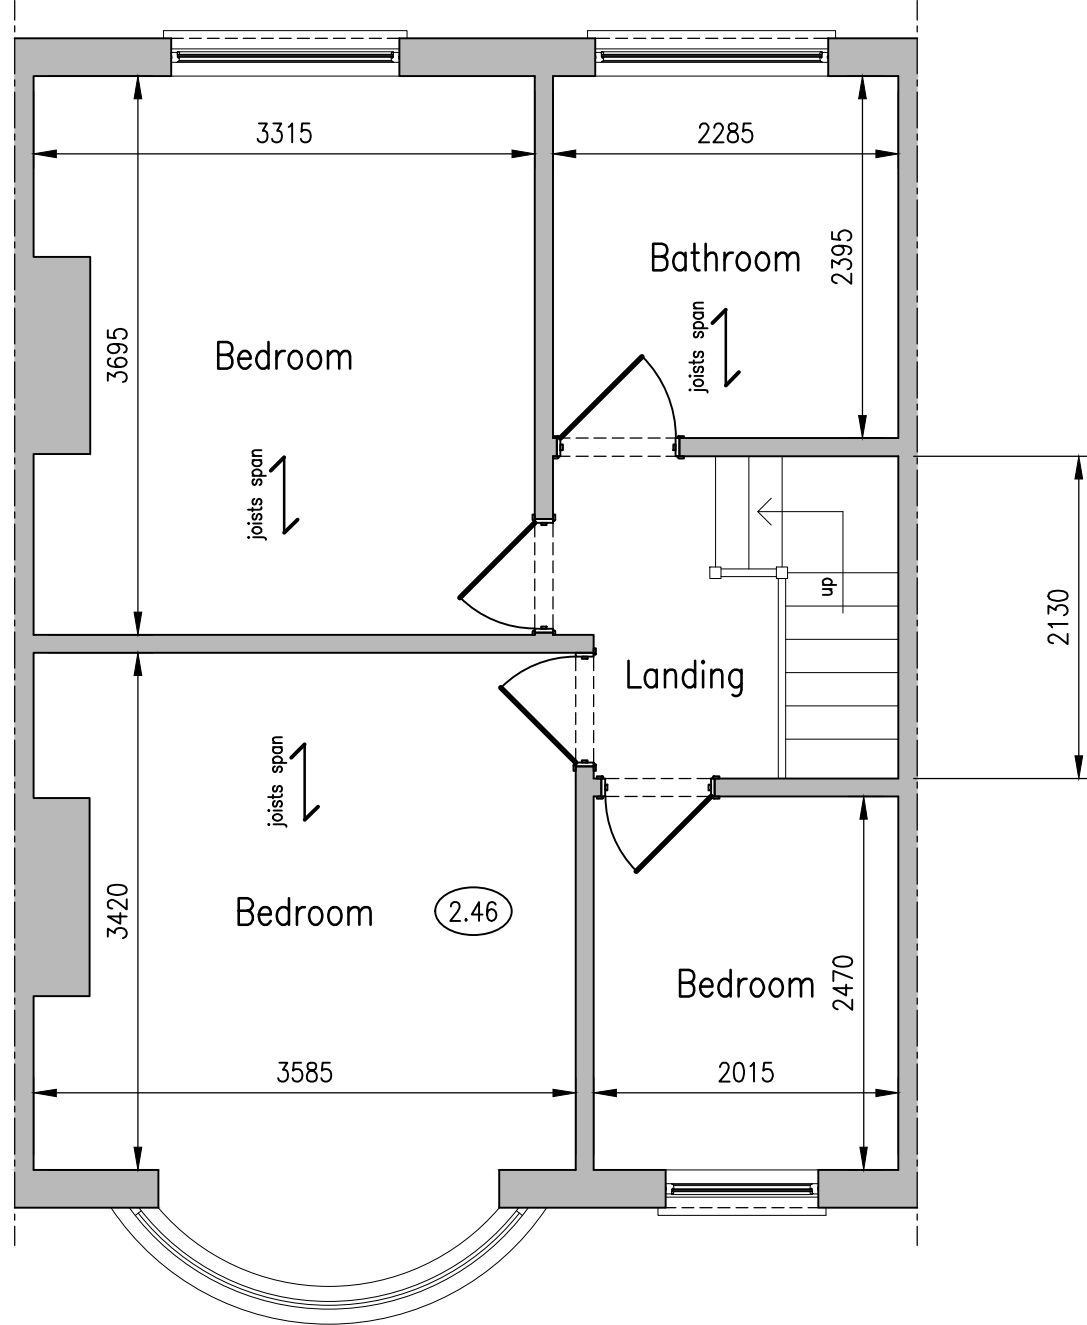


EXISTING FIRST FLOOR PLAN
(Scale 1 : 50)

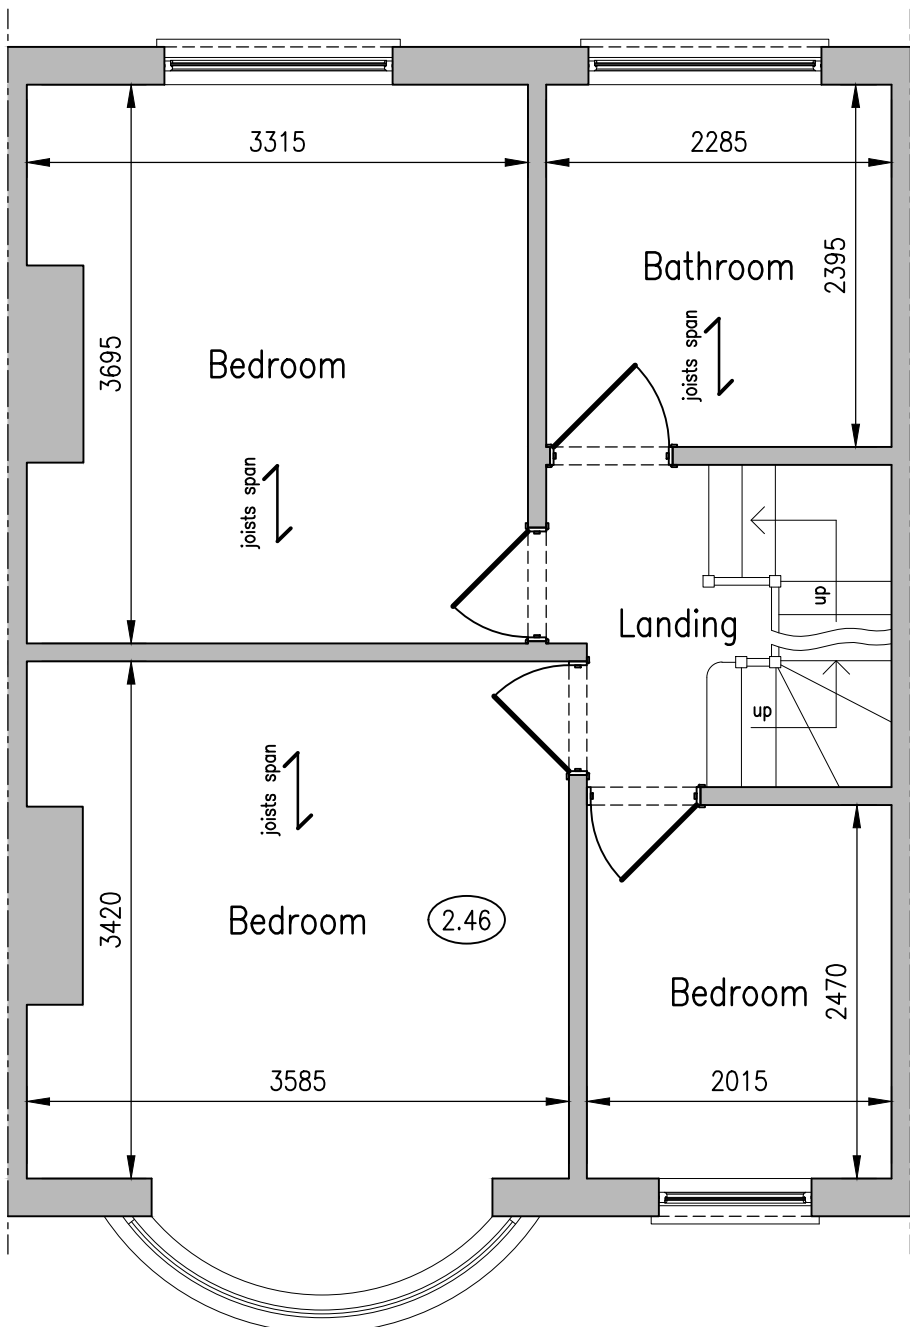


PROPOSED FIRST FLOOR PLAN
(Scale 1 : 50)

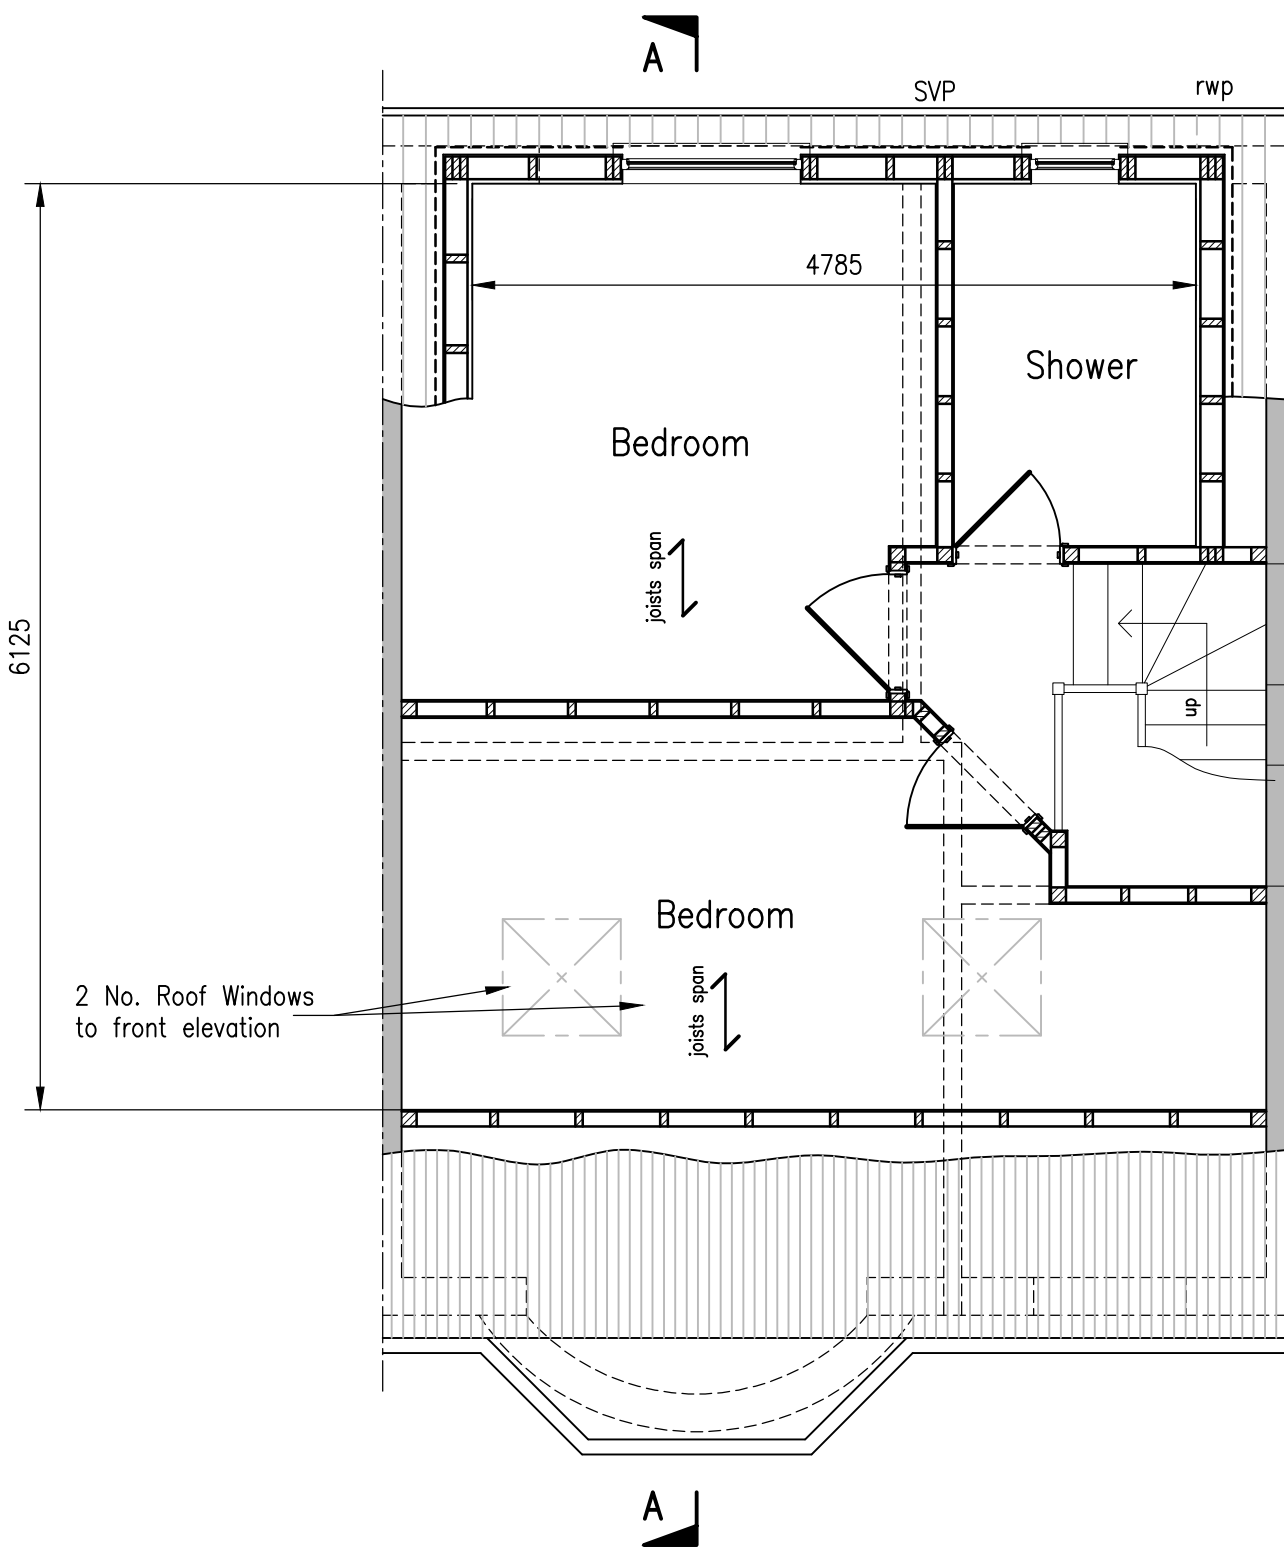


PROPOSED LOFT FLOOR PLAN
(Scale 1 : 50)

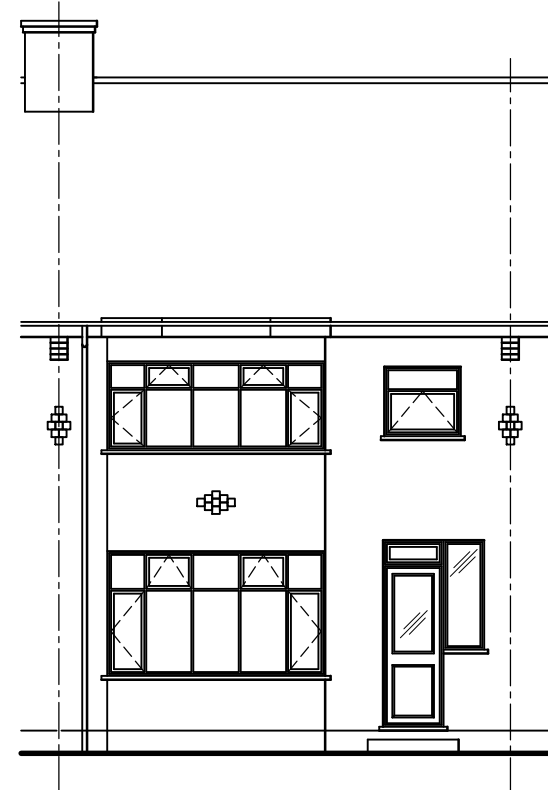


EXISTING FRONT ELEVATION
(Scale 1 : 100)

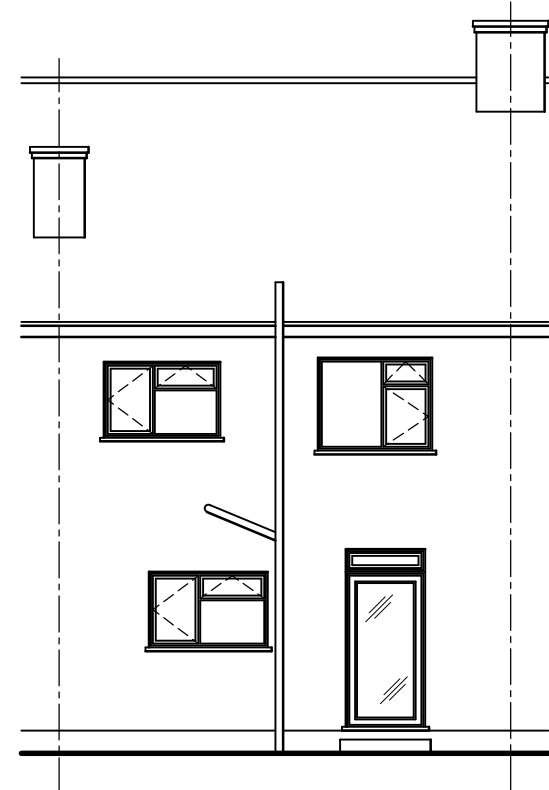


EXISTING REAR ELEVATION
(Scale 1 : 100)

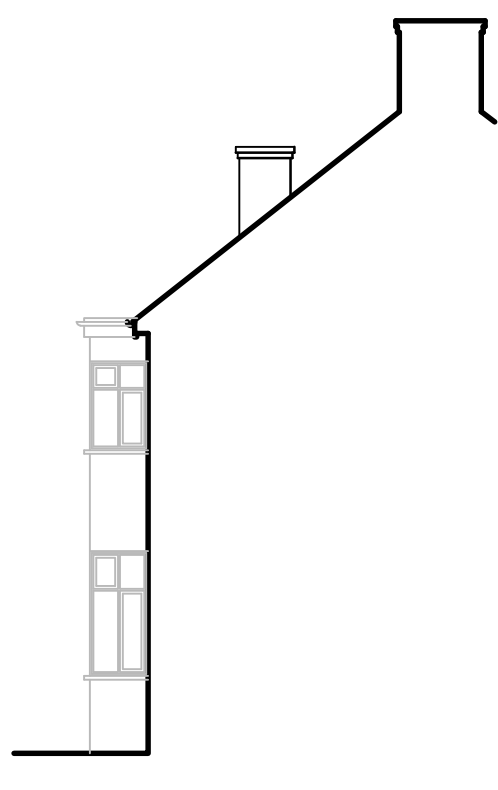


EXISTING SIDE
ELEVATION (WEST)
(Scale 1 : 100)

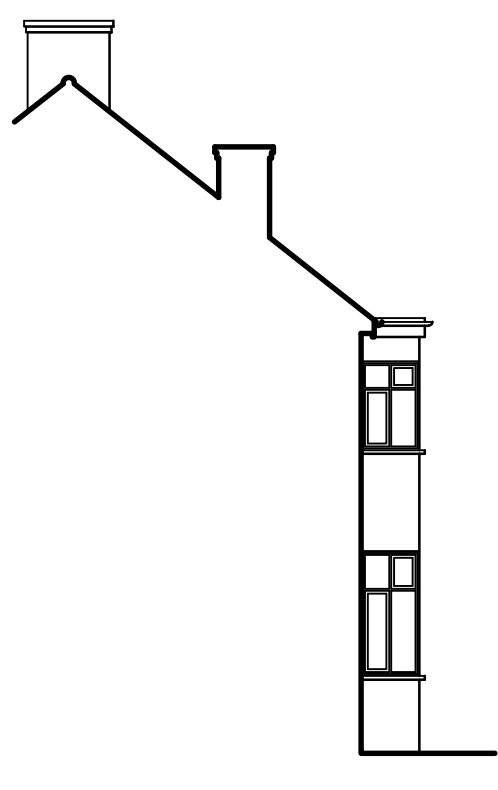


EXISTING SIDE
ELEVATION (EAST)
(Scale 1 : 100)

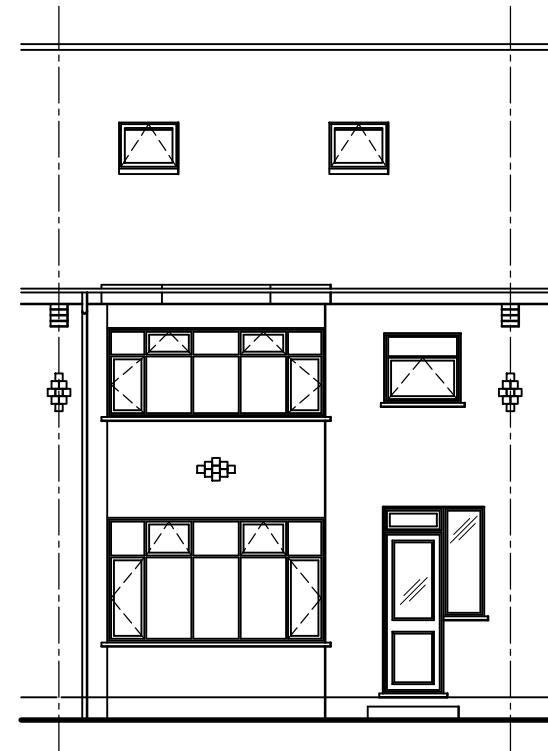


PROPOSED FRONT ELEVATION
(Scale 1 : 100)

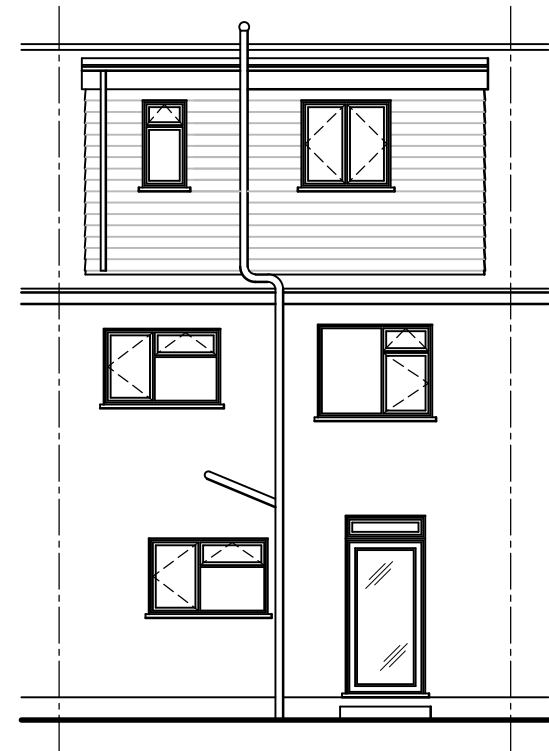


PROPOSED REAR ELEVATION
(Scale 1 : 100)

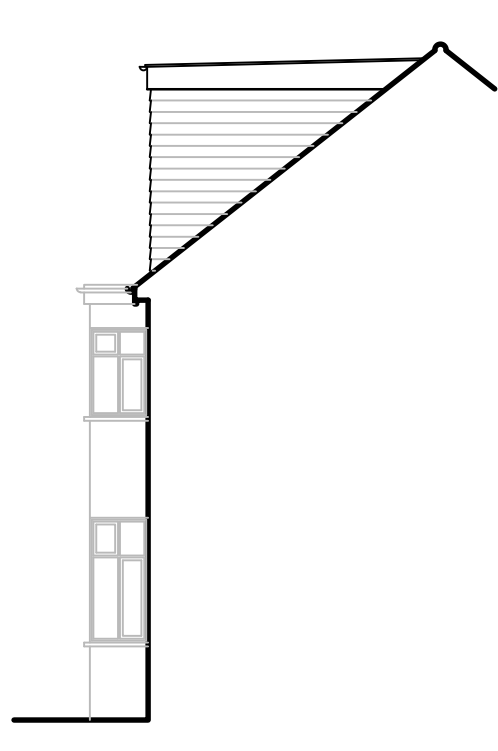


PROPOSED SIDE
ELEVATION (WEST)
(Scale 1 : 100)

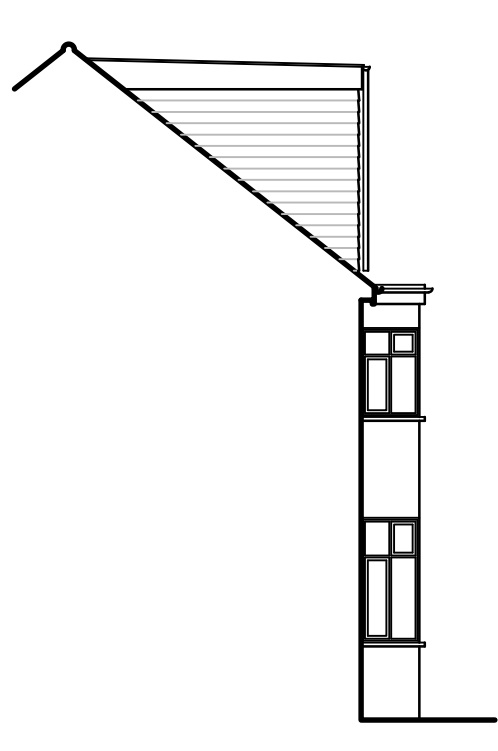

PROPOSED SIDE
ELEVATION (EAST)
(Scale 1 : 100)

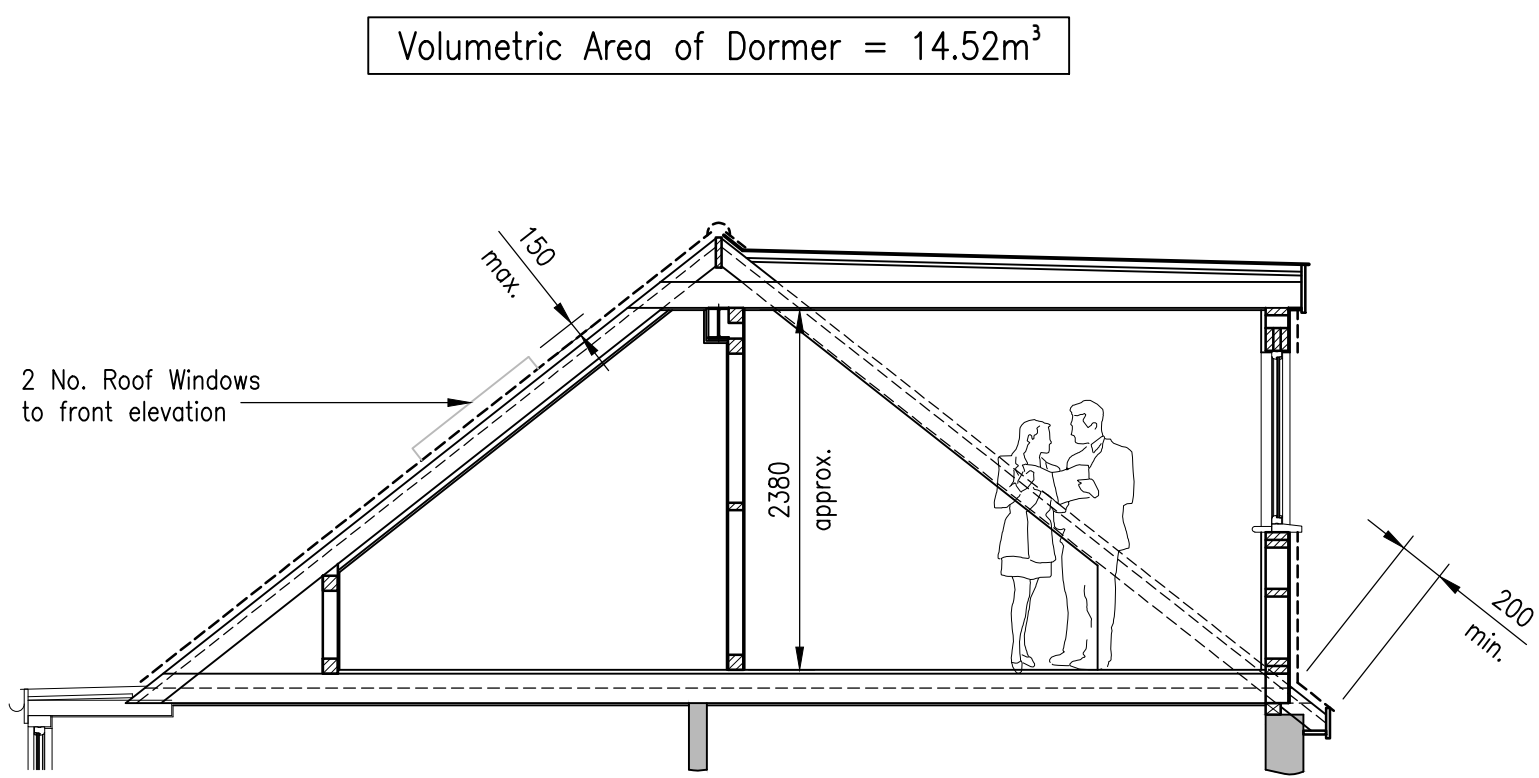

SECTION A - A
(Scale 1 : 50)

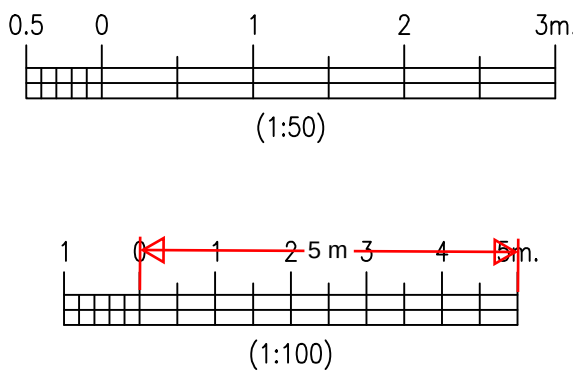

Revisions	Notes	Client: Mr. D. Gill, 74, Ferndale Road, Gravesend, Kent, DA12 5AE.	Project: Loft Conversion with Rear Dormer	HEMHURST TECHNICAL SERVICES LIMITED 22, Nursery Avenue, Bexleyheath, Kent, DA7 4JZ. Tel: 020 8304 5520 e-mail: mail@hemhurst-ts.co.uk website: www.hemhurst-ts.co.uk			
	1. This drawing is copyright and should not be reproduced without written permission. 2. This drawing is issued by 'hemhurst Technical Services Ltd.' subject to the condition that it is not copied, reproduced or distributed either in whole, or in part, or used in anyway detrimental to 'hemhurst Technical Services Ltd's' interests. 3. This drawing is to be read in conjunction with Drg. Nos. HHL/734-2.		Drawing: Plans, Elevations & Section	Drawn: S. Quigley	Date: June 2026	Drawing No. HHL/734-1	Rev.
				Scale: 1:50 & 1:100 @ A1			