

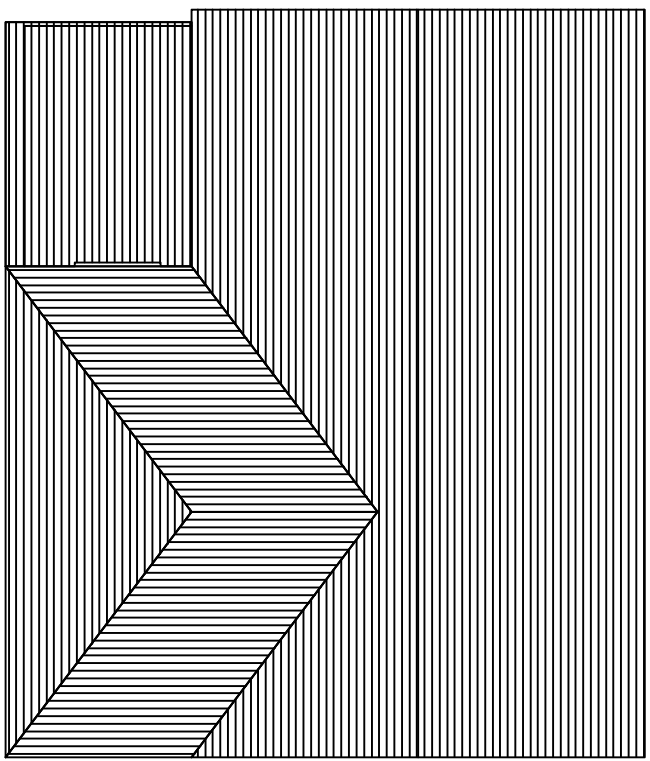
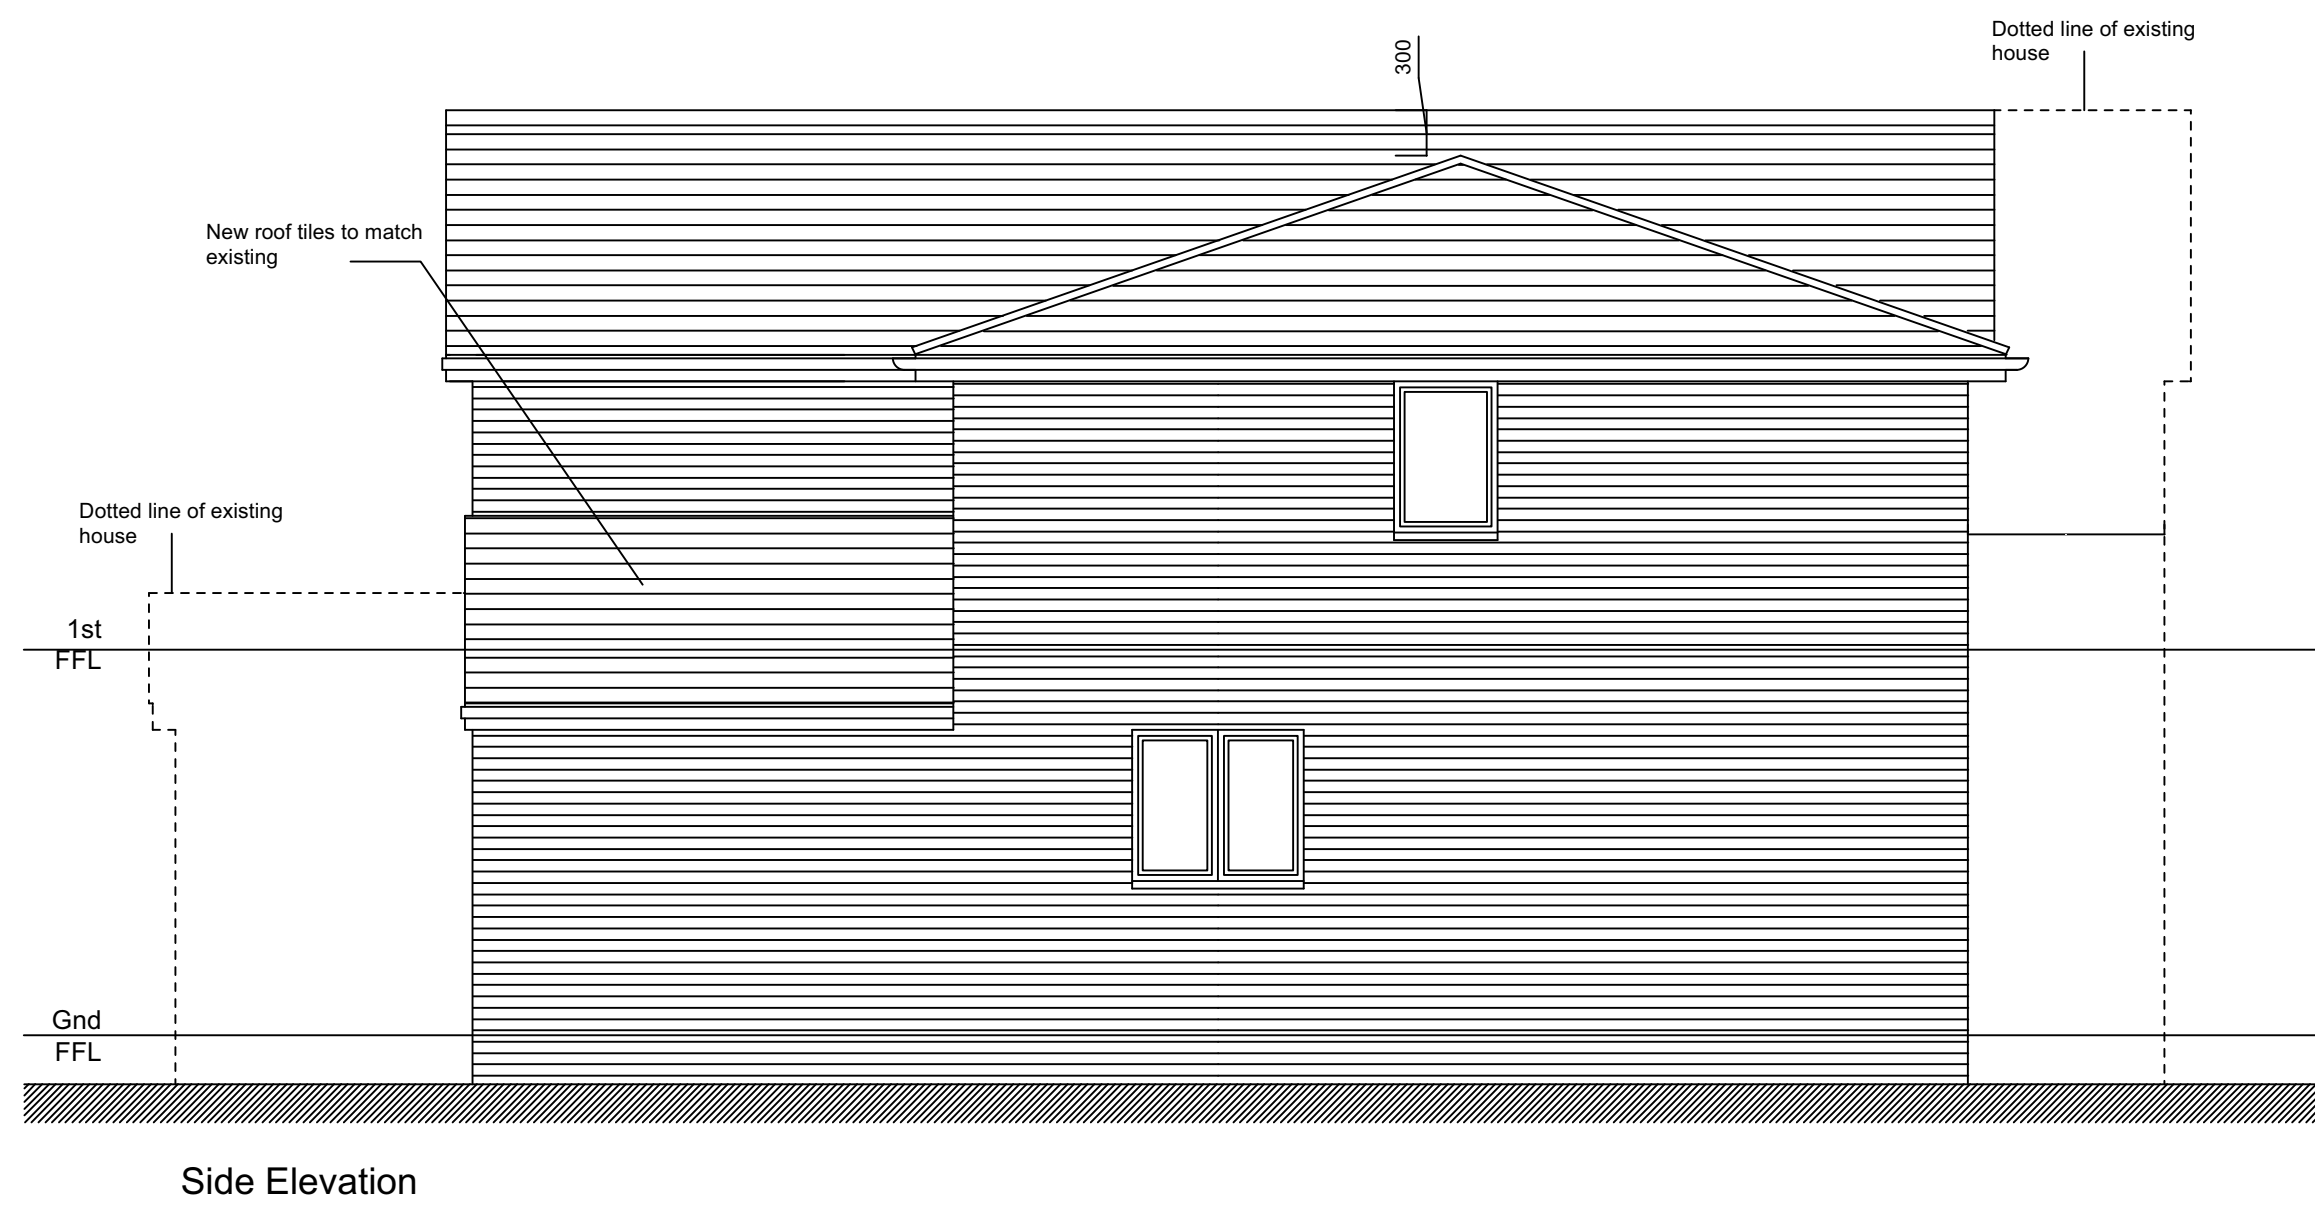
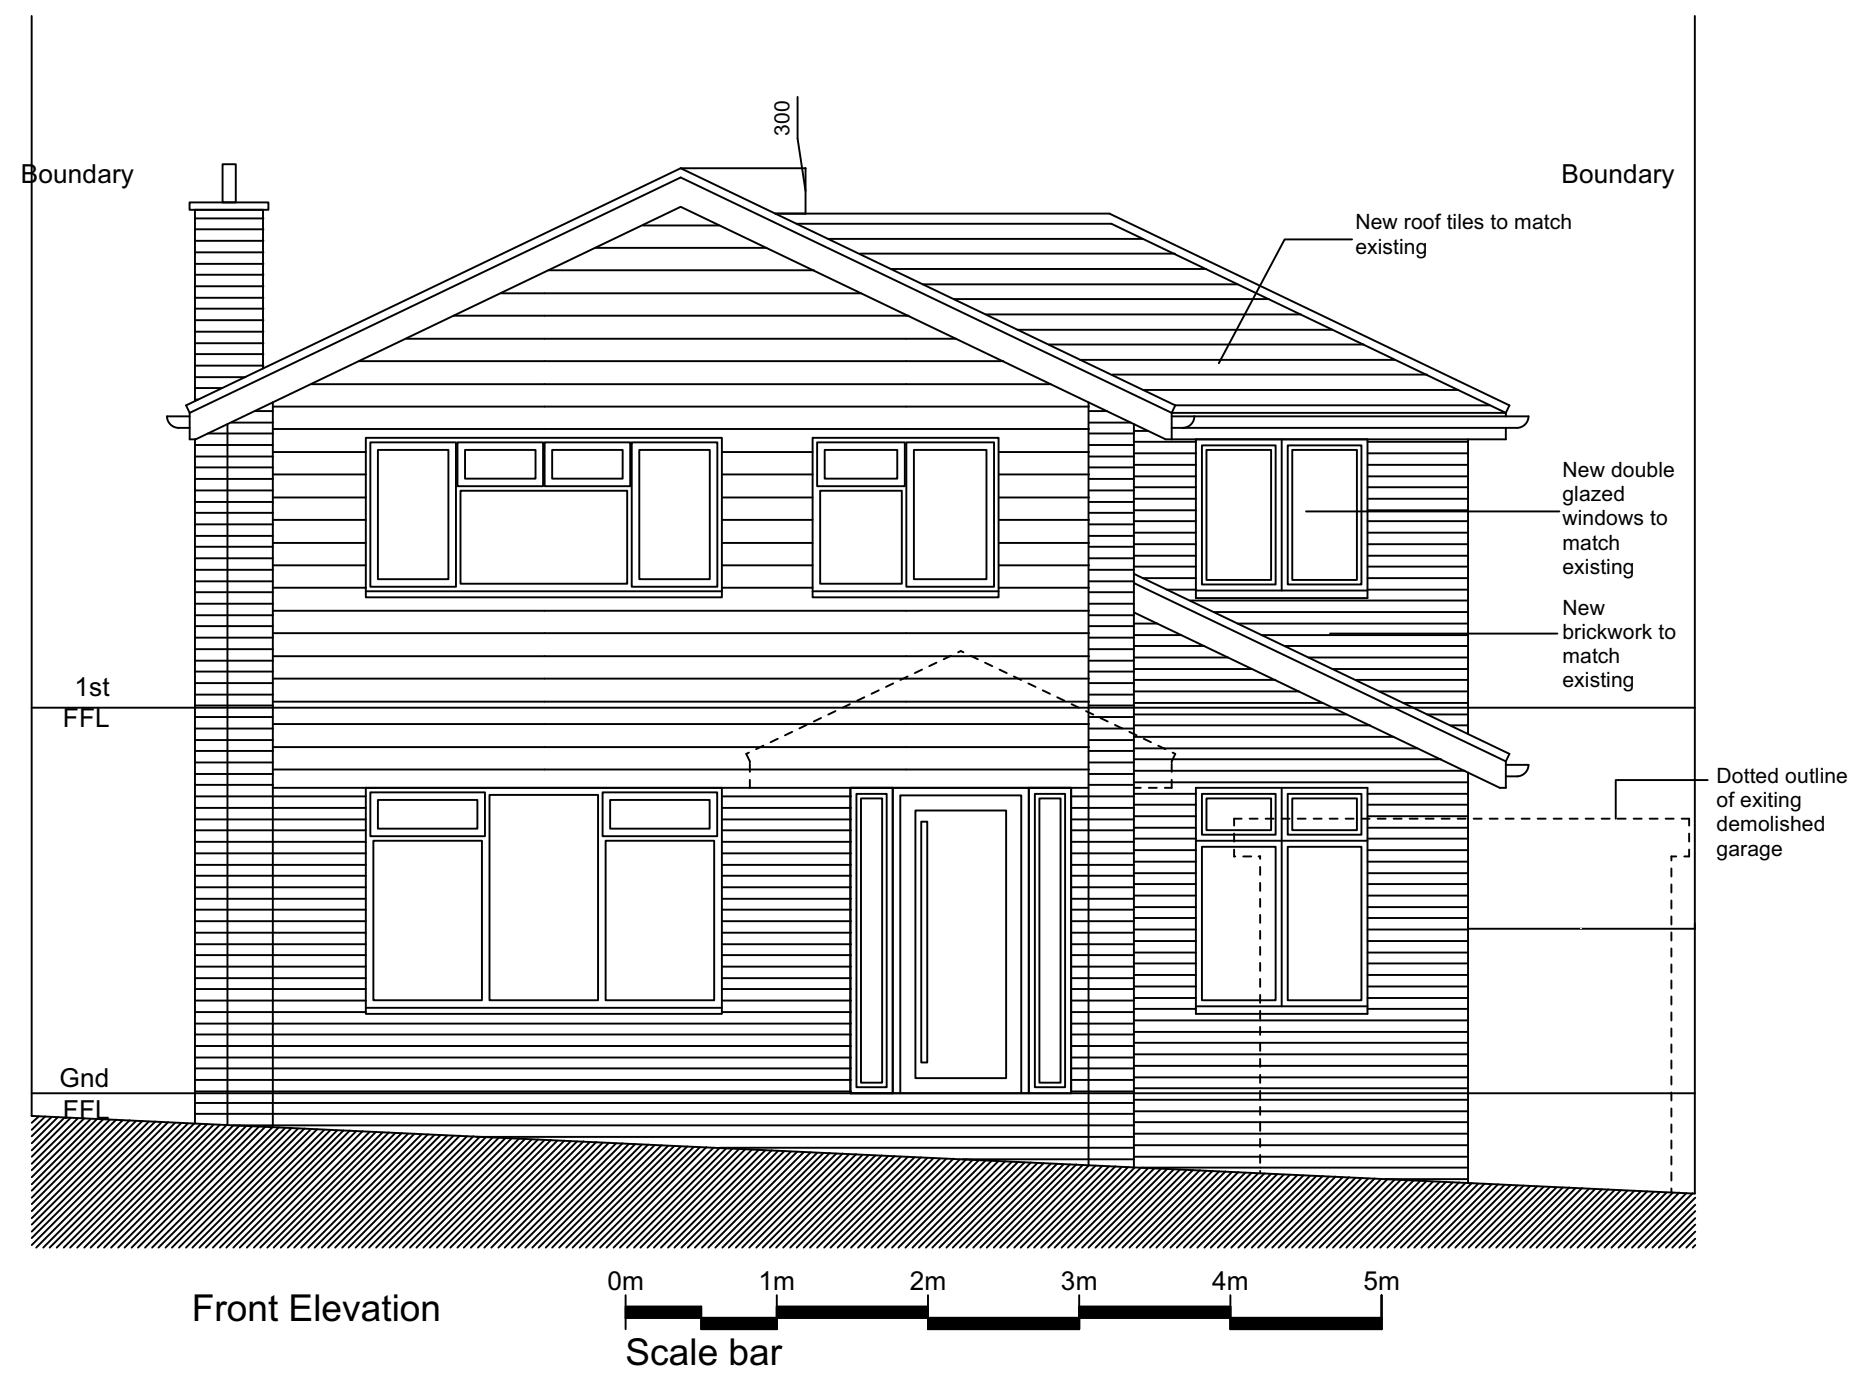


- Note:-**
- All dimensions where indicated are approximate and are for guidance purposes only. Actual dimensions should be checked on site.
 - For proposed floor plans see drawing 2021-258 - 004.
 - Contractor to assume design responsibility under CDM2015.
 - Note, all structural information noted should be checked against detailed structural engineers information / calculation sheets.

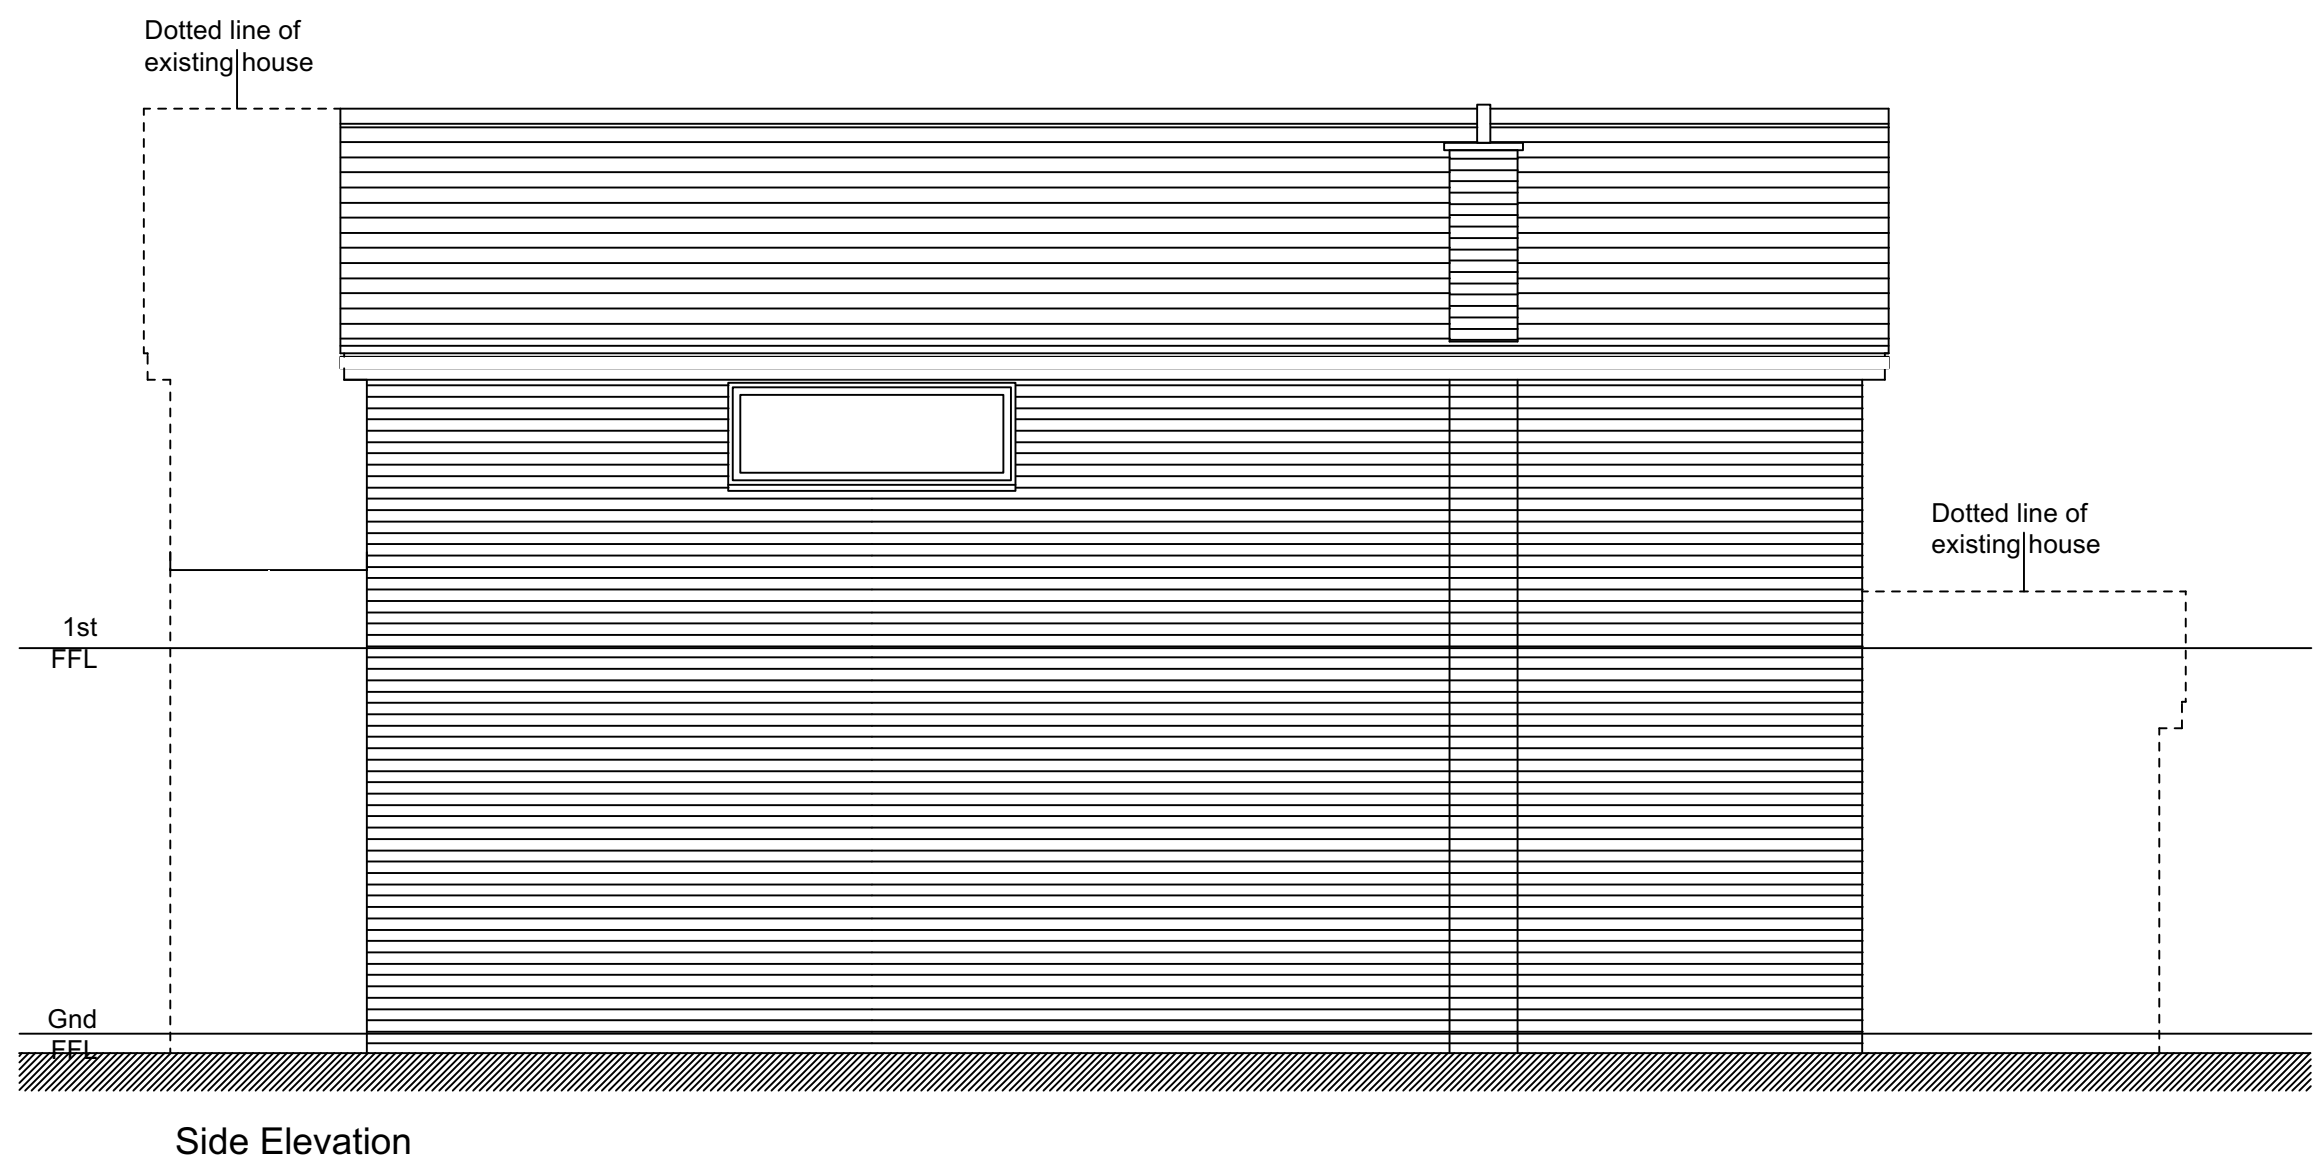

ROOF PLAN
SCALE: 1:100 @ A1

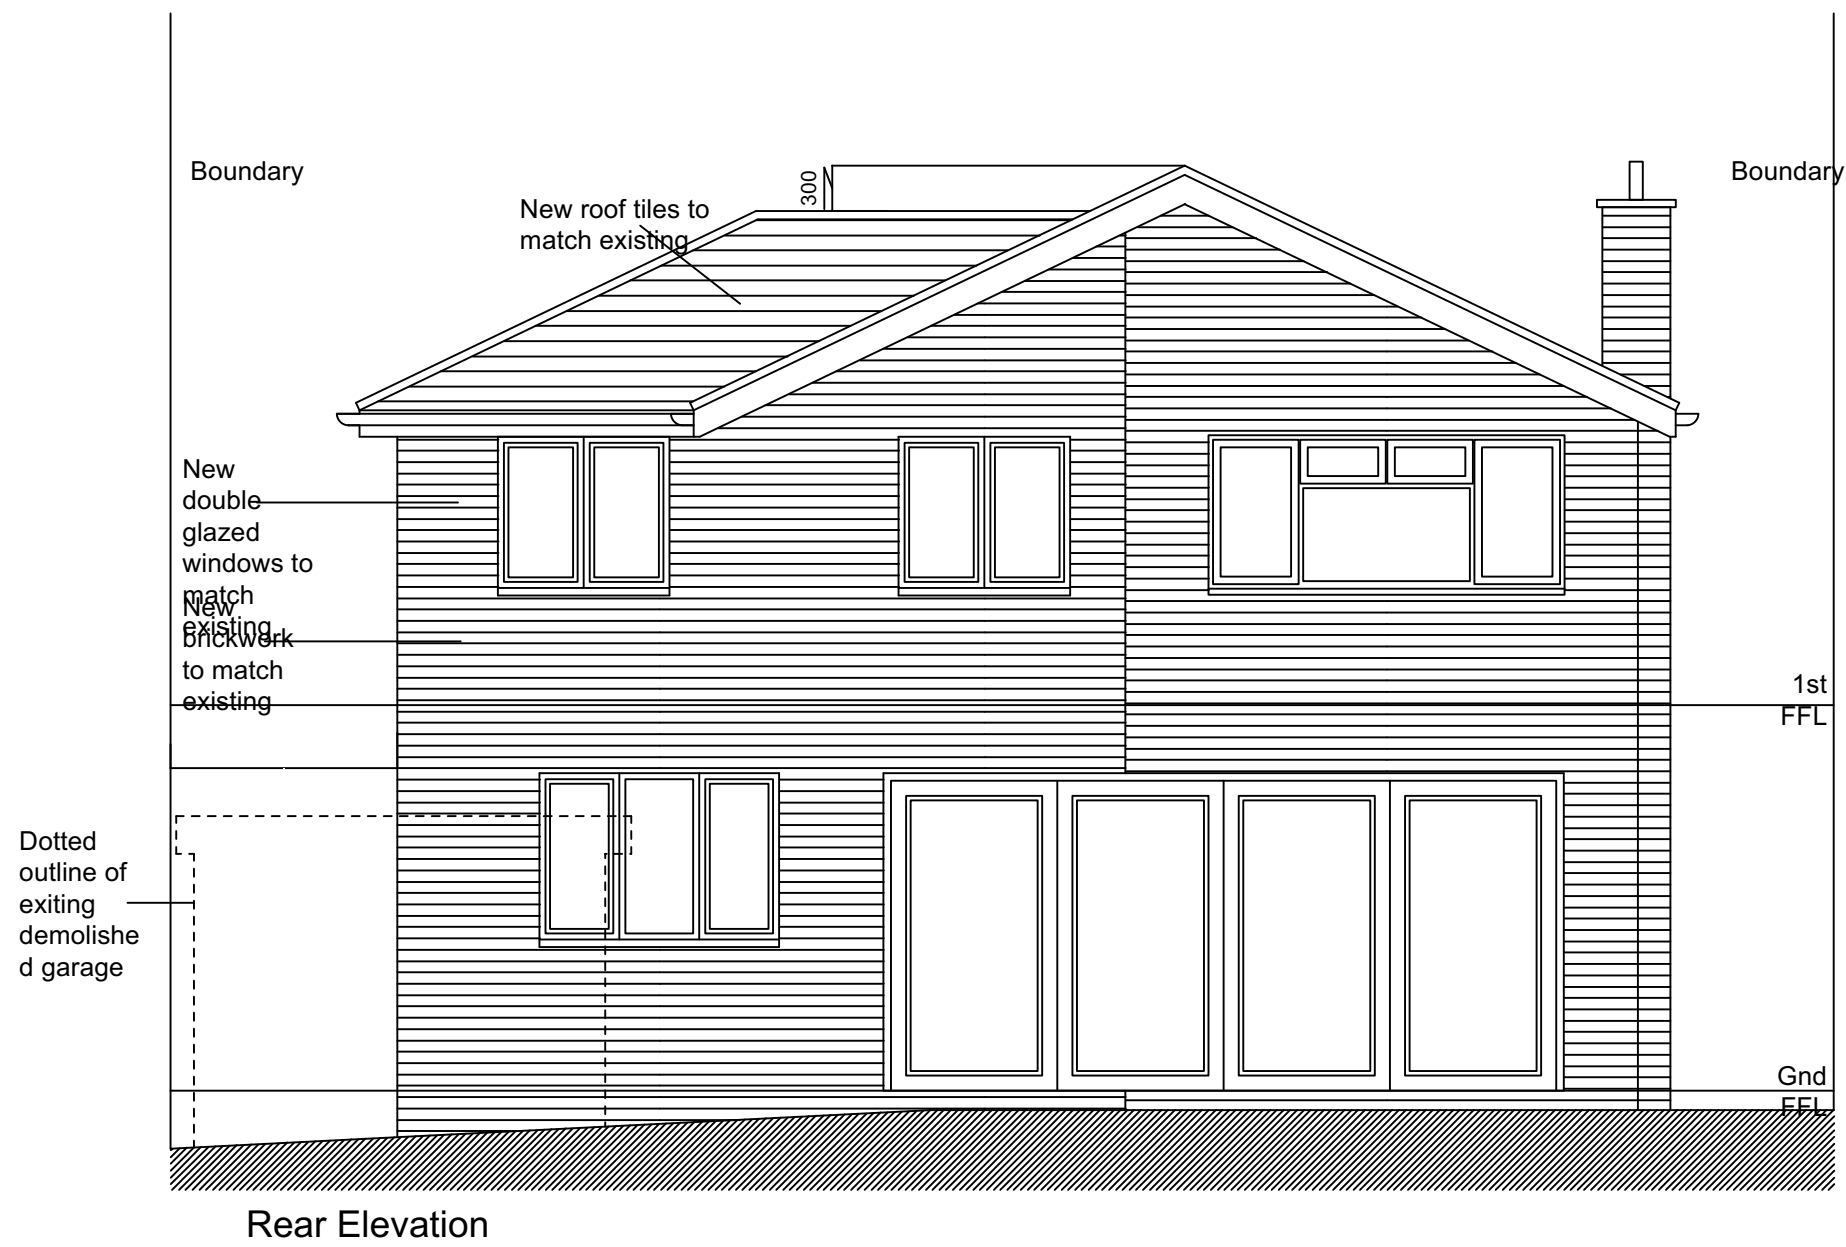

E	Table top roof removed from side elevation at planners request	28.02.24		
D	Drawing updated to match layout changes.	21.11.23		
C	Drawing updated following pre-app.	22.08.23		
B	Drawing updated to match layout changes.	26.04.23		
A	Drawing updated following planners comments.	31.07.22		
REV	DESCRIPTION	DATE	INIT	CHKD
STATUS	FOR INFORMATION			

Client
Mr J Clarke & Miss N King

Project
12 Pepper Hill, Gravesend,
Kent. DA11 8EX

Title
Proposed Elevations

Scale	Date	Drawn	Checked
1:50@A1	16.12.21	N/A	N/A
Project No:	Drawing No.	Revision	
2021/258	005	E	