


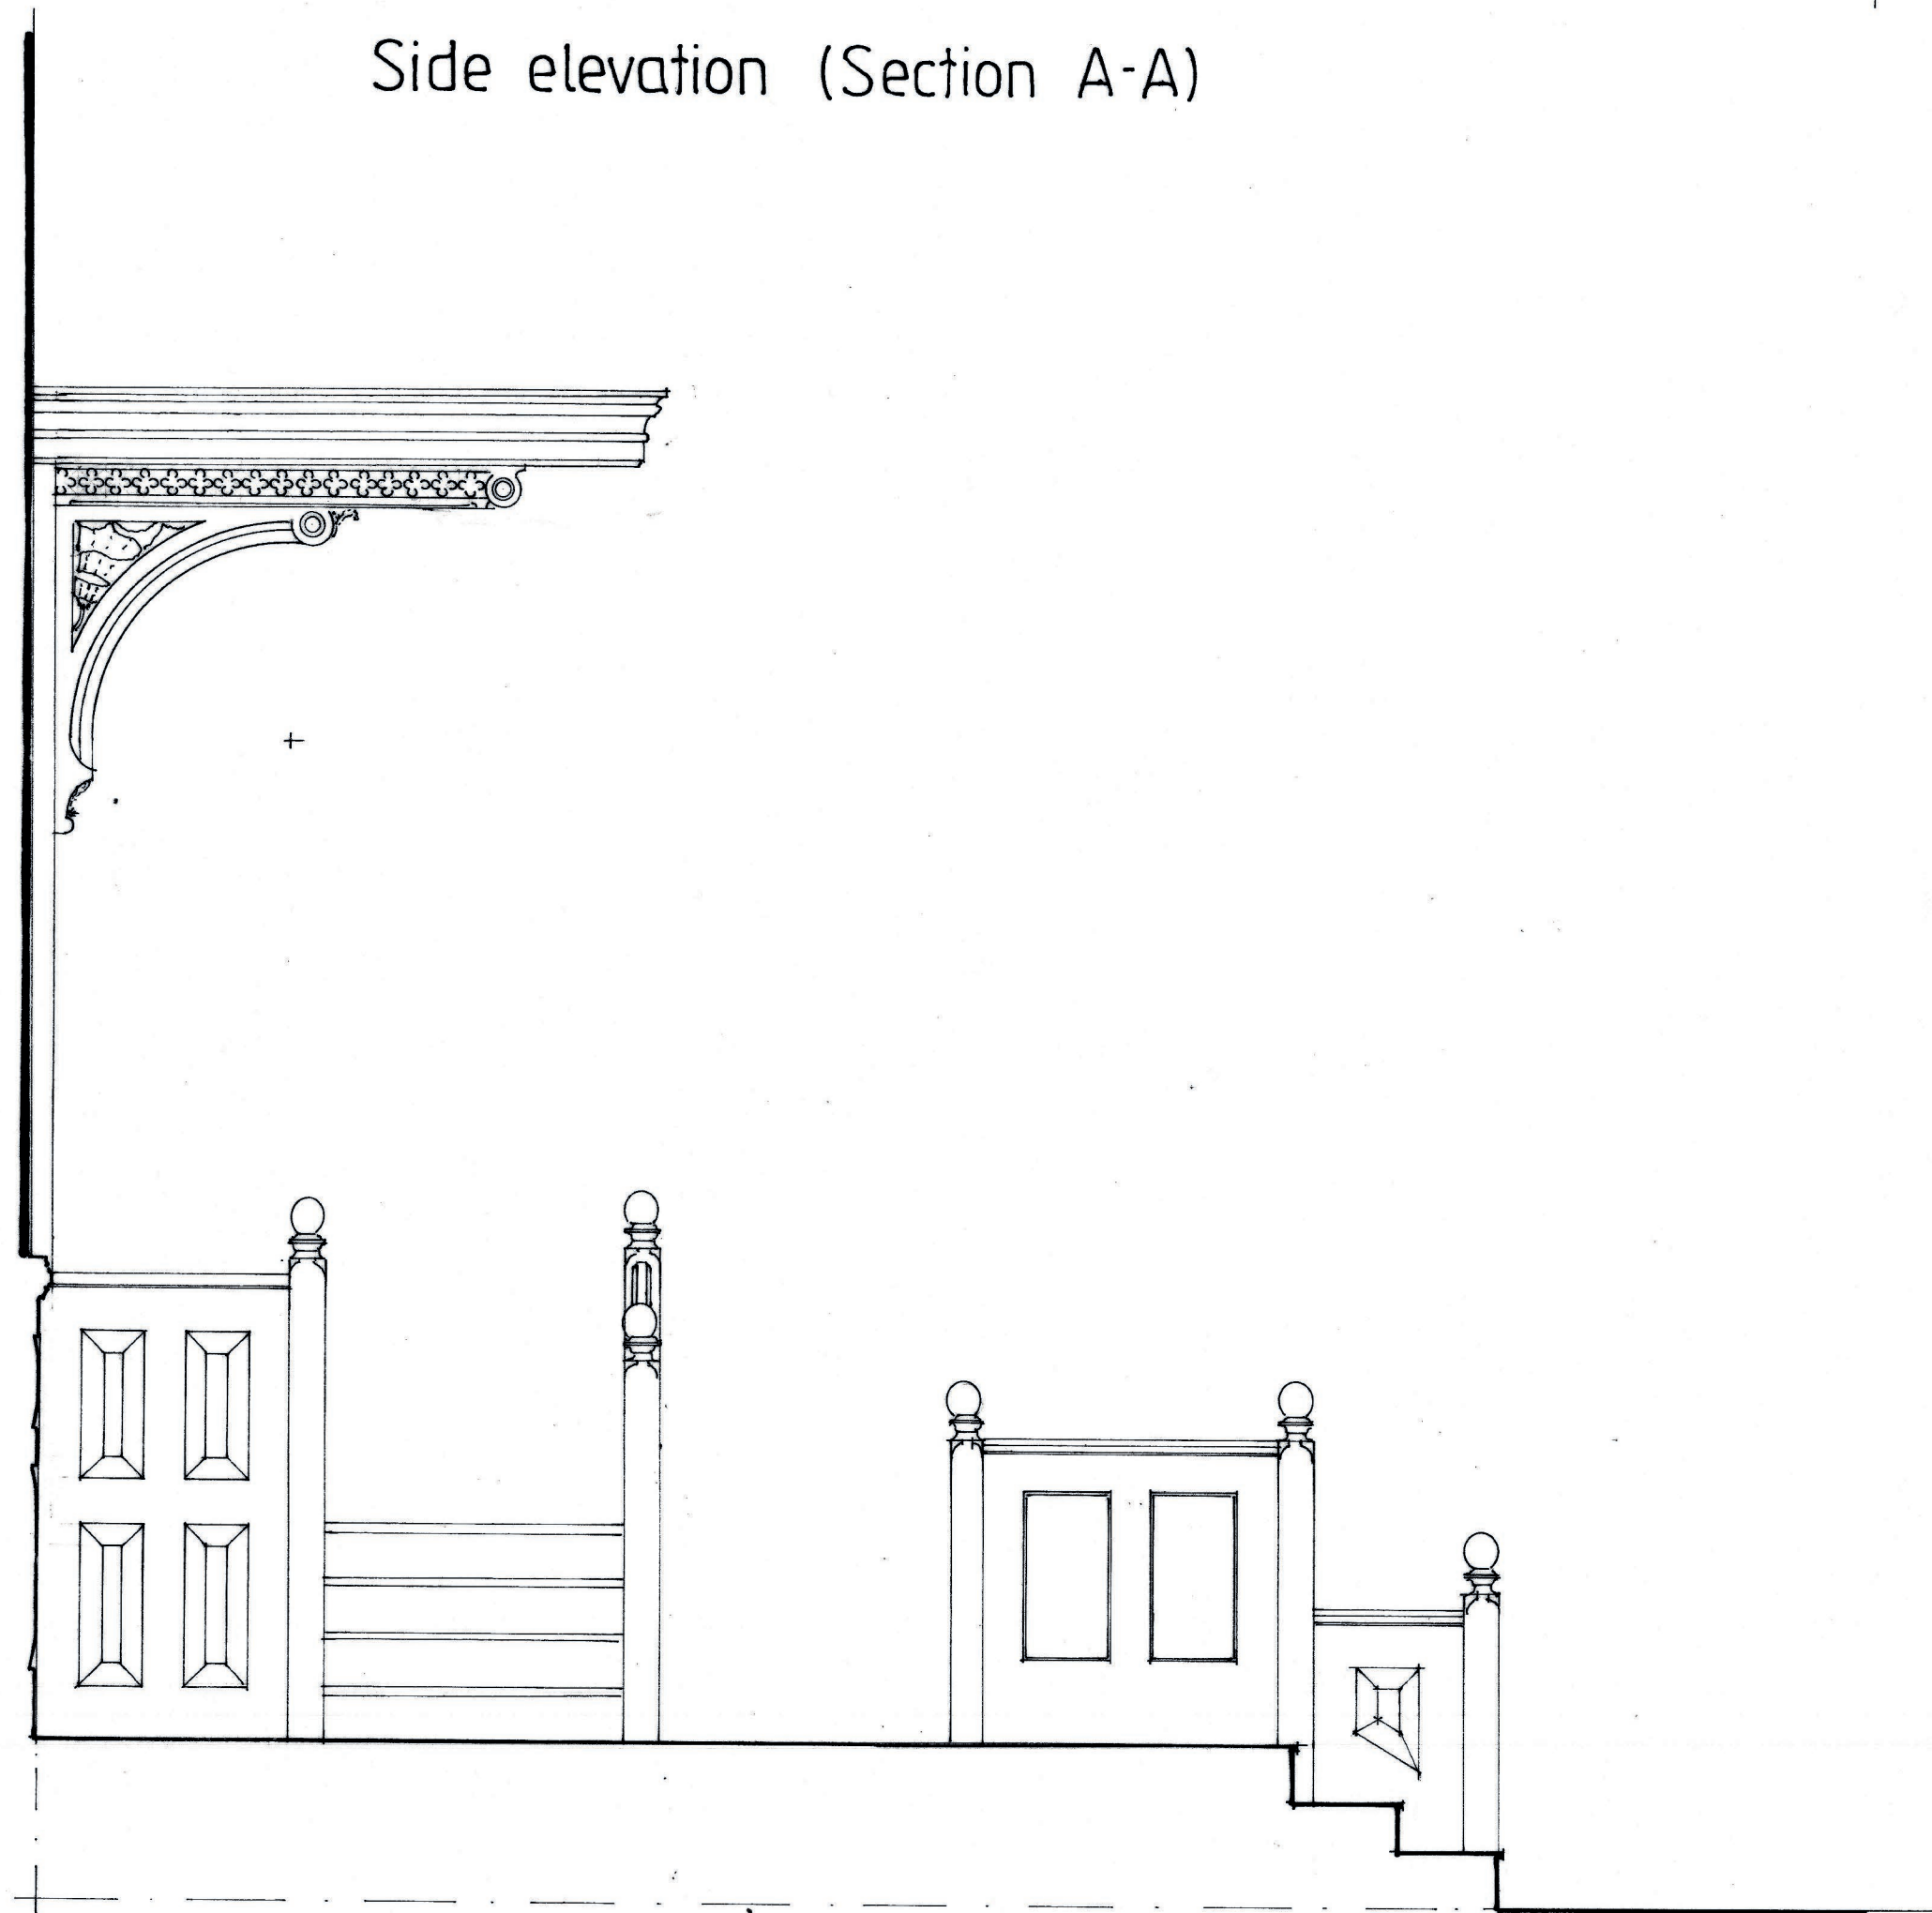


Side elevation (Section A-A)



Elevation to Clerk & Court Reporter's Box (Section B-B)



Side elevation (Section C-C)

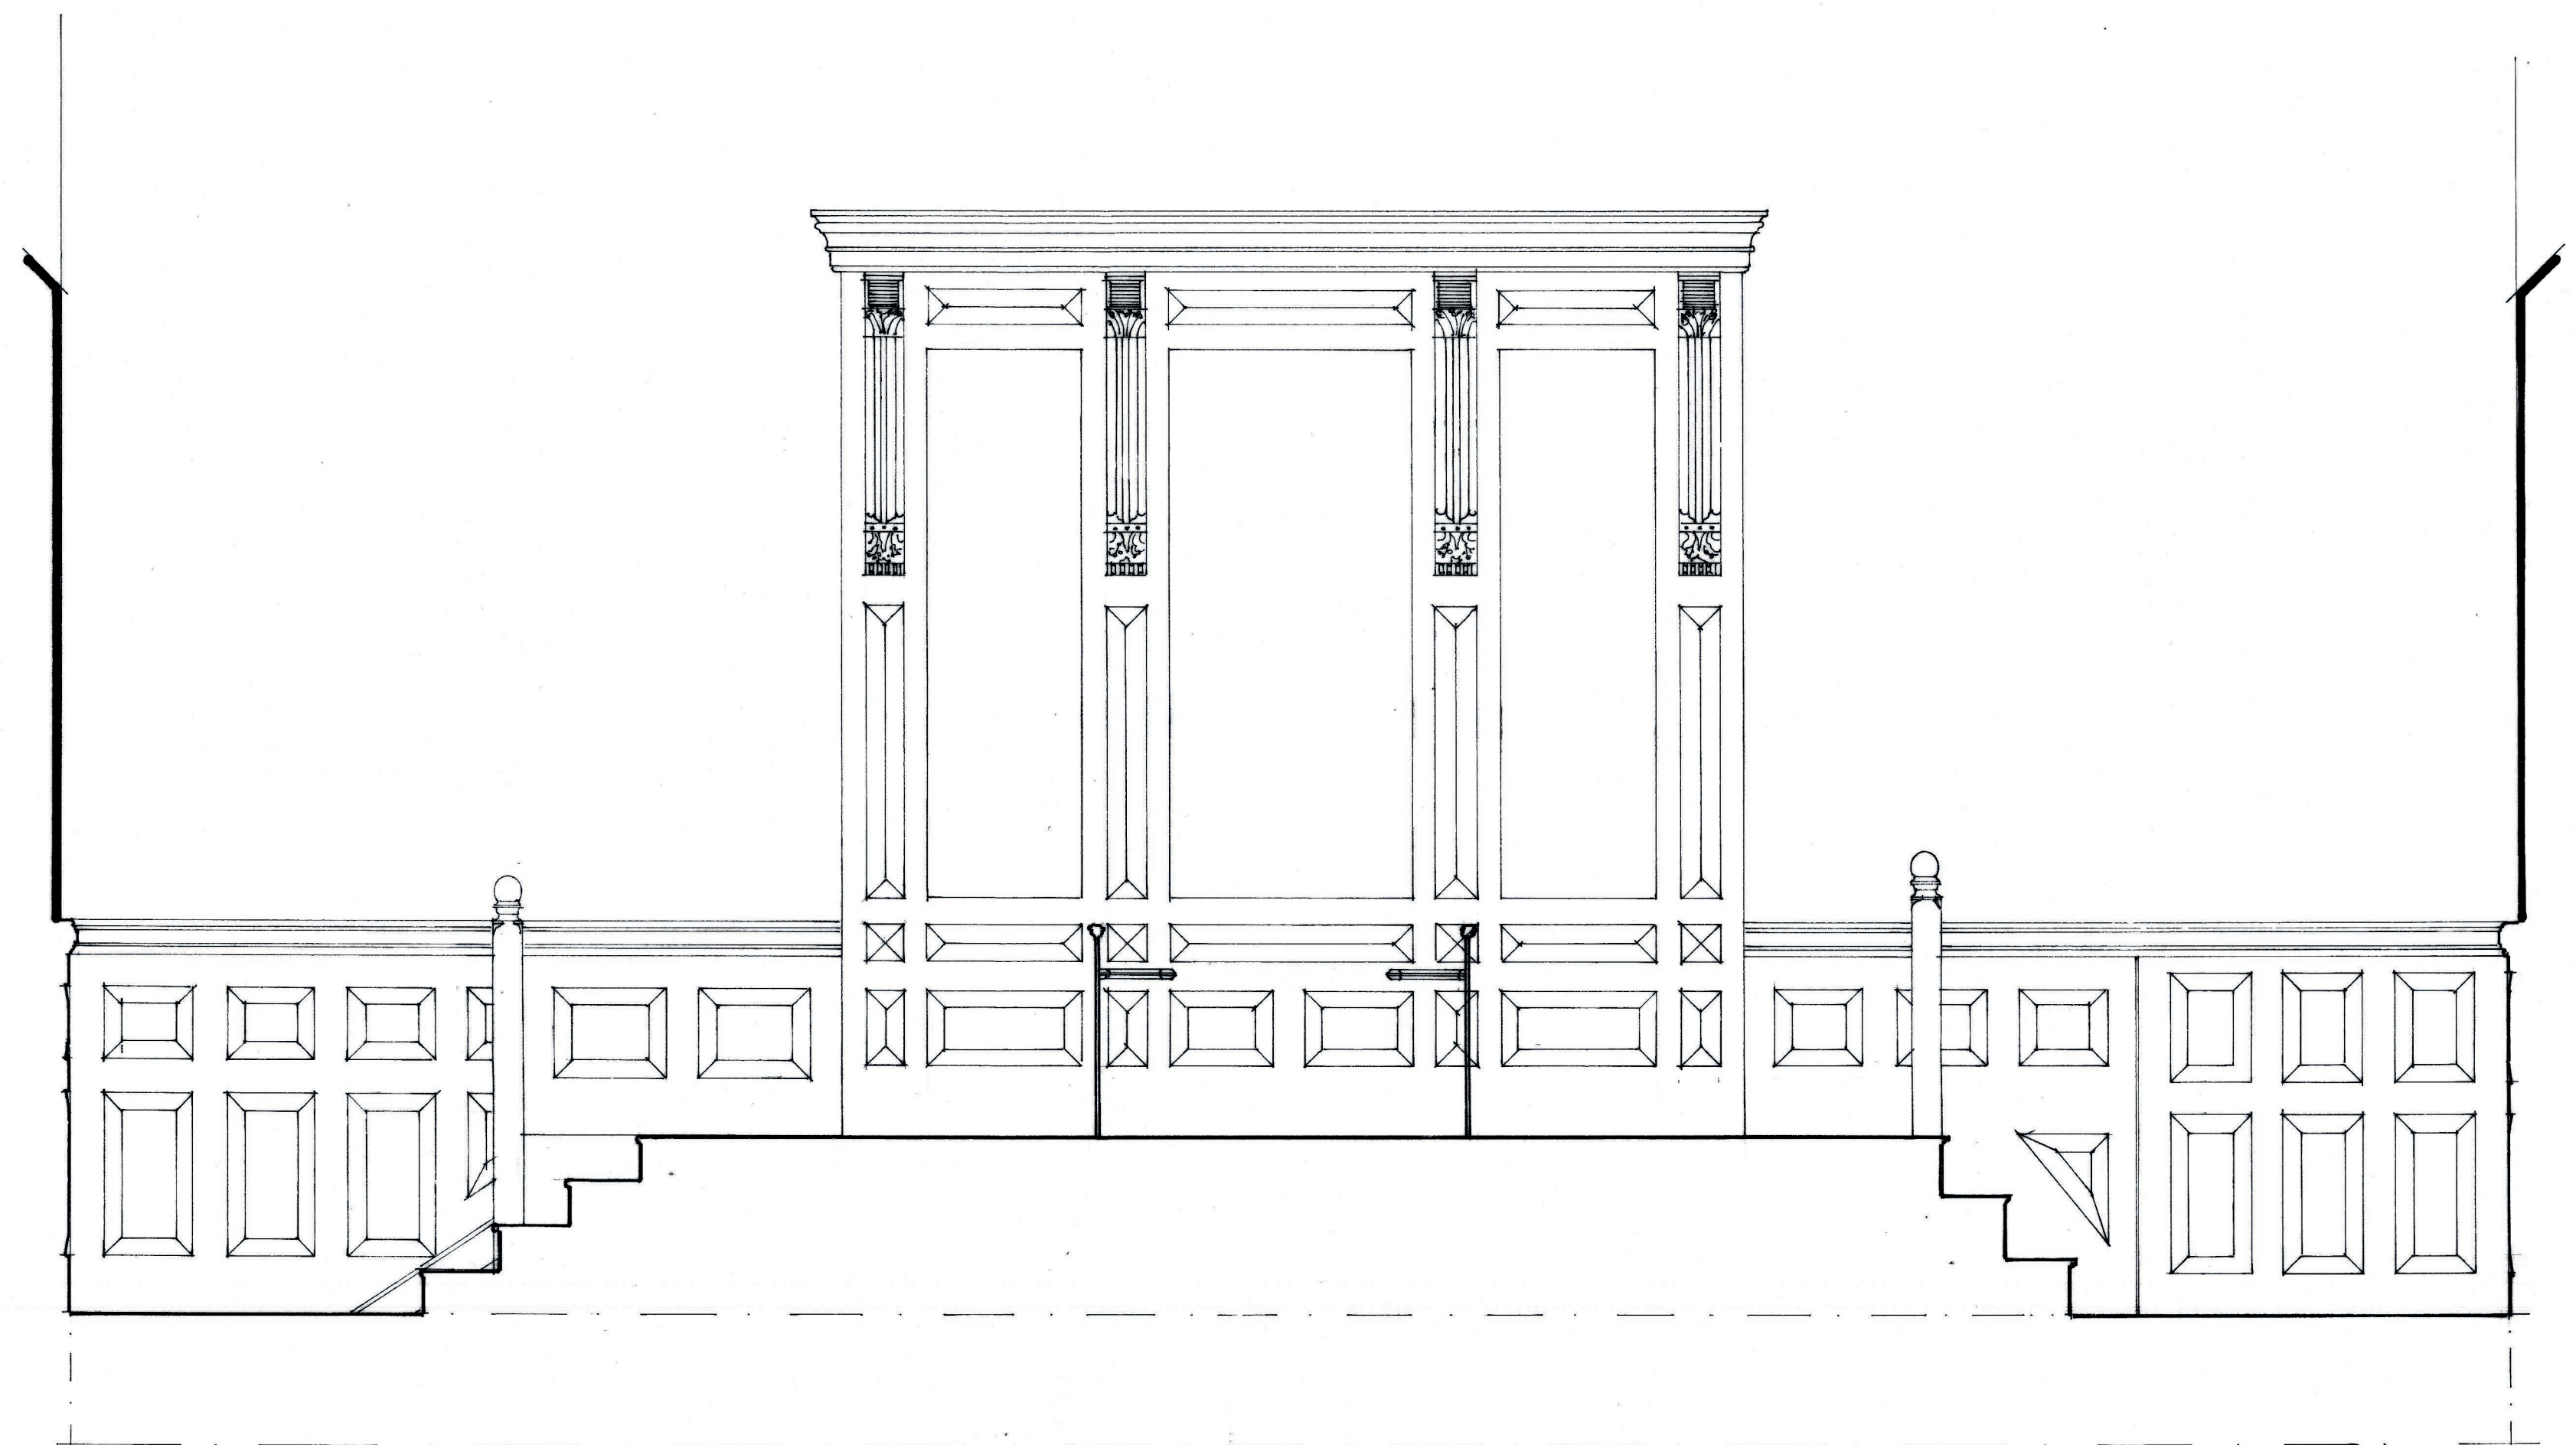

Elevation/section to Judge's Bench (South elevation)

26 King Street, Gravesend

Court room South elevation & Sections A-A, B-B & C-C as existing

Scale: 1:20 at A1

Drwg.: KSG/0424/02

Drwg. by: T. Ellis April 2024 Tel: 01233 770498

Scale bar:

